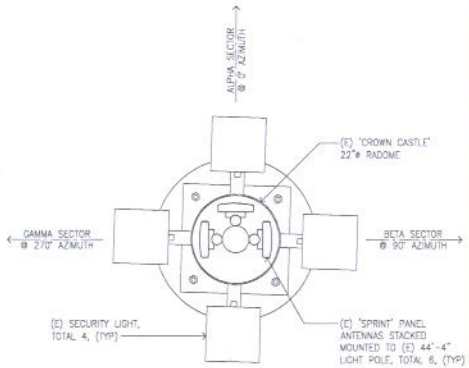

ANTENNA LAYOUT

SCALE 1"=1'-0" 0 6" 1' 2'

2

NOTE:
PROPERTY LINES SHOWN ARE FOR REFERENCE ONLY AND WERE PLACED WITHOUT A SURVEY.

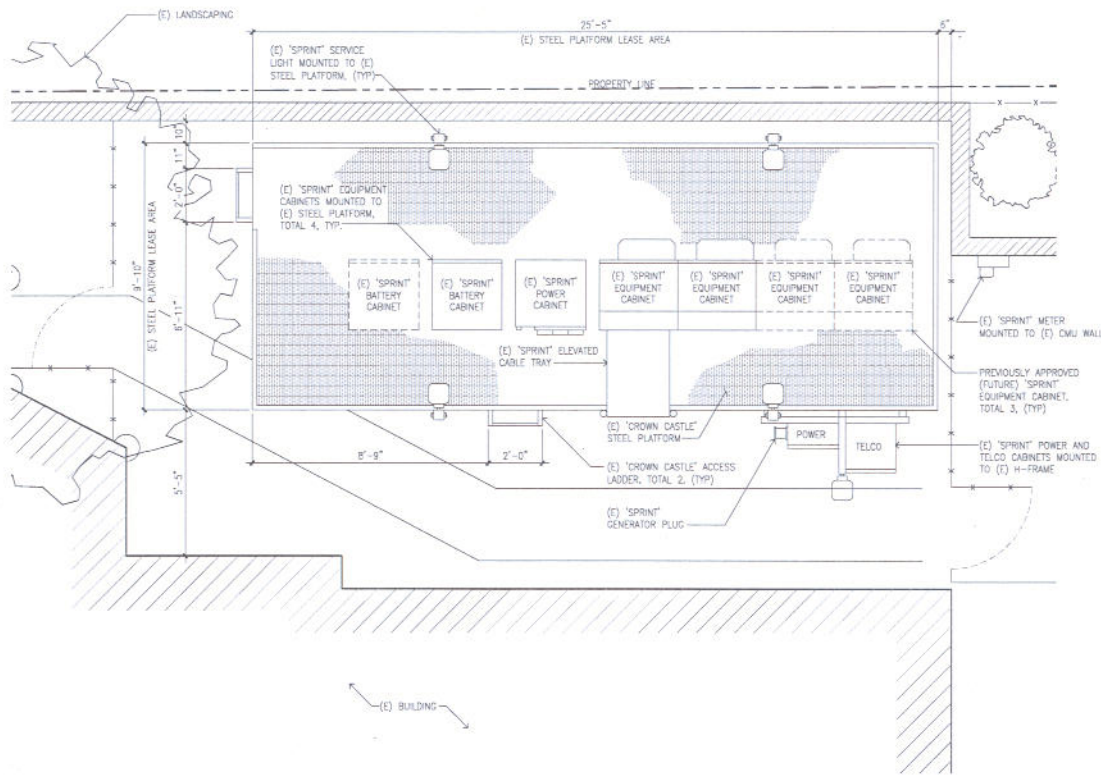

NOT USED

3

EQUIPMENT LAYOUT PLAN

SCALE 1/2"=1'-0" 0 1' 2' 4'

1

REV	DATE/BY	DESCRIPTION
0	05/03/11 NP	90% ZONING DRAWINGS

CLIENT

CROWN CASTLE
510 Castillo Street, Suite 305
Santa Barbara, California 93101
(877)488-9377
www.crowncastle.com

CONSULTANT

core
DEVELOPMENT SERVICES
A&E SERVICES
2903-H Saturn Street
Brea, California 92821
(714)729-8404 (714)233-4441 fax
www.core-us.com

CONSULTANT

APPROVALS

APPROVED BY	INITIALS	DATE
LANDLORD		
SITE ACQ.		
ZONING		
RF		
INTERCONNECT		
UTILITY		
CONST.		
PROJ. MGR.		

SITE INFORMATION

SITE NAME:
878033 – LADERA HEIGHTS

SITE ADDRESS:
4950 W SLAUSON AVENUE
LOS ANGELES, CA 90056

LOS ANGELES COUNTY

SHEET TITLE

EQUIPMENT LAYOUT PLAN & ANTENNA LAYOUT

DRAWING INFORMATION

DRAWN BY	CHECKED BY	ISSUE DATE
NP	APP	05.03.2011

SHEET NUMBER

A-2