NOTE:
PROPERTY LINES SHOWN ARE FOR REFERENCE ONLY AND WERE PLACED WITHOUT A SURVEY.

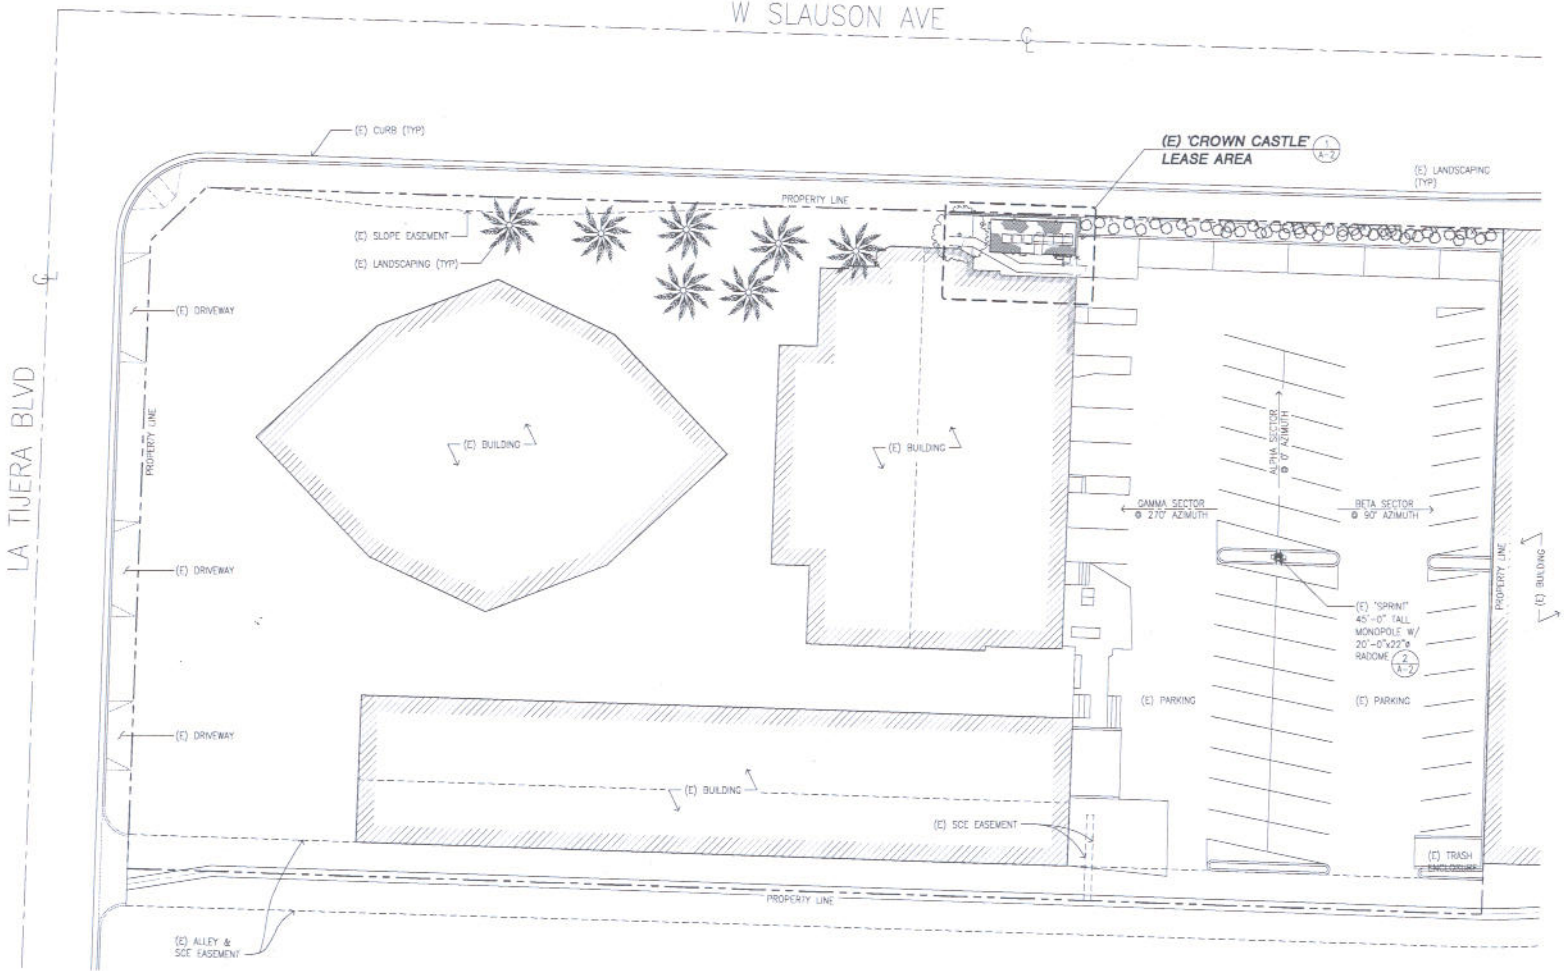

REV	DATE/BY	DESCRIPTION
0	05/03/11 NP	90% ZONING DRAWINGS

CLIENT

CROWN CASTLE
512 Castillo Street, Suite 302
Santa Barbara, California 93101
(877)486-9377
www.crowncastle.com

CONSULTANT

core
DEVELOPMENT SERVICES
A&E SERVICES
2903-H Saturn Street
Brea, California 92821
(714)729-8404 (714)533-4441 fax
www.core.us.com

CONSULTANT

APPROVALS

APPROVED BY	INITIALS	DATE
LANDLORD		
SITE ACQ.		
ZONING		
RF		
INTERCONNECT		
UTILITY		
CONST.		
PROJ. MGR.		

SITE INFORMATION

SITE NAME:
878033 – LADERA HEIGHTS

SITE ADDRESS:
4950 W SLAUSON AVENUE
LOS ANGELES, CA 90056

LOS ANGELES COUNTY

SHEET TITLE

SITE PLAN

DRAWING INFORMATION

DRAWN BY	CHECKED BY	ISSUE DATE
NP	APP	05.03.2011

SHEET NUMBER

A-1

SITE PLAN

SCALE 1/16"=1'-0" 0 4' 8' 16' 32'

1