


1 SCALE: 1/16" = 1'-0" FLOOR PLAN

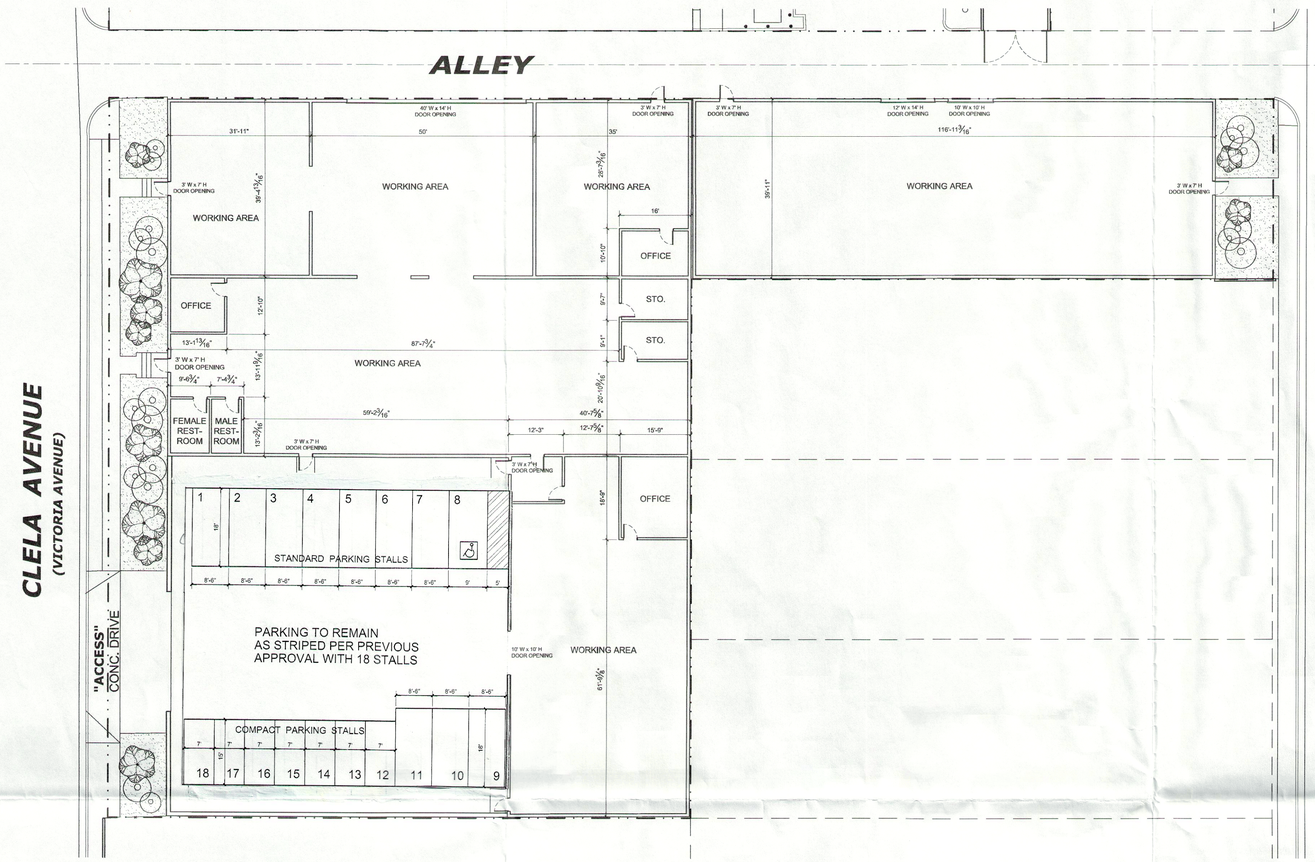


2 SCALE: 1/64" = 1'-0" SITE PLAN




3 SCALE: 3/32" = 1'-0" NORTH ELEVATION

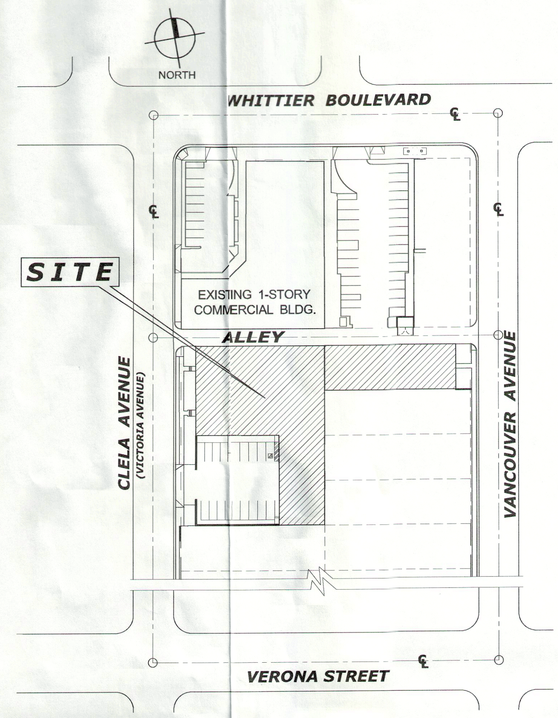


4 SCALE: 3/32" = 1'-0" SOUTH ELEVATION

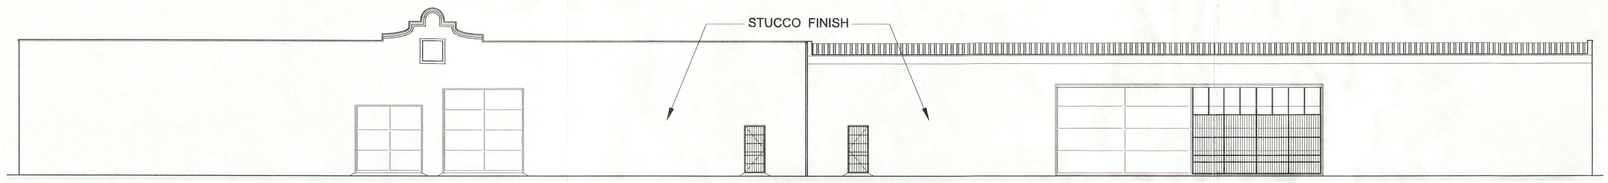


5 SCALE: 3/32" = 1'-0" WEST ELEVATION

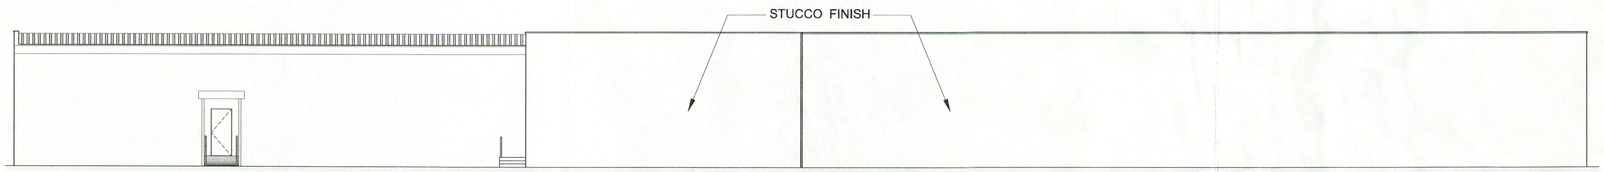


6 SCALE: 3/32" = 1'-0" EAST ELEVATION

Copyright by Hafco & Associates, Architects. All rights reserved. No part of this document may be reproduced, used, or disclosed to any person or company for any purpose without the written permission of Hafco & Associates.

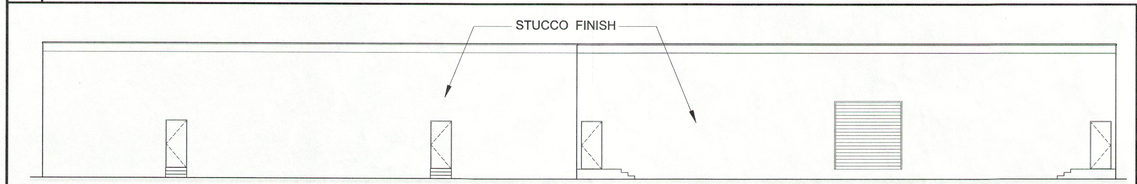HAROUNI-HAFCO
CONSULTING ARCHITECTS & ENGINEERS
TEL. (323) 651-0909, FAX (323) 655-8418
HAFCO ASSOCIATES Architects

| NO. | DATE | DESCRIPTION |
|---|---|---|
| 1 | | |
| 2 | | |
| 3 | | |
| 4 | | |
| 5 | | |
| 6 | | |

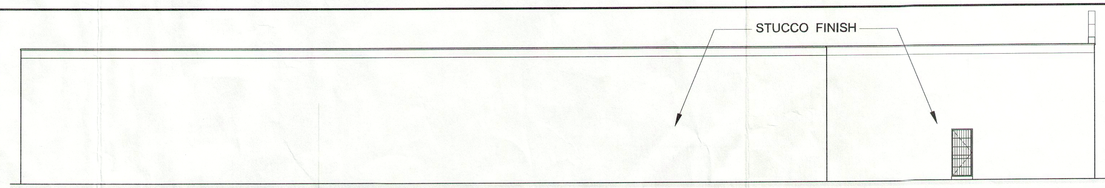DRAWING TITLE: FLOOR PLAN, SITE PLAN and ELEVATIONS

JOB TITLE: WPP - NCR APPLICATION

JOB ADDRESS: 926 CLELA AVENUE and 925 S. VANCOUVER AVENUE CA 90022

DATE: OCT. 2009

SCALE: AS SHOWN

DRAWN BY:

JOB NO.

SHEET NO. A-1