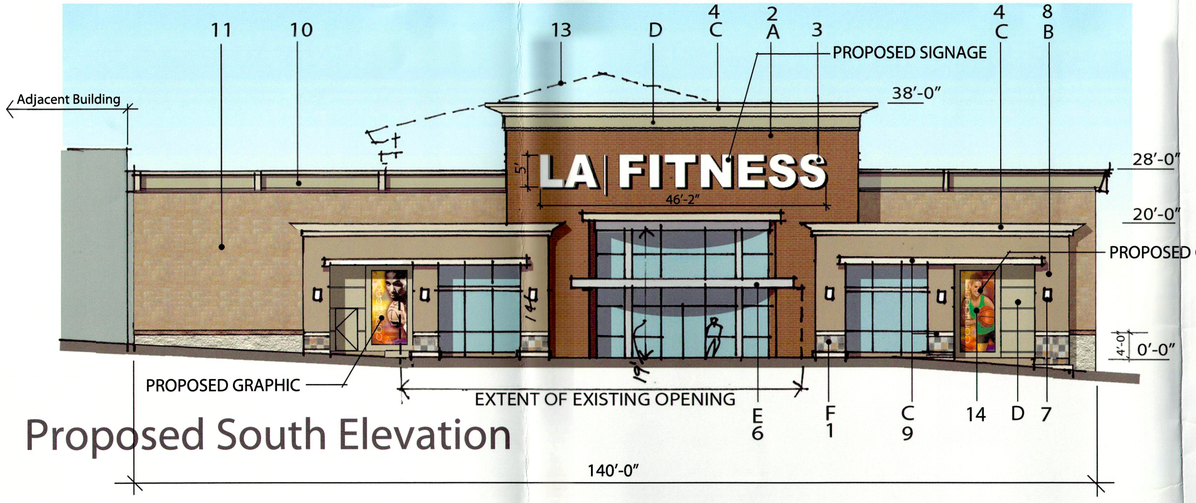

Proposed South Elevation

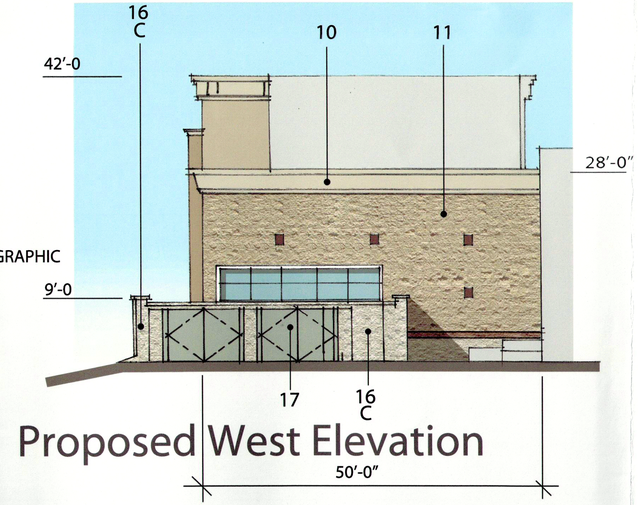

Proposed West Elevation

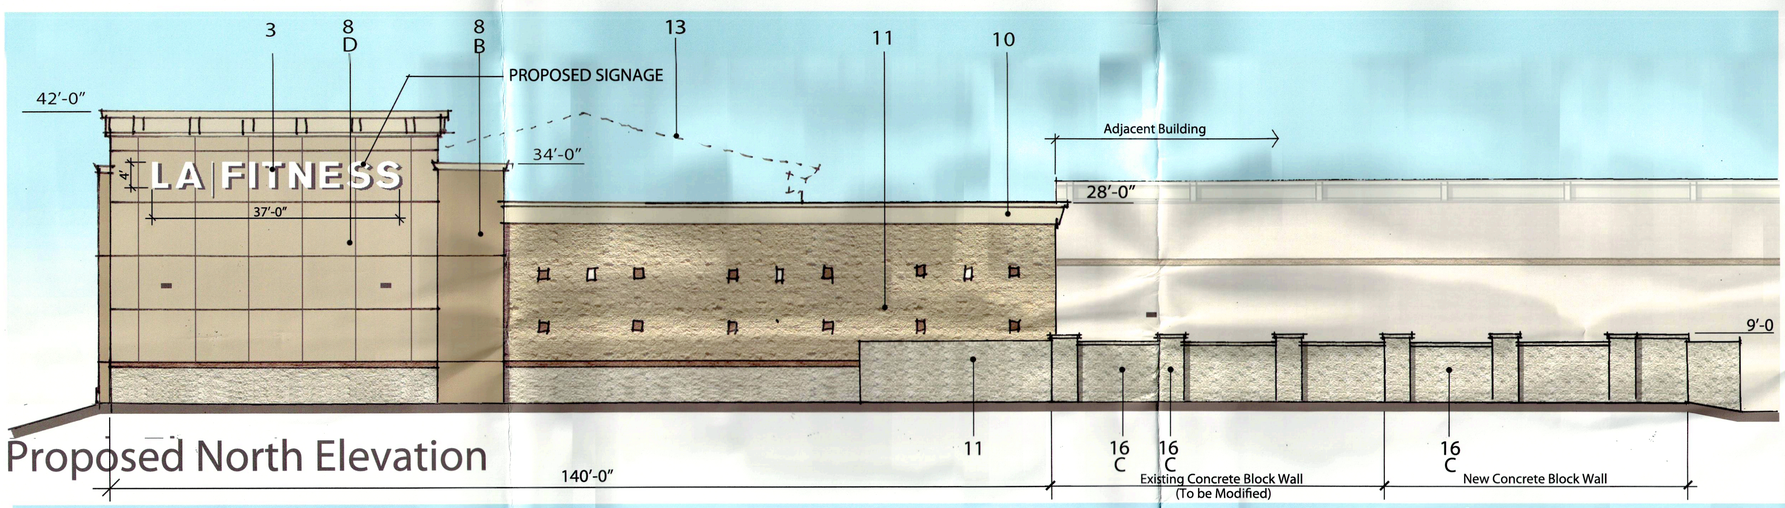

Proposed North Elevation

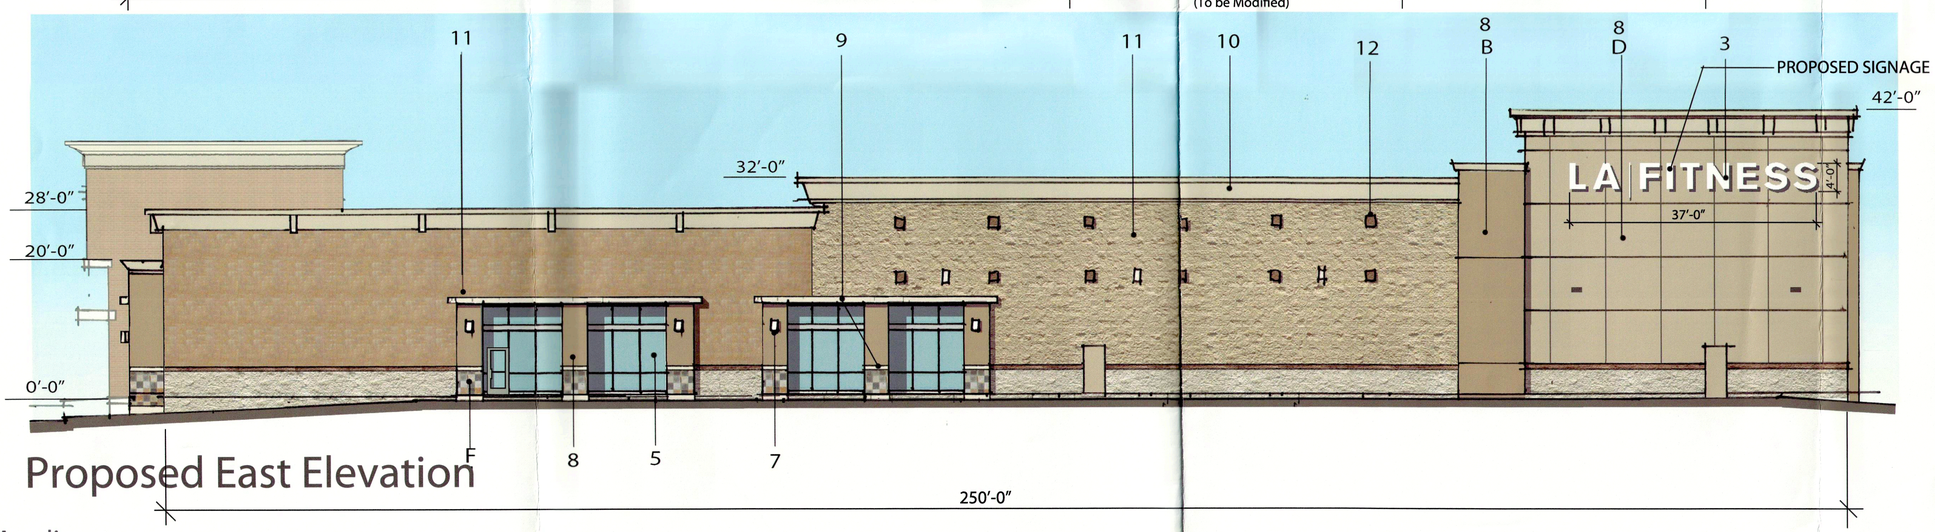

Proposed East Elevation

KEY NOTES

1. (N) Slate Tiles
2. (N) Brick Finish
3. (N) Individual Letter Sign (Illuminated)
4. (N) Cornice
5. (N) Clear Glazing
6. (N)Metal Canopy
7. (N) Light Sconce
8. (N) Textured Stucco Finish
9. (N) Trim
10. (E) Cornice
11. (E) Concrete Wall
12. (E) Accent Concrete Blocks
13. (E)Existing Canopy to be Demolished
14. (N) Graphic Panel
15. (Not Used)
16. (N) Concrete Block Wall to Match Existing Adjacent Wall
17. (N) Trash Enclosure with Gates

A — Interstate Brick- Monterey

B — Sanderling #90YR 33/167 ICI #A1755

C — Sand White #30YY 58/082 ICI #A1795

D — Obelisk #20YY 45/114 ICI # A1797

E — Berridge Color "Parchment"

F — Raja Red- Eurocal

Signage Calculations	Frontage Width (Ft)	Allowable Signage Area (Sq.Ft.) *	Proposed Signage Area (Sq.Ft.)
Elevations			
South	140	420	356.03
Building Sign			230.85
Wall Graphics 1			60.01
Wall Graphics 2			65.17
North	140	420	148.00
East	250	750	148.00

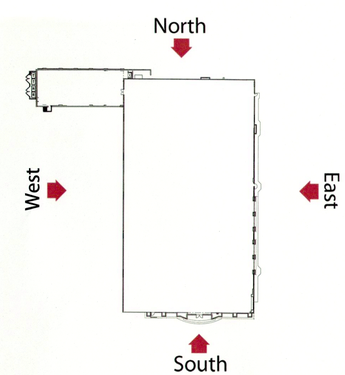

Applicant:

LA FITNESS.

2600 Michelson Dr. Ste. 300 Irvine,CA 92612 (949)255 7296

LA FITNESS Stevenson Ranch Plaza

24945 Pico Canyon Rd. Stevenson Ranch, CA

0 8' 16' 32'

Elevations 3

Architects Orange

144 North Orange St. Orange,CA 92866 (714)639 9860

01.19.12