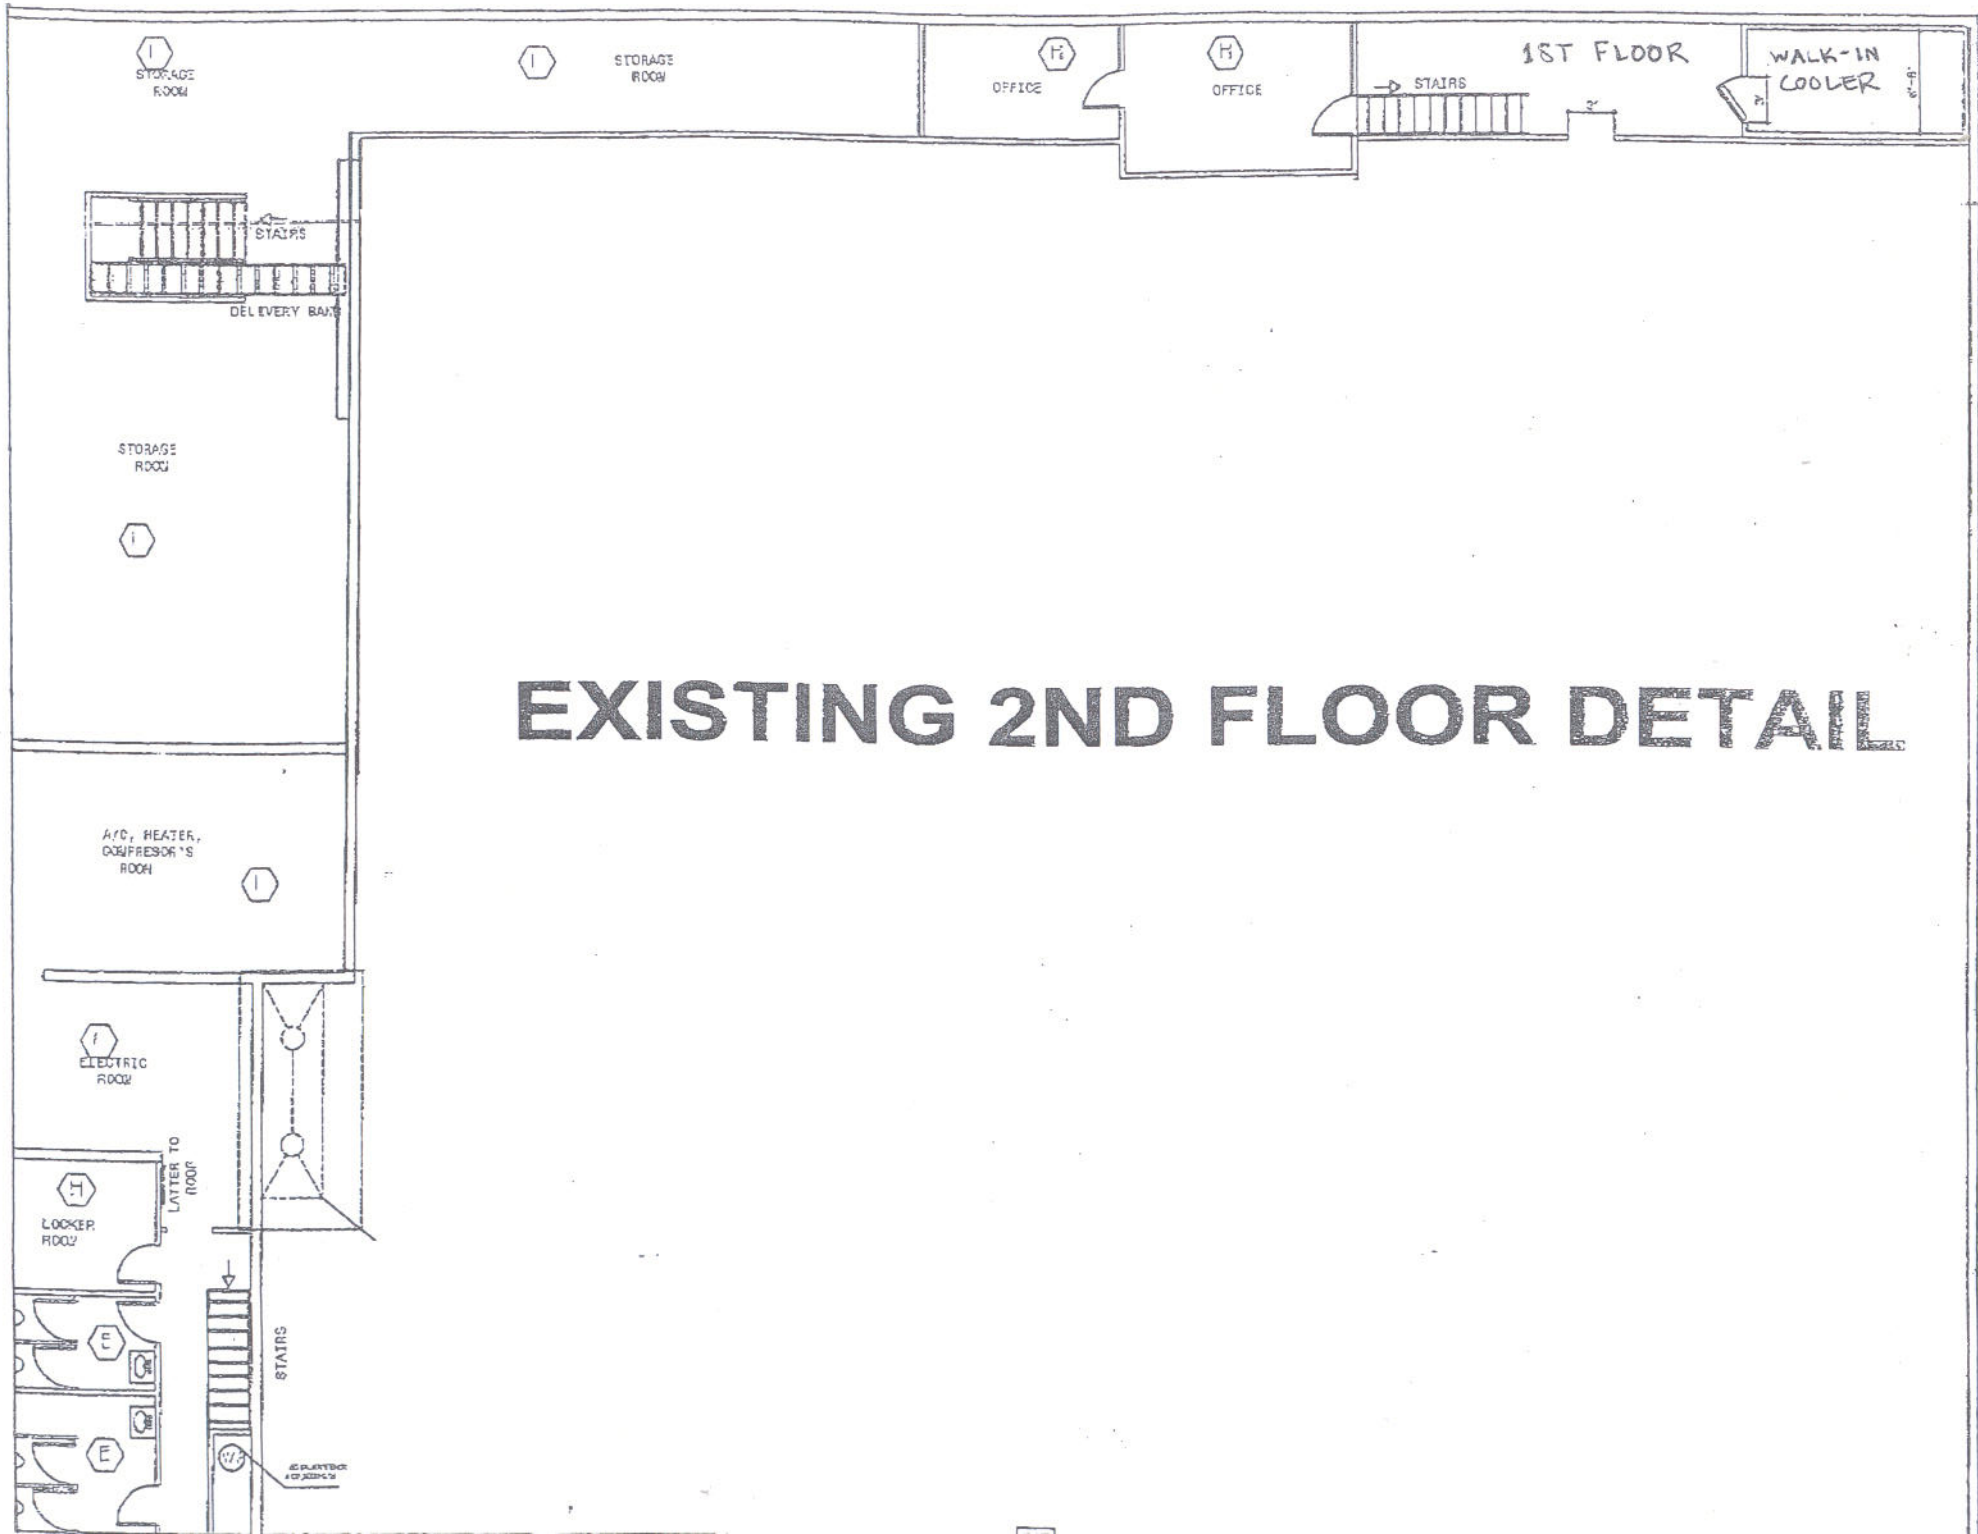EXISTING 2ND FLOOR DETAIL