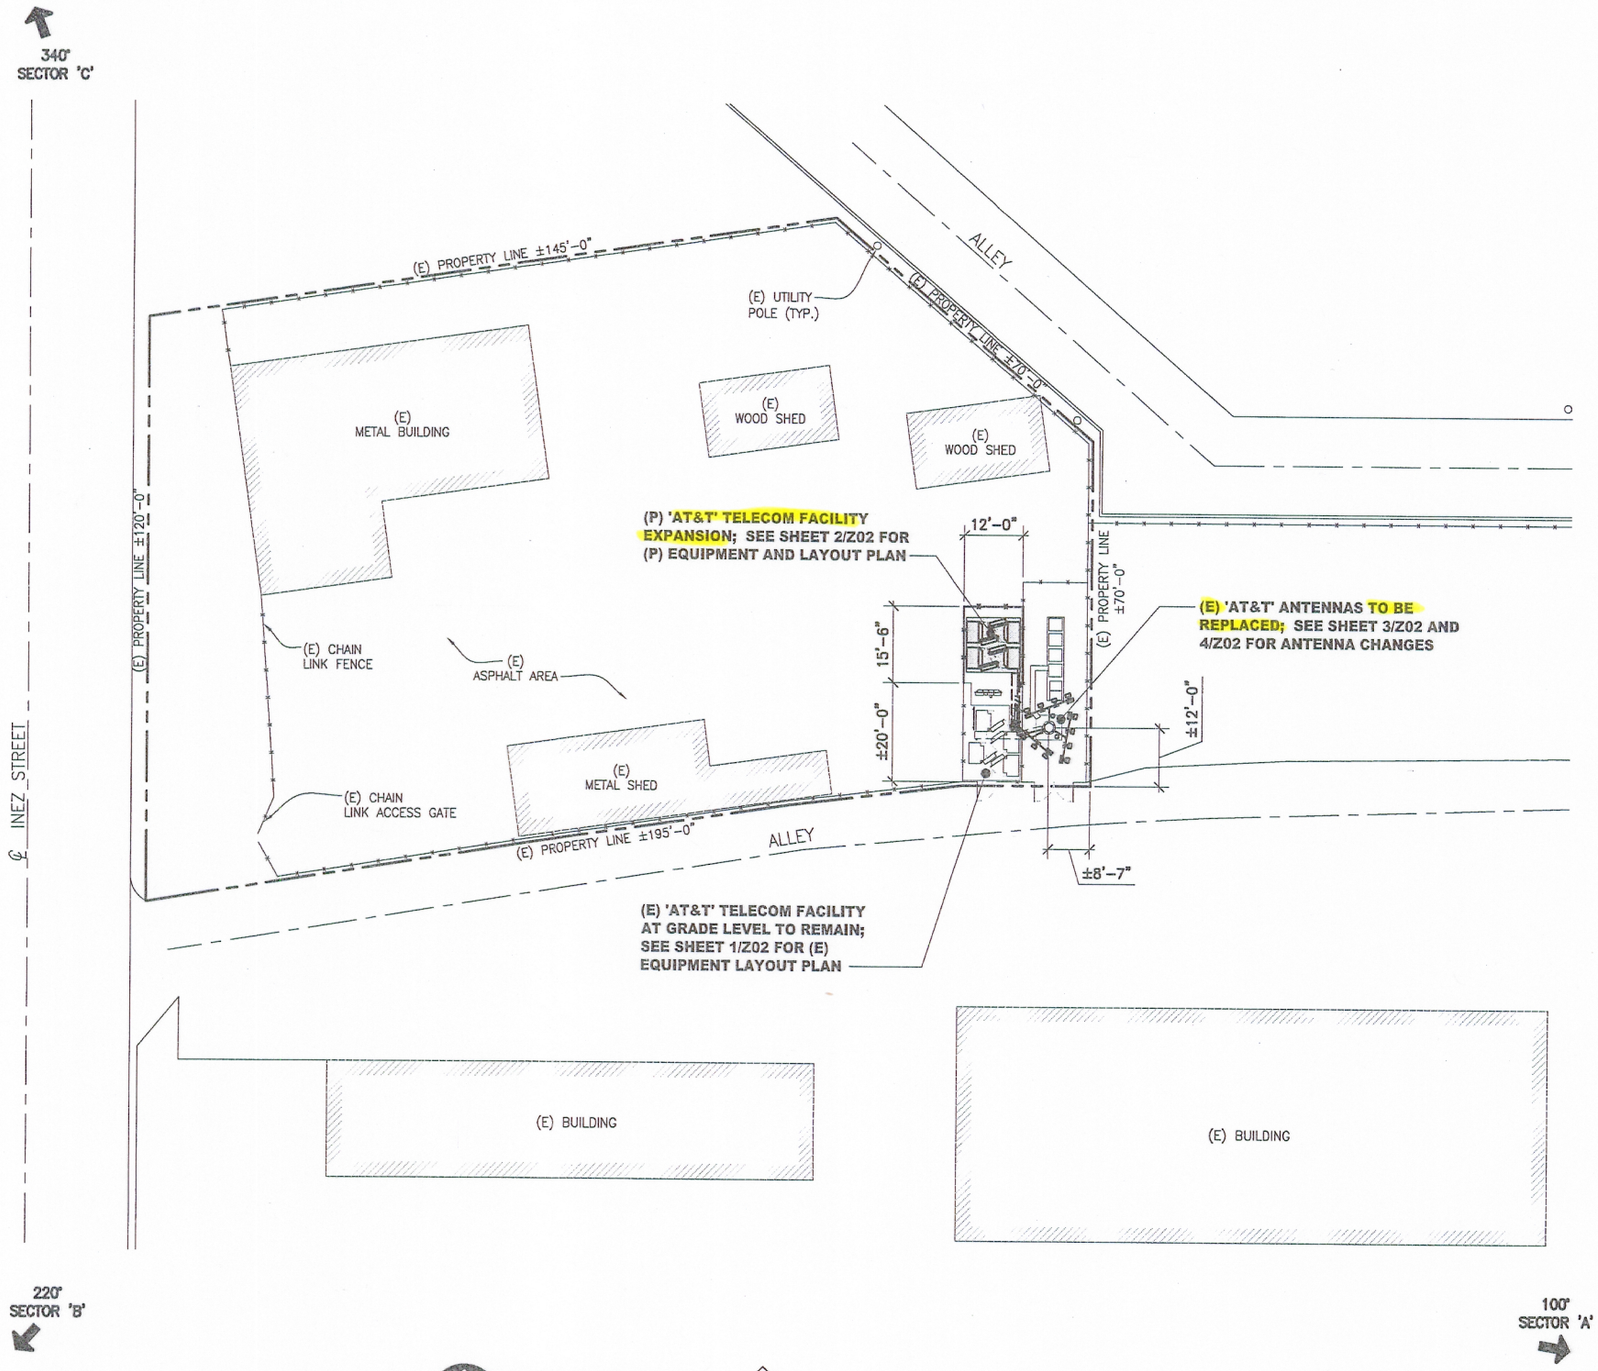

SITE PLAN

NORTH

SCALE: 1/16"=1'-0" 0 5' 10' 16'

1

DCI PACIFIC

ARCHITECTURE · ENGINEERING · CONSULTING
32 EXECUTIVE PARK, SUITE 110, IRVINE, CA 92614
PHONE: (949) 475-1000 FAX: (949) 475-1001

RUBE'S MONOPOLE
LA0217
USID: 24347
10634 INEZ STREET,
WHITTIER, CA 90605

at&t Mobility
12900 PARK PLAZA DRIVE
CERRITOS, CA 90703

NO.	DATE	REVISIONS	BY	CHK	APP'D
1	03/31/11	INCORPORATED CROWN CASTLE'S REQUIREMENTS	FV	BOK	DKD
0	11/30/10	ISSUED FOR ZD APPROVAL	FV	BOK	DKD
A	11/19/10	ISSUED FOR ZD REVIEW AND COMMENT	IP	BOK	DKD

SCALE AS SHOWN | DESIGNED | DRAWN

at&t Mobility

LTE PROJECT
SITE PLAN

DRAWING NUMBER		REV.
25471-610-TE	LA-LA0217-Z01	1

REDUCED PLOT: DO NOT SCALE THIS DRAWING