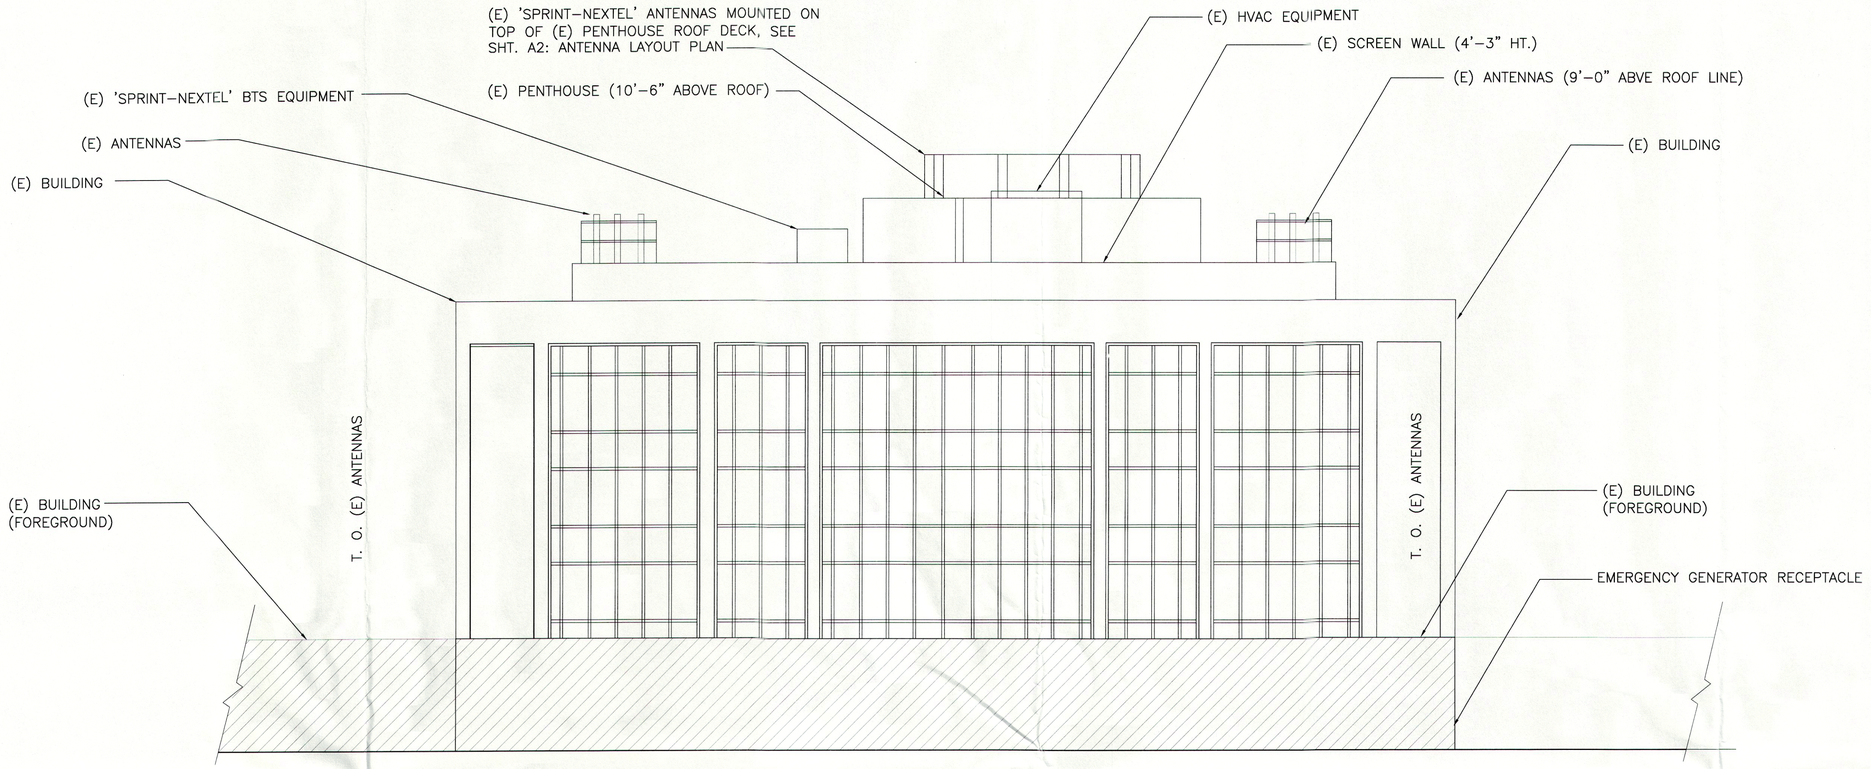

EAST ELEVATION

SCALE: 1/8"=1'-0" (0 2' 4' 8')

2

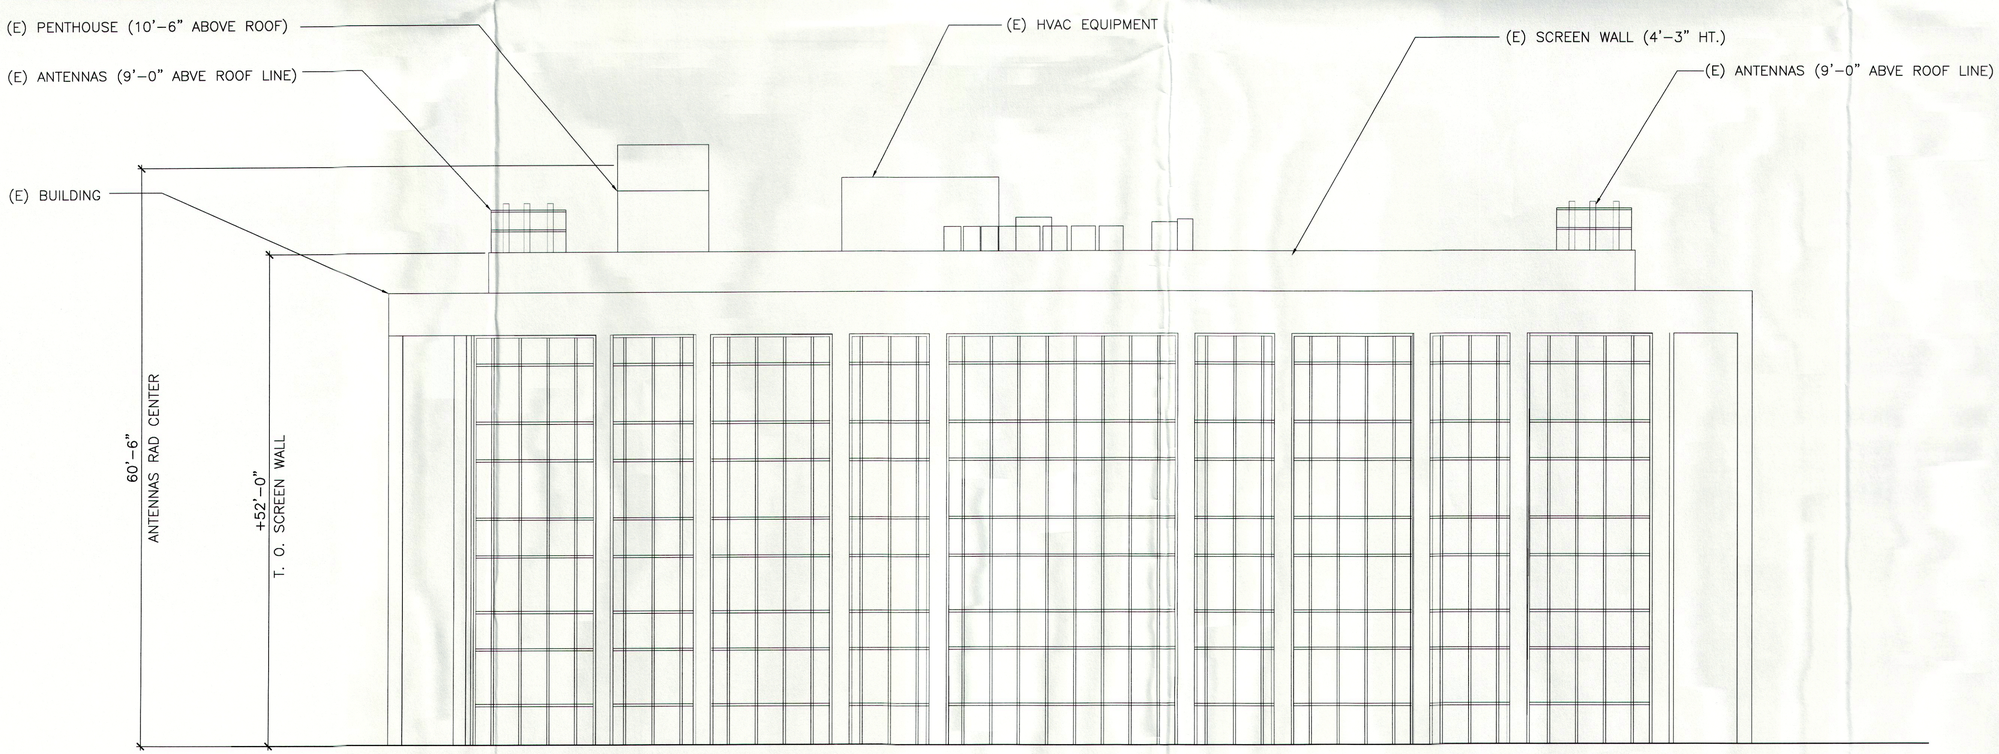

SOUTH ELEVATION

SCALE: 1/8"=1'-0" (0 2' 4' 8')

1

DCI PACIFIC
ARCHITECTURE·ENGINEERING·CONSULTING
32 EXECUTIVE PARK, SUITE 110, IRVINE, CA 92614
PHONE: (949) 475-1000 FAX: (949) 475-1001

Sprint
Together with NEXTEL
310 COMMERCE, IRVINE, CA 92602
PHONE: (714) 368-3500 FAX: (714) 368-3501

PROJECT IDENTIFICATION:

WOODRUFF HOSPITAL
LA35XC833A

3816 WOODRUUF STREET
LONG BEACH, CA

CURRENT ISSUE DATE:
06/10/10

ISSUED FOR:
ZONING RENEWAL

APPROVALS:

APPROVED BY:	INITIALS:	DATE:
LANDLORD		
LEASING		
R.F.		
PLANNING		
C.M.		

DRAWN BY:	CHK:	APV:
RS	BOK	DKD

ISSUE STATUS:

△	DATE:	DESCRIPTION:	BY:
----	06/10/10	90% ZD'S RENEWAL	RS

SHEET TITLE:
ELEVATIONS

SHEET NUMBER: **A3**

ISSUE LEVEL:

LONG BEACH
LA35XC833A