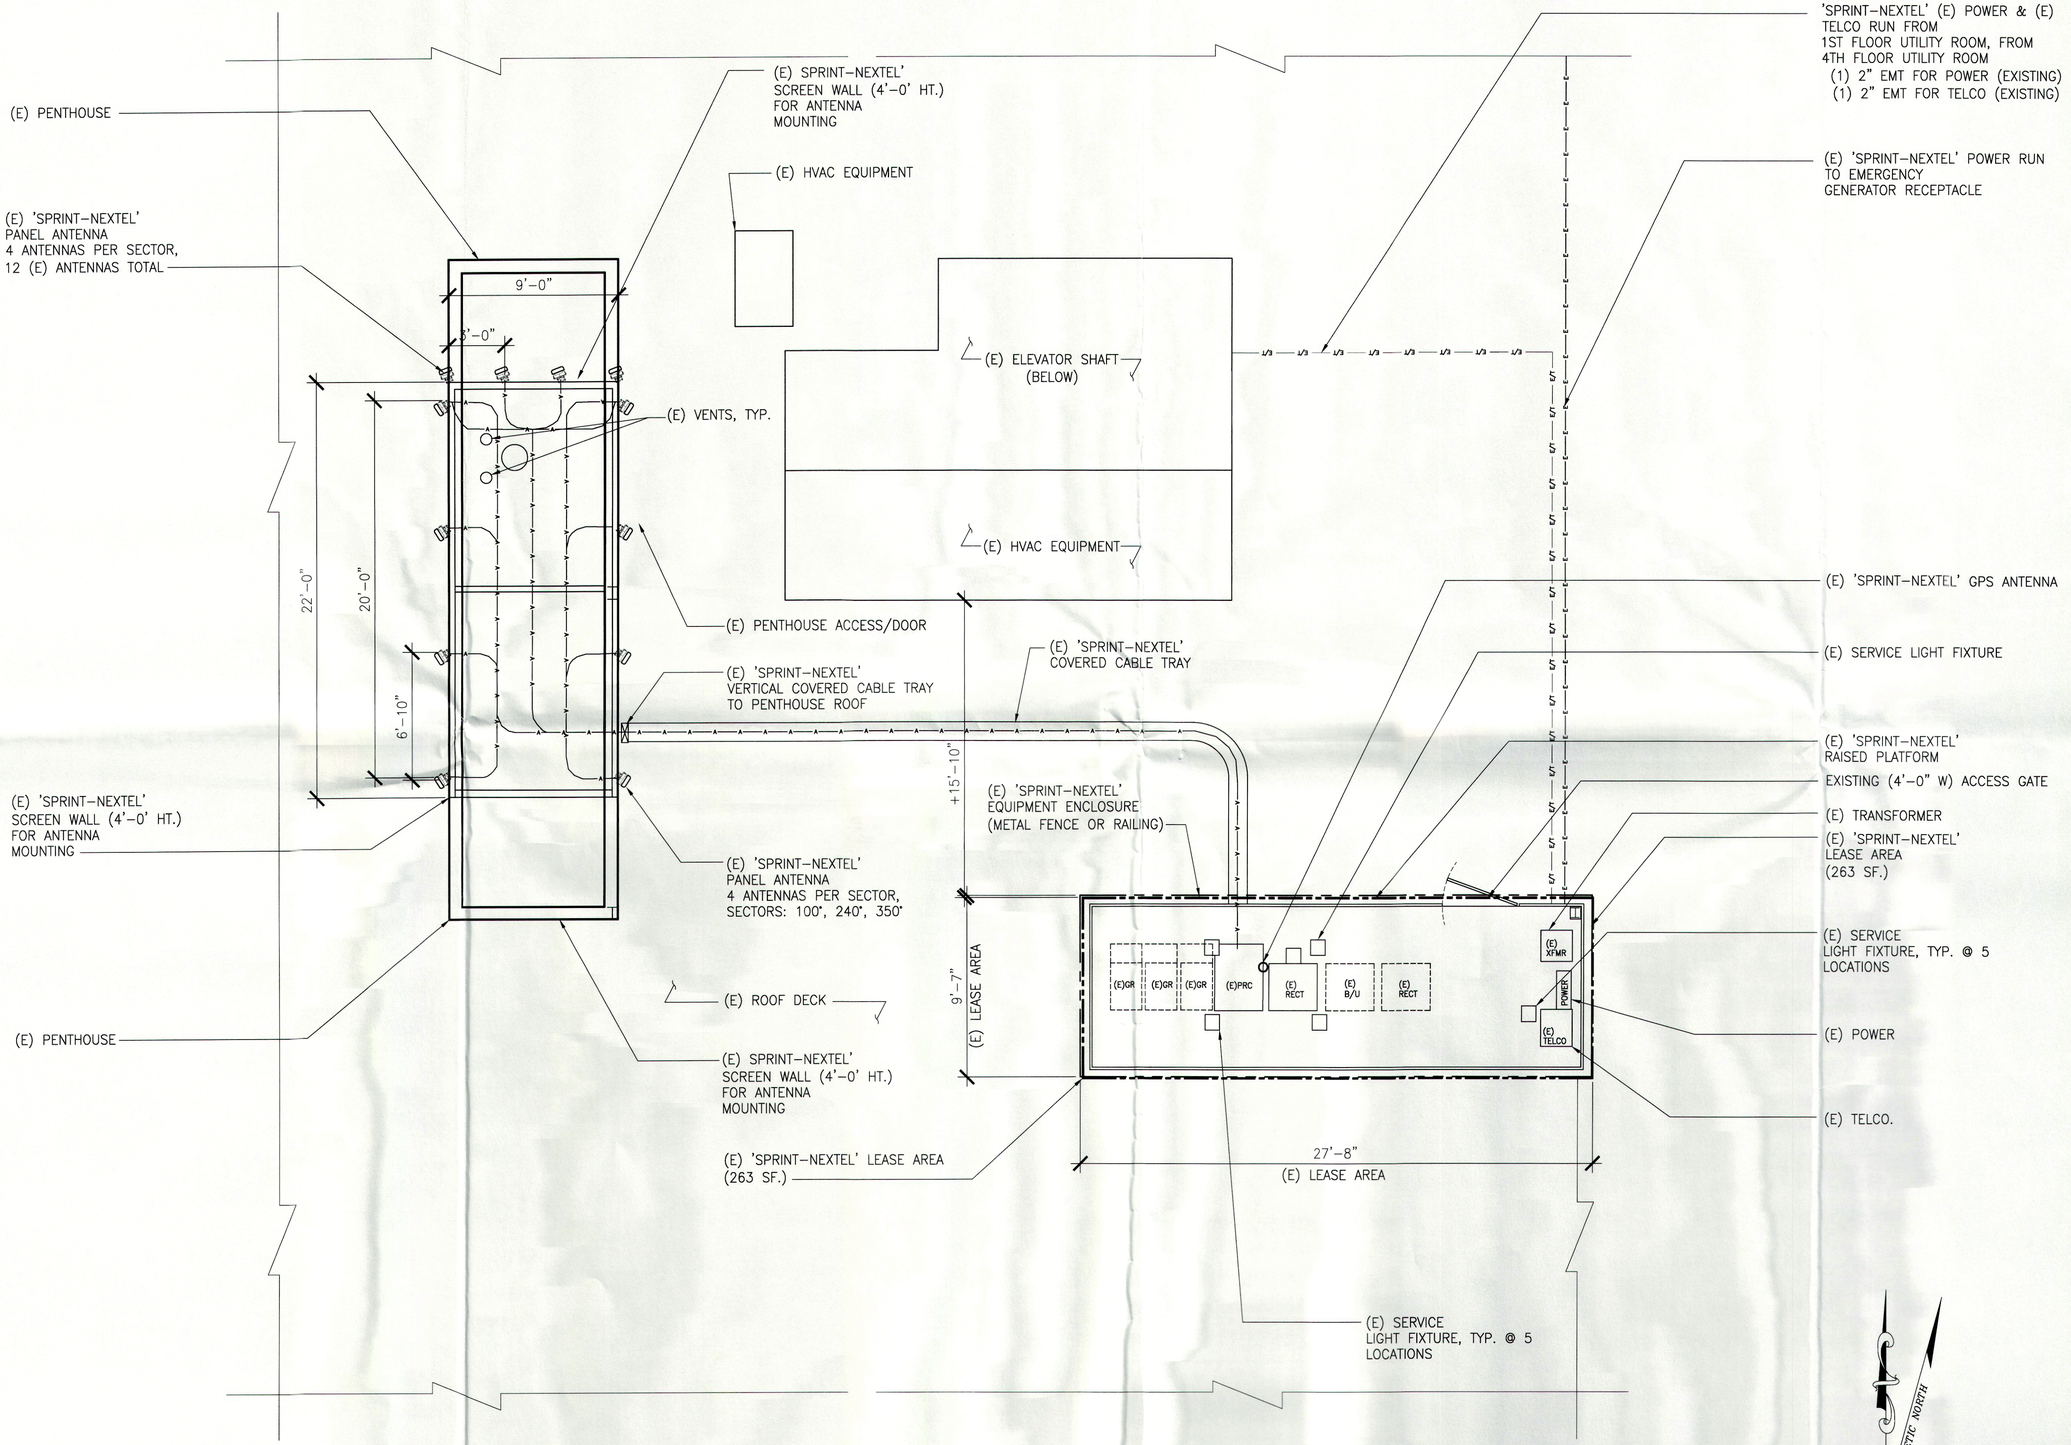

ENLARGED ROOF PLAN: EQUIPMENT LAYOUT, ANTENNA LAYOUT PLAN

NORTH | SCALE: 1/4"=1'-0" | 0 1' 2' 4' | 1

DCI PACIFIC
ARCHITECTURE · ENGINEERING · CONSULTING
32 EXECUTIVE PARK, SUITE 110, IRVINE, CA 92614
PHONE: (949) 475-1000 FAX: (949) 475-1001

Sprint
Together with NEXTEL
310 COMMERCE, IRVINE, CA 92602
PHONE: (714) 368-3500 FAX: (714) 368-3501

PROJECT IDENTIFICATION:
WOODRUFF HOSPITAL
LA35XC833A
3816 WOODRUUF STREET
LONG BEACH, CA

CURRENT ISSUE DATE:
06/10/10

ISSUED FOR:
ZONING RENEWAL

APPROVALS:

APPROVED BY:	INITIALS:	DATE:
LANDLORD		
LEASING		
R.F.		
PLANNING		
C.M.		

DRAWN BY:	CHK:	APV:
RS	BOK	DKD

ISSUE STATUS:

△	DATE:	DESCRIPTION:	BY:
---	06/10/10	90% ZD'S RENEWAL	RS

SHEET TITLE:
ROOF PLAN: EQUIPMENT & ANTENNA LAYOUT PLAN

SHEET NUMBER: **A2**
ISSUE LEVEL:
LONG BEACH LA35XC833A