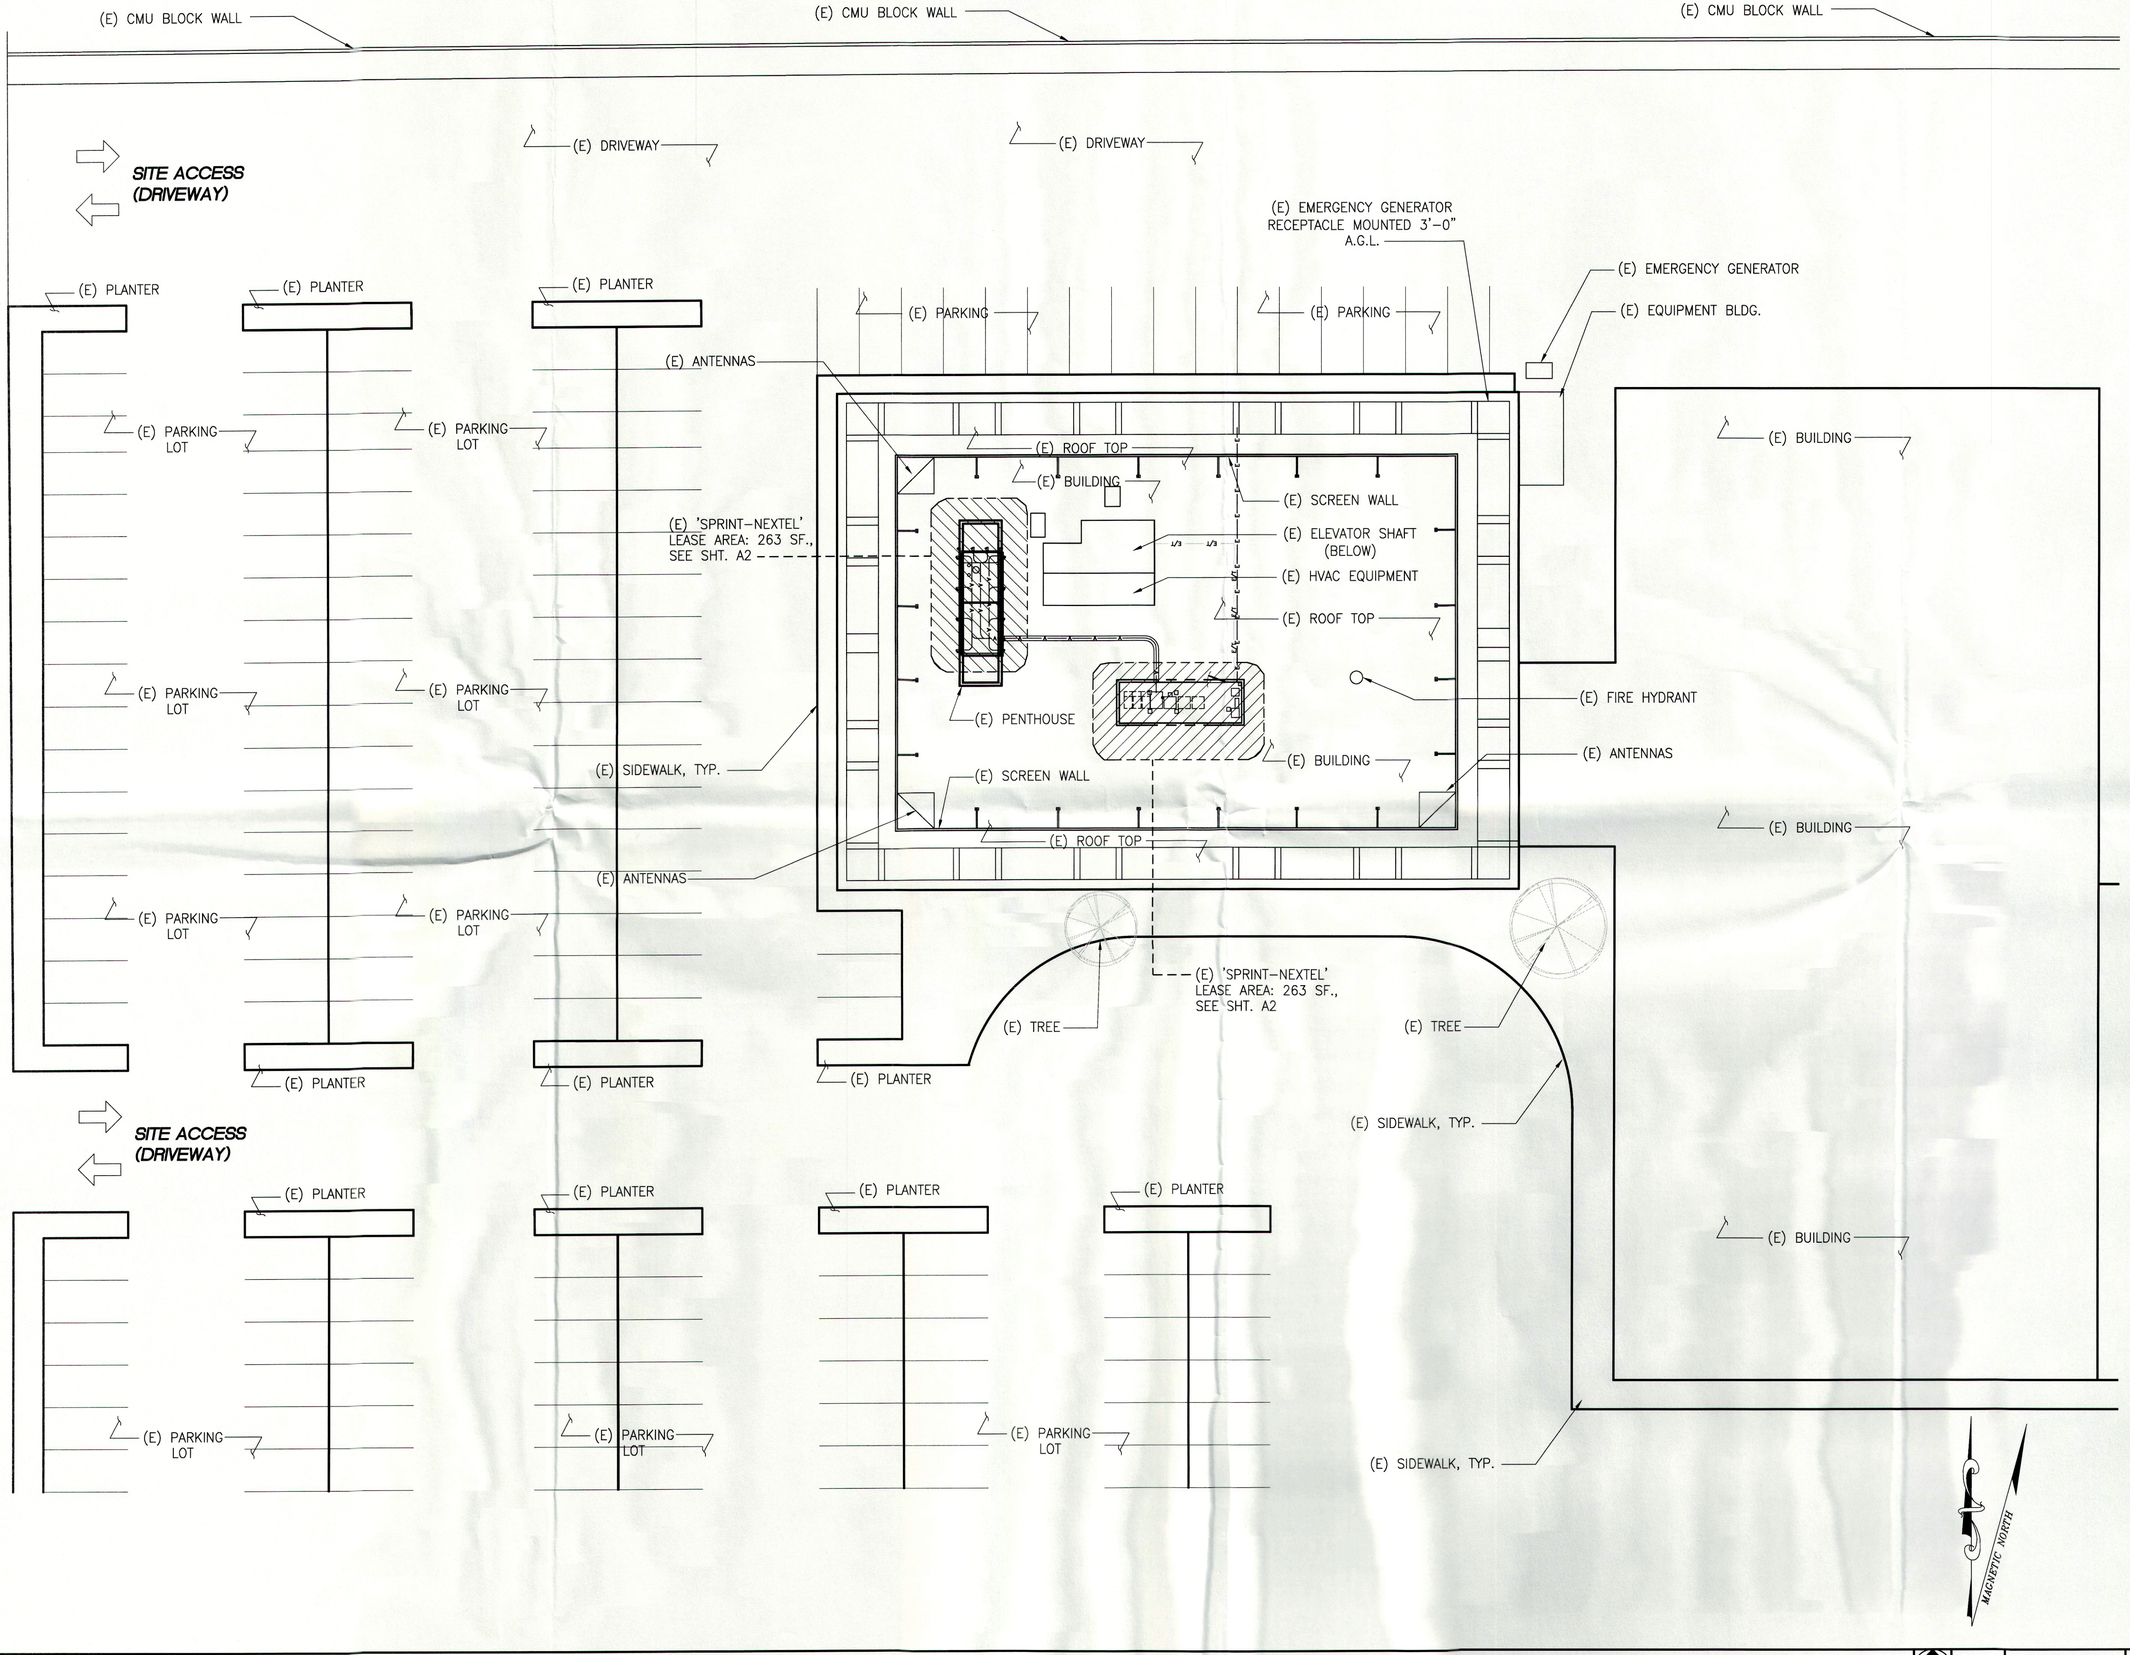

SITE w/ ROOF PLAN

NORTH | SCALE: 1/16"=1'-0" | 0 4' 8' 16' | 1

DCI PACIFIC
ARCHITECTURE · ENGINEERING · CONSULTING
32 EXECUTIVE PARK, SUITE 110, IRVINE, CA 92614
PHONE: (949) 475-1000 FAX: (949) 475-1001

Sprint
Together with NEXTEL
310 COMMERCE, IRVINE, CA 92602
PHONE: (714) 368-3500 FAX: (714) 368-3501

PROJECT IDENTIFICATION:

WOODRUFF HOSPITAL
LA35XC833A

3816 WOODRUUF STREET
LONG BEACH, CA

CURRENT ISSUE DATE:

06/10/10

ISSUED FOR:

ZONING RENEWAL

APPROVALS:

APPROVED BY:	INITIALS:	DATE:
LANDLORD		
LEASING		
R.F.		
PLANNING		
C.M.		

DRAWN BY:	CHK:	APV:
RS	BOK	DKD

ISSUE STATUS:

△	DATE:	DESCRIPTION:	BY:
---	06/10/10	90% ZD'S RENEWAL	RS

SHEET TITLE:

SITE PLAN & ROOF PLAN

SHEET NUMBER: **A1**

ISSUE LEVEL:

LONG BEACH
LA35XC833A