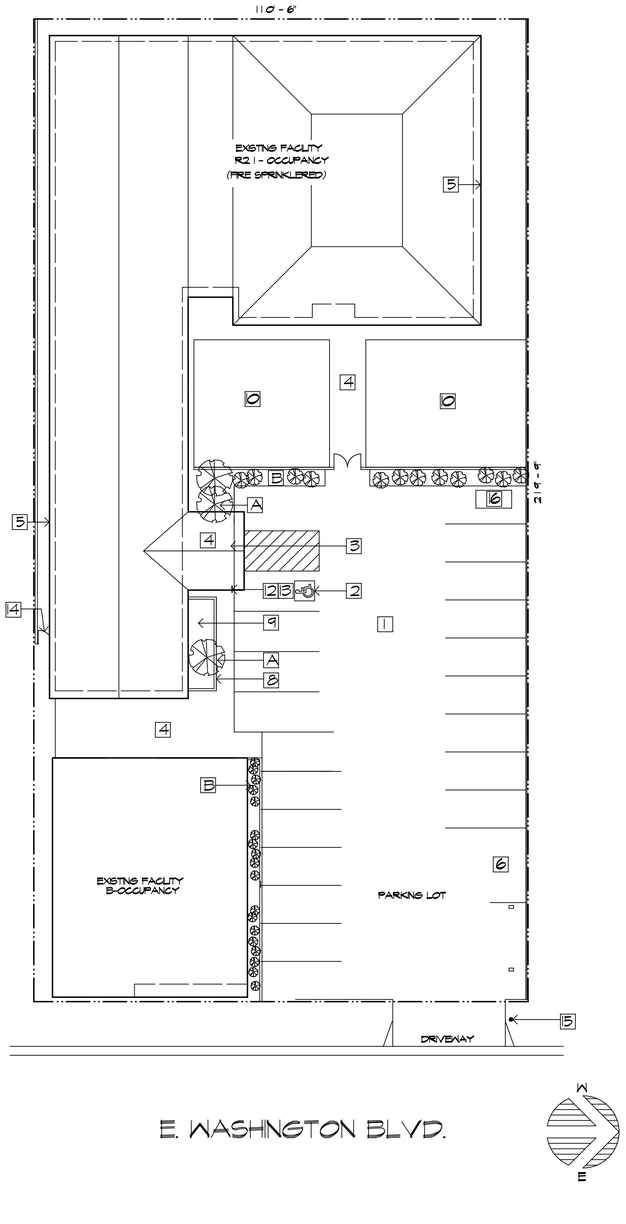

SITE PLAN KEY NOTES:

1. ASPHALT PARKING LOT
2. VAN ACCESSIBLE PARKING STALL
3. H.C. CURB RAMP
4. CONCRETE WALK
5. ROOF EAVE LNE
6. PARKING STALL
7. CONCRETE SLAB & FOUNDATION TIE-N TO MATCH EXISTING BUILDING
8. LOW WALL
9. PATIO
10. LAWN AREA
11. NOT USED
12. ACCESSIBLE PARKING SIGN
13. ADDITIONAL ACCESSIBLE SIGNAGE
14. WROUGHT IRON GATE
15. EXISTING FIRE HYDRANT LOCATION
16. TRASH CONTAINER

LANDSCAPE NOTES:

A. 24" BOX DECIDUOUS TREE
B. LOW SHRUBS

SITE PLAN

SCALE: 1" = 16'-0"

SCHWEITZER ARCHITECTS
1400 N. LAMBERT RD
SUITE E
BREA, CA 92821
TEL:5626903229
FAX:5626902051

CENTER FOR DISCOVERY

1913 E. WASHINGTON BLVD.
WHITTIER, CA 90606

PROF. STAMP:

REGISTERED PROFESSIONAL ARCHITECT
DON SCHWEITZER
C 21,100
Exp. June 31, 2013
STATE OF CALIFORNIA

DON SCHWEITZER
ARCHITECT

REVISIONS:

1	
2	
3	
4	
5	
6	

ISSUE DATE:
8/01/12

PROJECT NO.
SA1209

SHEET
A1

C:\General CADD 10\Grid\2012\1209 - Center for Discovery.grd -- 08/01/2012 -- 07:46 PM -- Scale 1 : 192

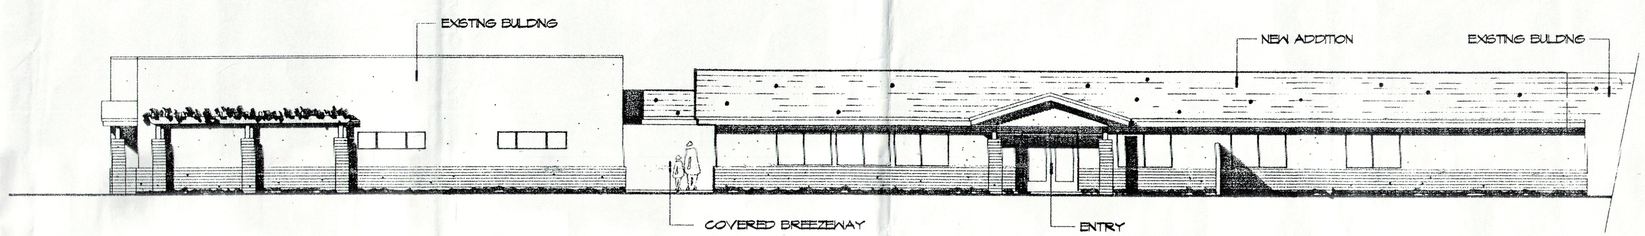

EAST ELEVATION

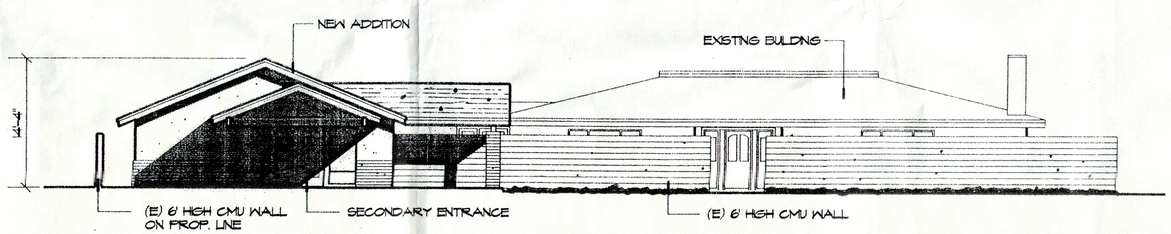

SOUTH ELEVATION

ELEVATIONS

SCALE 1/8" = 1'-0"

SCHWEITZER ARCHITECTS
1400 W. LAMBERT RD
SUITE E
BREA, CA 92821
TEL:562.690.3229
FAX:562.690.2051

THE CENTER FOR DISCOVERY
11913 E. WASHINGTON BLVD. WHITTIER, CA.

PROF. STAMP:

DON SCHWEITZER
ARCHITECT

REVISIONS:
1
2
3
4
5
6

ISSUE DATE:
2/25/03

PROJECT NO.
SA0303

SHEET
A3

11911
NO PARKING
RESERVED

Valdez
NO PA

© 2011 Pictometry

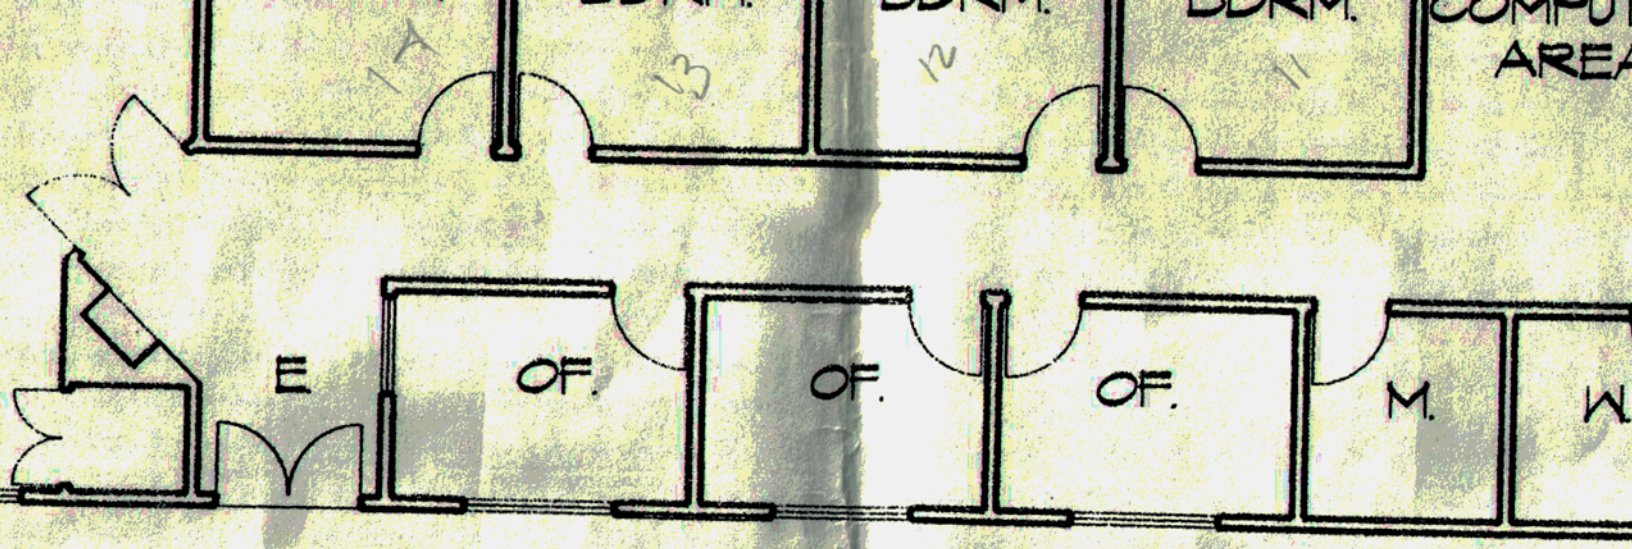

PLAN

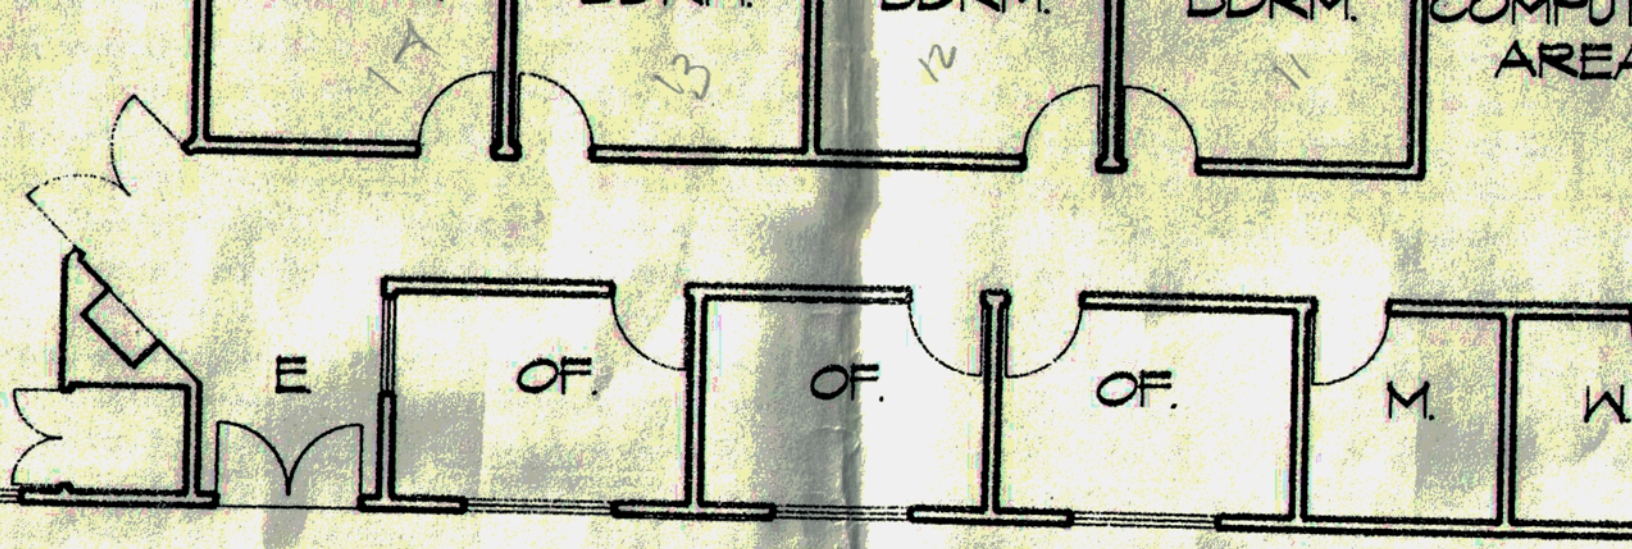

PLAN