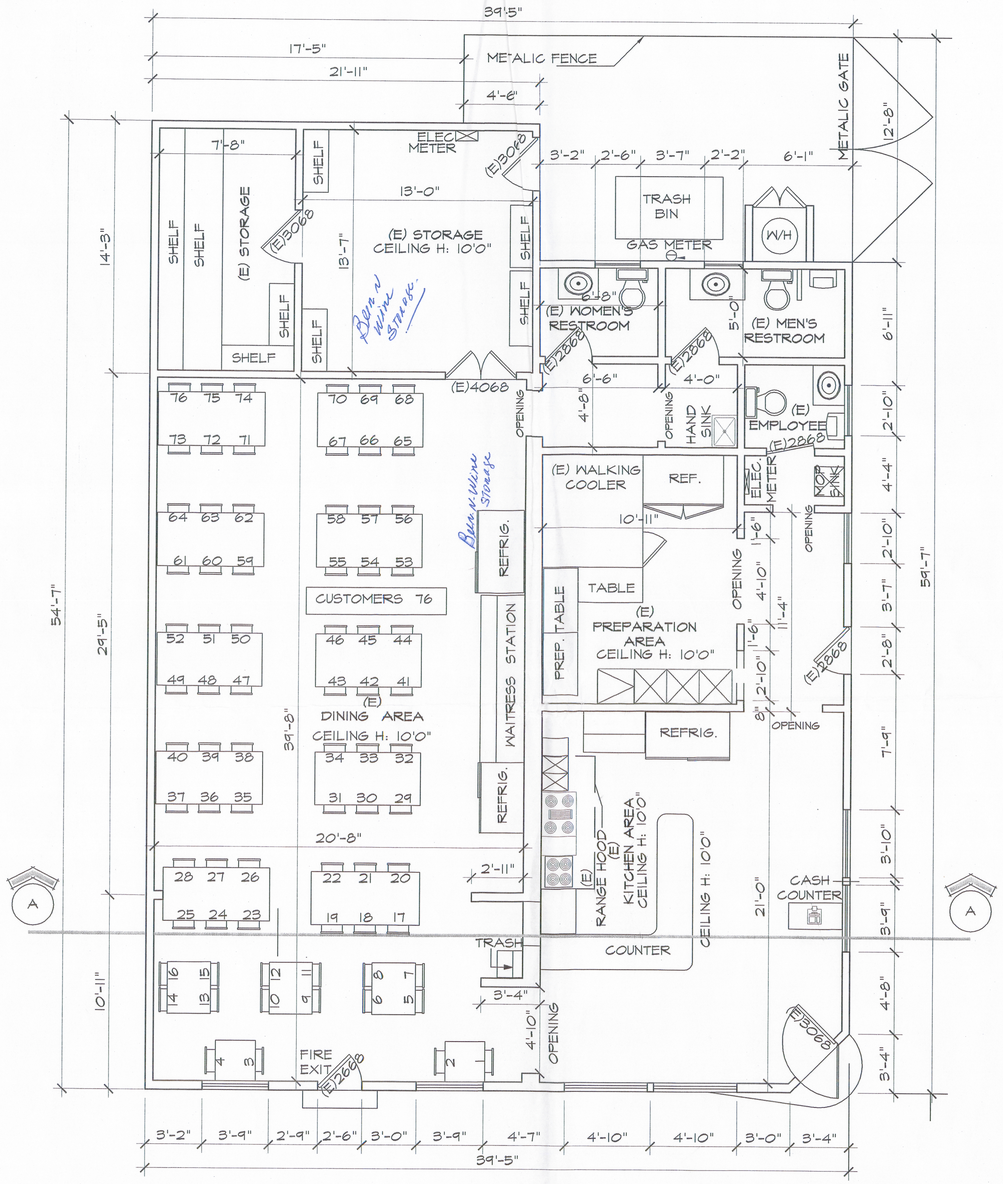

(E) FLOOR PLAN

SCALE : 1/4"=1'-0"

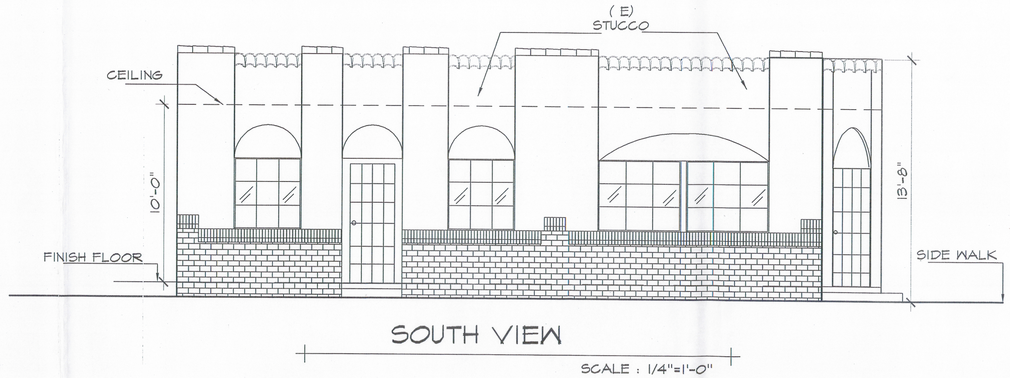

SOUTH VIEW

SCALE : 1/4"=1'-0"

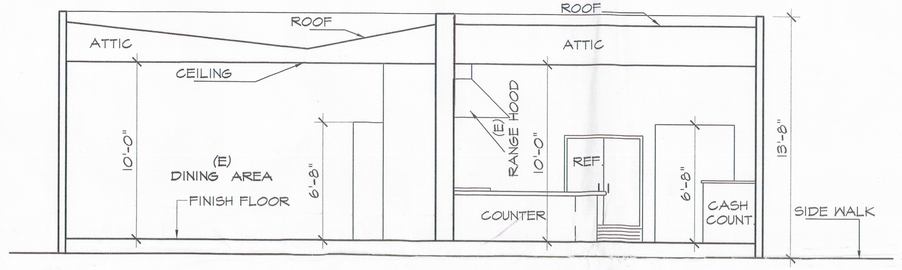

(E) SECTION A-A'

SCALE : 1/4"=1'-0"

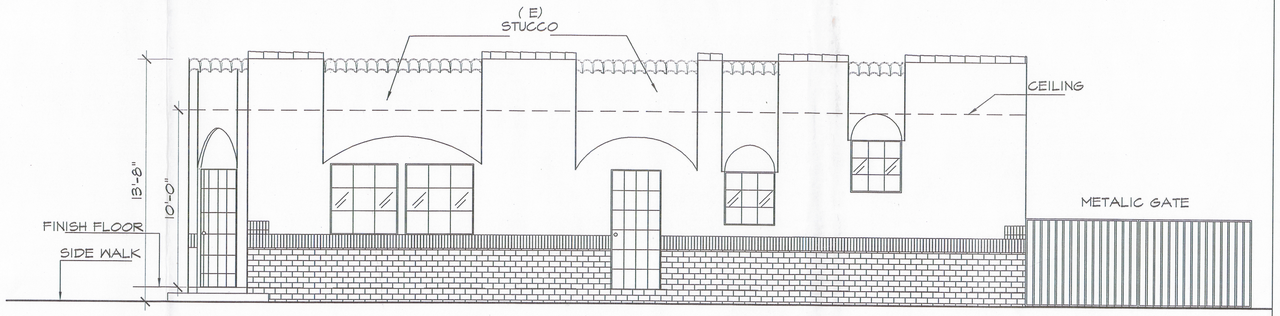

EAST VIEW

SCALE : 1/4"=1'-0"

REVISION	BY

PROPERTY OWNER:
TERESA SALAZAR
TEL. (323) 267-8505

PROJECT NAME:
MI INDIA BONITA RESTAURANT
4724-4731 E. OLYMPIC BLVD. LA. CA. 90022

DATE: 08/01/10
SCALE: AS NOTED
DRAWN BY: O. M.

SHEET: A-1