DEPT OF REGIONAL PLANNING
PM072546 DRAINAGE CONCEPT
OCT 8, 2013

VICINITY MAP

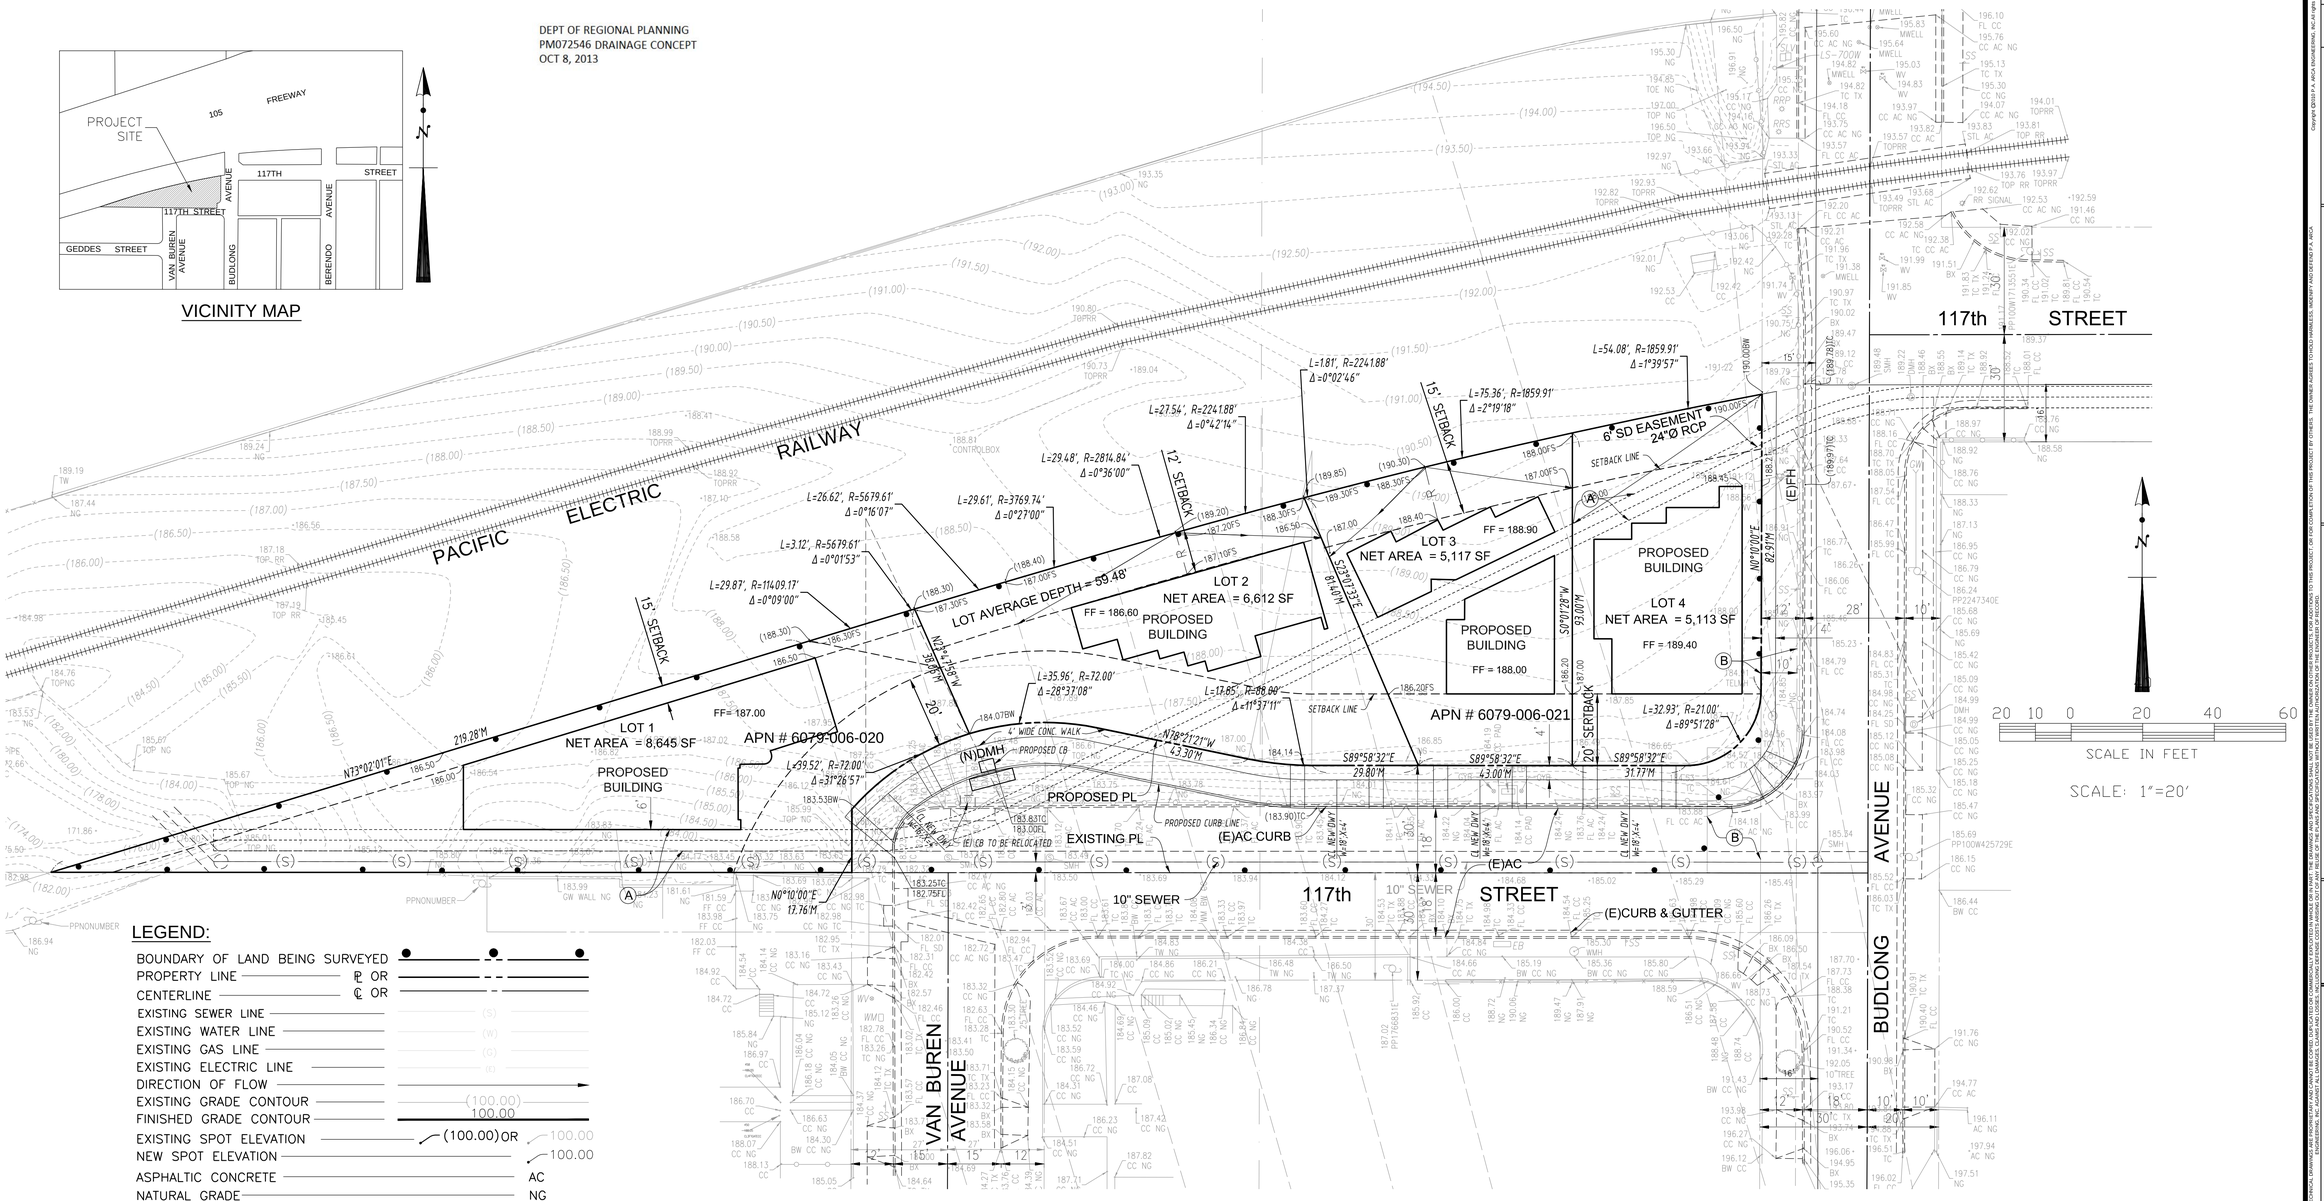

LEGEND:

BOUNDARY OF LAND BEING SURVEYED	
PROPERTY LINE	℞ OR
CENTERLINE	℄ OR
EXISTING SEWER LINE	(S)
EXISTING WATER LINE	(W)
EXISTING GAS LINE	(G)
EXISTING ELECTRIC LINE	(E)
DIRECTION OF FLOW	
EXISTING GRADE CONTOUR	(100.00)
FINISHED GRADE CONTOUR	100.00
EXISTING SPOT ELEVATION	(100.00) OR 100.00
NEW SPOT ELEVATION	100.00
ASPHALTIC CONCRETE	AC
NATURAL GRADE	NG
EXISTING	(E)
DRIVEWAY	DWY
SEWER MANHOLE	SMH
TOP OF CURB	TC
FLOW LINE	FL
EDGE OF GUTTER	EG
CEMENT CONCRETE	CC
WATER METER	WM
POWER POLE	PP
FIRE HYDRANT	FH
FINISH FLOOR	FF
BACK OF WALK	BW
TOP OF CATCH BASIN	TCB
TOP OF AREA DRAIN	TAD
WOODEN FENCE	WDF
CONCRETE BLOCK WALL	CBW
PLANTING AREA	PA
FINISH GRADE	FG
TOP OF WALL	TW
NATURAL GRADE	NG
FINISH GRADE	FS

REVISIONS	DATE	BY

OWNER/CLIENT:
PACIFIC FIRST NATIONAL INC.

BROTHERS CONSTRUCTION COMPANY
14525 S. WESTERN AVENUE
GARDENA, CA 90249
c/o FRED LAWSON

PROJECT:
DRAINAGE CONCEPT
TENTATIVE PARCEL MAP 72546
117th STREET & BUDLONG AVENUE
LOS ANGELES, CA

STAMP

PREPARED BY:
P.A. ARCA ENGINEERING, INC.
500 EAST CARSON PLAZA DRIVE, SUITE 201, CARSON, CA 90746
TEL: (310) 768-0068 FAX: (310) 768-0640
PERFECTO A. ARCA RCE #028918
DATE

DATE:	9/25/2013
SCALE:	1" = 20'
DRAWN:	M.R.S.
DESIGNER:	P.A.A.
CHECKED:	P.A.A.
JOB NO.:	AEI-13-0810F

INDEX

SHEET 1 OF 1 SHEET(S)

Copyright ©2013 P.A. ARCA ENGINEERING, INC All rights reserved

THESE DRAWINGS ARE THE PROPERTY OF P.A. ARCA ENGINEERING, INC. THE DESIGNS SHOWN AND DESCRIBED HEREIN INCLUDING ALL TECHNICAL DRAWINGS ARE READY FOR FABRICATION AND CONSTRUCTION OF THIS PROJECT, FOR OWNERS, THE OWNER AGREES TO NOT REPRODUCE, COPY OR DISTRIBUTE THE DESIGNS TO OTHERS OR USE THEM FOR OTHER PROJECTS WITHOUT WRITTEN CONSENT OF P.A. ARCA ENGINEERING, INC. THE DESIGNS MAY BE USED FOR THIS PROJECT ONLY AFTER THE OWNER HAS FULFILLED HIS OBLIGATION TO PAY FOR THE DESIGN SERVICES.