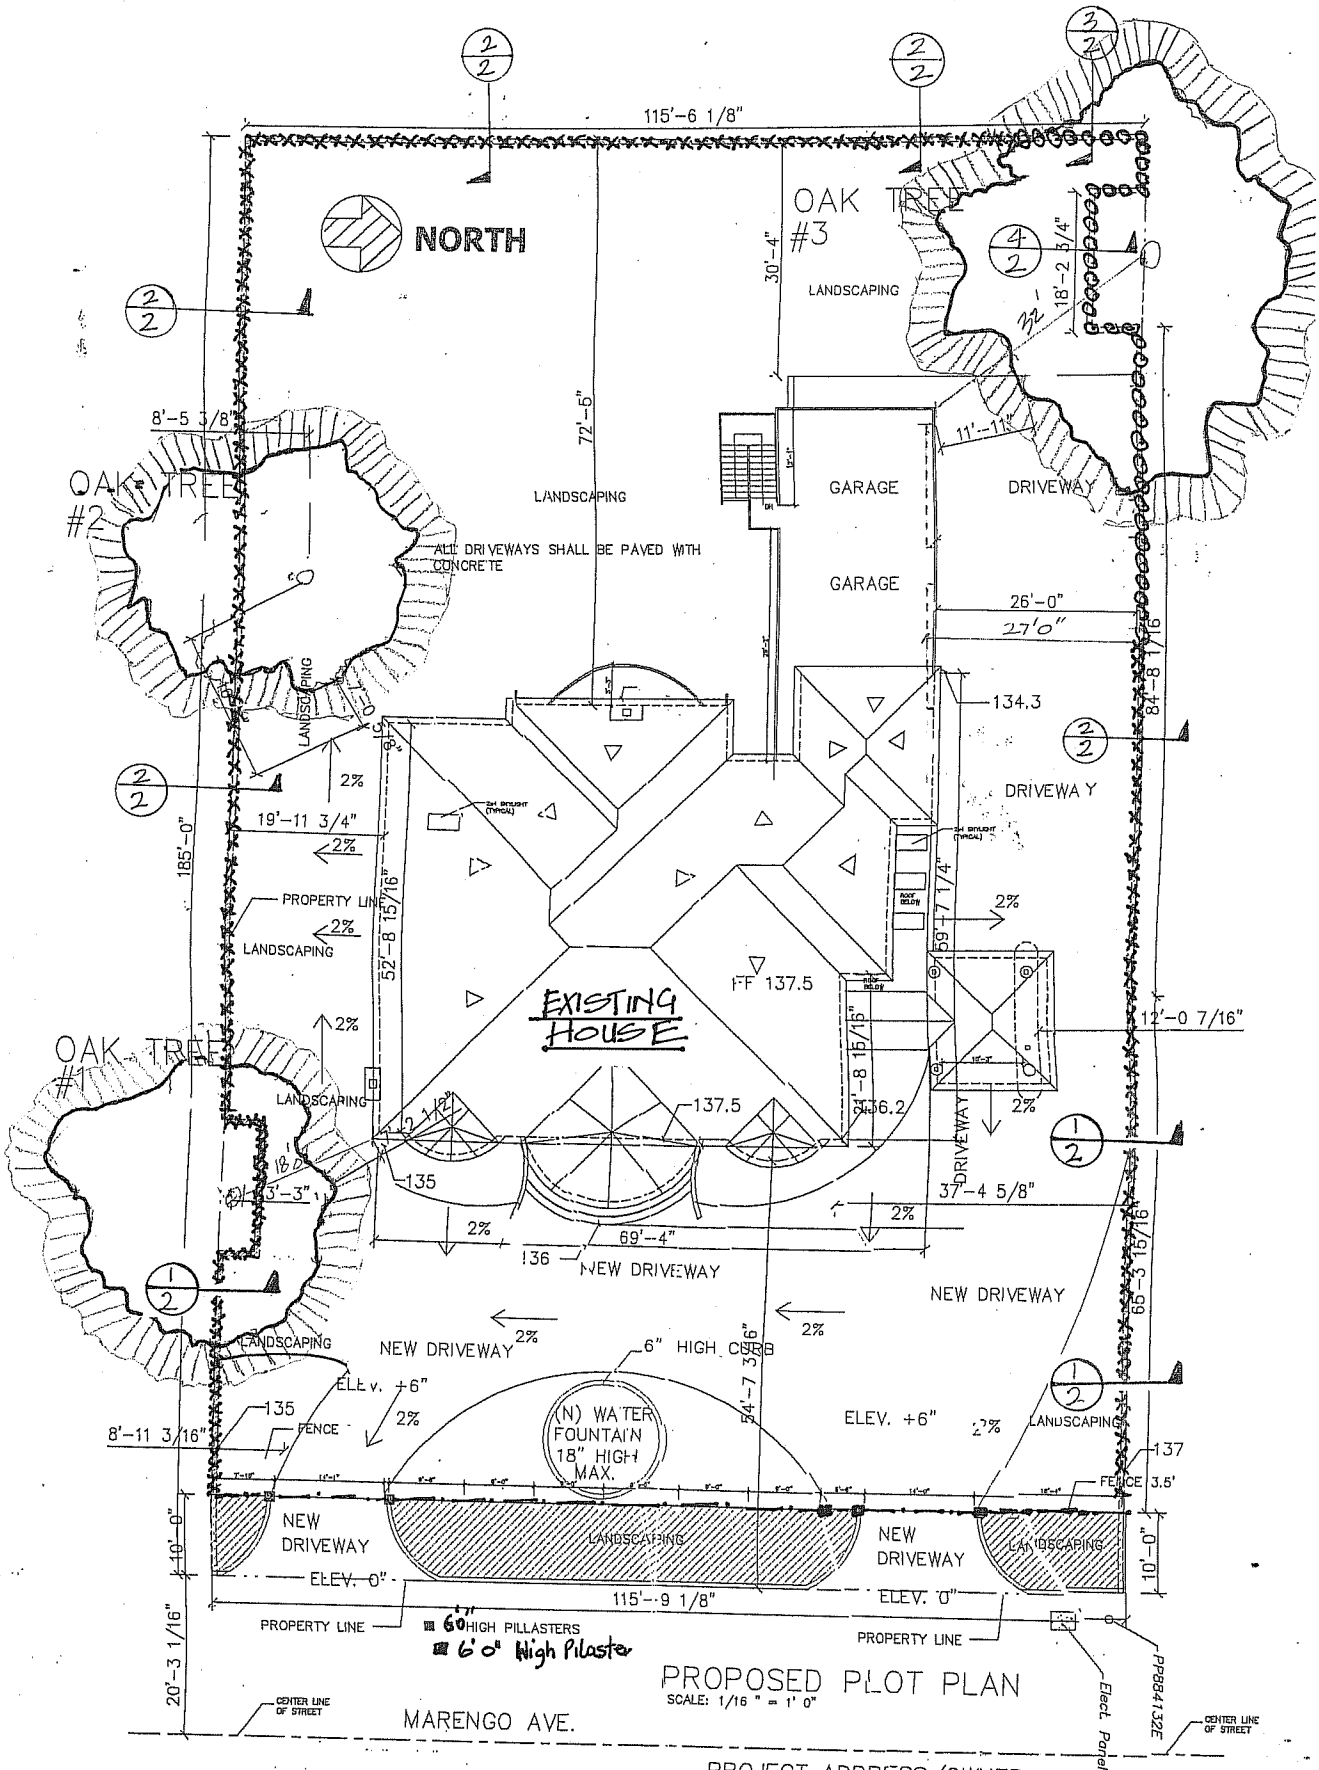

PROPOSED PLOT PLAN
SCALE: 1/16" = 1' 0"

0000 Proposed walls 6'0" High max

xxxx Existing walls/RETAINING 40" to 75" max high

—·—·— 6'0" High fence and wrought iron gate

5'0" Protective Zone

PROJECT ADDRESS/OWNER:
VIOLET & FELIX OBAMOGIE
3323 MARENGO AVE,
ALTADENA, CA, 91001 626 744-6877

1

SECTION THROUGH RETAINING WALL, DRIVEWAY AND GARAGE DOOR

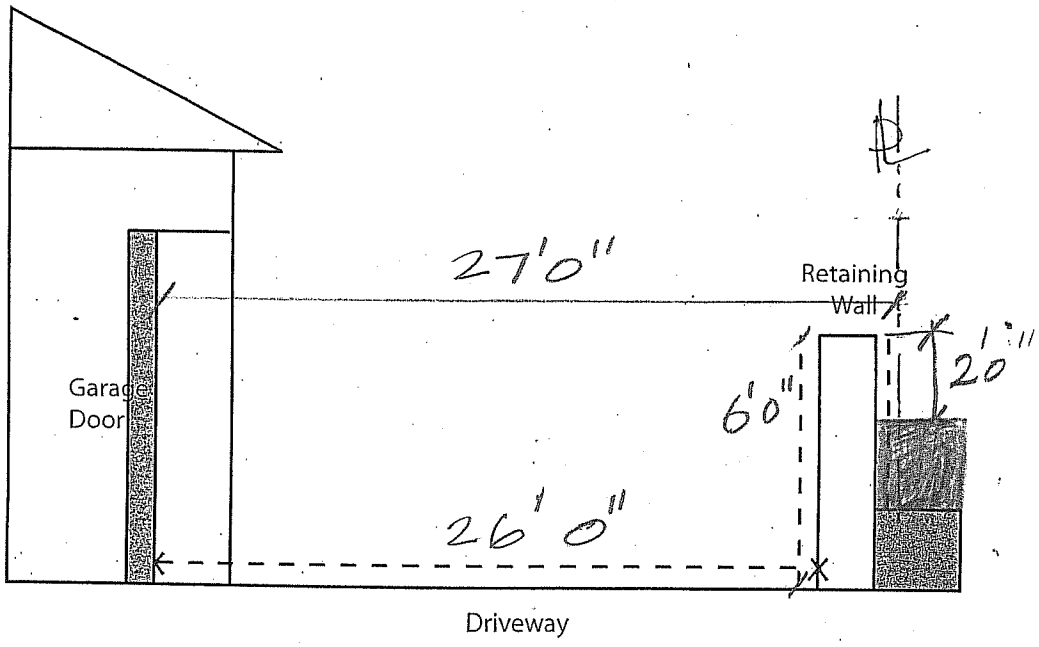

DETAIL A