Transmittal Checklist

Hearing Date	Agenda Item Number
3/31/2010	6

Project Number: 2008-01599- (5)
Case(s): CUP No. 200800133
Contact Person: Rob Glaser

Included	NA/None	Document
☒	☐	Factual
☒	☐	Property Location Map
☒	☐	Staff Report
☒	☐	Draft Findings
☒	☐	Draft Conditions
☐	☒	DPW Letter
☐	☒	FD Letter
☒	☐	Other Department's Letter(s)
☒	☐	Burden Of Proof Statement(s)
☐	☒	Environmental Documentation (IS, MMP, EIR)
☒	☐	Written Comments
☒	☐	Photographs
☐	☒	Resolution (ZC Or PA)
☐	☒	Ordinance with 8.5 X 11 Map (ZC Or PA)
☒	☐	Aerial (Ortho/Oblique) Image(s)
☒	☐	Land Use Radius Map
☒	☐	Site Plan
☐	☒	

Reviewed By: _____

Los Angeles County Department of Regional Planning 320 West Temple Street Los Angeles, California 90012 Telephone (213) 974-4971 PROJECT NUMBER R2008-01599 – (5) Conditional Use Permit No. 200800133		PUBLIC HEARING DATE 3-31-10	AGENDA ITEM 6
		RPC CONSENT DATE N/A	CONTINUE TO N/A

APPLICANT	OWNER	REPRESENTATIVE
Ping Kieta	David Dunn	None

PROJECT DESCRIPTION

To obtain a Conditional Use Permit to operate a massage parlor in an existing multi-tenant commercial building within a C-3 (Unlimited Commercial) Zone.

REQUIRED ENTITLEMENTS

The applicant, A+ Relaxing, is requesting approval of a Conditional Use Permit to authorize a massage parlor in the C-3 (Unlimited Commercial) Zone. Massage parlors are uses subject to permit pursuant to Section 22.28.210 of the Los Angeles County Zoning Code.

LOCATION/ADDRESS

4177 Live Oak Avenue (on the northwest corner of the intersection of 10th Avenue and Live Oak Avenue), Arcadia, CA 91006.

SITE DESCRIPTION

The site plan depicts an irregular shaped, corner lot improved with a single-story multi-tenant commercial building. There are three retail spaces located in the building consisting of a 950 sq.ft. glass shop, a 700 sq.ft. nail salon, and a 1,100 sq.ft massage parlor. A parking area is located behind the building with thirteen (13) spaces (12 standard and one handicapped). The parking lot has access from 10th Avenue with a rolling gate located at the driveway entrance. Within the parking lot there is a permitted 954 sq.ft. detached metal storage structure and a 320 sq.ft. cargo container associated with the glass business. A five (5) foot high fence surrounds the parking area. A service alley is located behind the parking lot separated by a gate. The 1,100 sq.ft. tenant space for the massage parlor consists of three rooms with doors for massage treatment, one bathroom, a janitor's closet, a supply cabinet and a reception/waiting area. Direct access to the massage parlor is available from the back entrance located at the parking area or the front entrance along Live Oak Avenue. The existing multi-tenant building was constructed in 1953.

ACCESS	ZONED DISTRICT
From 10th Avenue and Live Oak Avenue	South Arcadia
ASSESSORS PARCEL NUMBER 5791-034-016	COMMUNITY South Monrovia Islands
SIZE 0.26 Acres	COMMUNITY STANDARDS DISTRICT None

	EXISTING LAND USE	EXISTING ZONING
Project Site	Multi-Tenant Commercial Building	C-3 (Unlimited Commercial) Zone
North	Single-Family Residences and a Mobile Home Park	R-A (Residential Agriculture) Zone and R-3-P (Limited Multiple Residence - Parking) Zone
East	Distribution Office, Marble Shop and a Mobile Home Park	C-3 Zone
South	Single-Family Residences	A-1-5,000 (Light Agricultural) Zone
West	Retail Businesses, Restaurant, Physic Service, Tavern, Alcoholics Anonymous Office, Tattoo Shop, Barber Shop, Library, Private School and Professional Offices	C-3 Zone

GENERAL PLAN/COMMUNITY PLAN	LAND USE DESIGNATION	MAXIMUM DENSITY
Countywide General Plan	Category 1	Up to 6 dwelling units per gross acre

ENVIRONMENTAL DETERMINATION

Class 1 Categorical Exemption-Existing Facilities

RPC LAST MEETING ACTION SUMMARY

LAST RPC MEETING DATE	RPC ACTION	NEEDED FOR NEXT MEETING
MEMBERS VOTING AYE	MEMBERS VOTING NO	MEMBERS ABSTAINING/ABSENT

TO BE COMPLETED ONLY ON CASES TO BE HEARD BY THE BOARD OF SUPERVISORS

STAFF CONTACT PERSON: Rob Glaser		
RPC HEARING DATE(S)	RPC ACTION DATE	RPC RECOMMENDATION
MEMBERS VOTING AYE	MEMBERS VOTING NO	MEMBERS ABSTAINING
STAFF RECOMMENDATION (PRIOR TO HEARING):		
SPEAKERS* (O) (F)	PETITIONS (O) (F)	LETTERS (O) (F)

*(O) = Opponents (F) = In Favor

VICINITY MAP

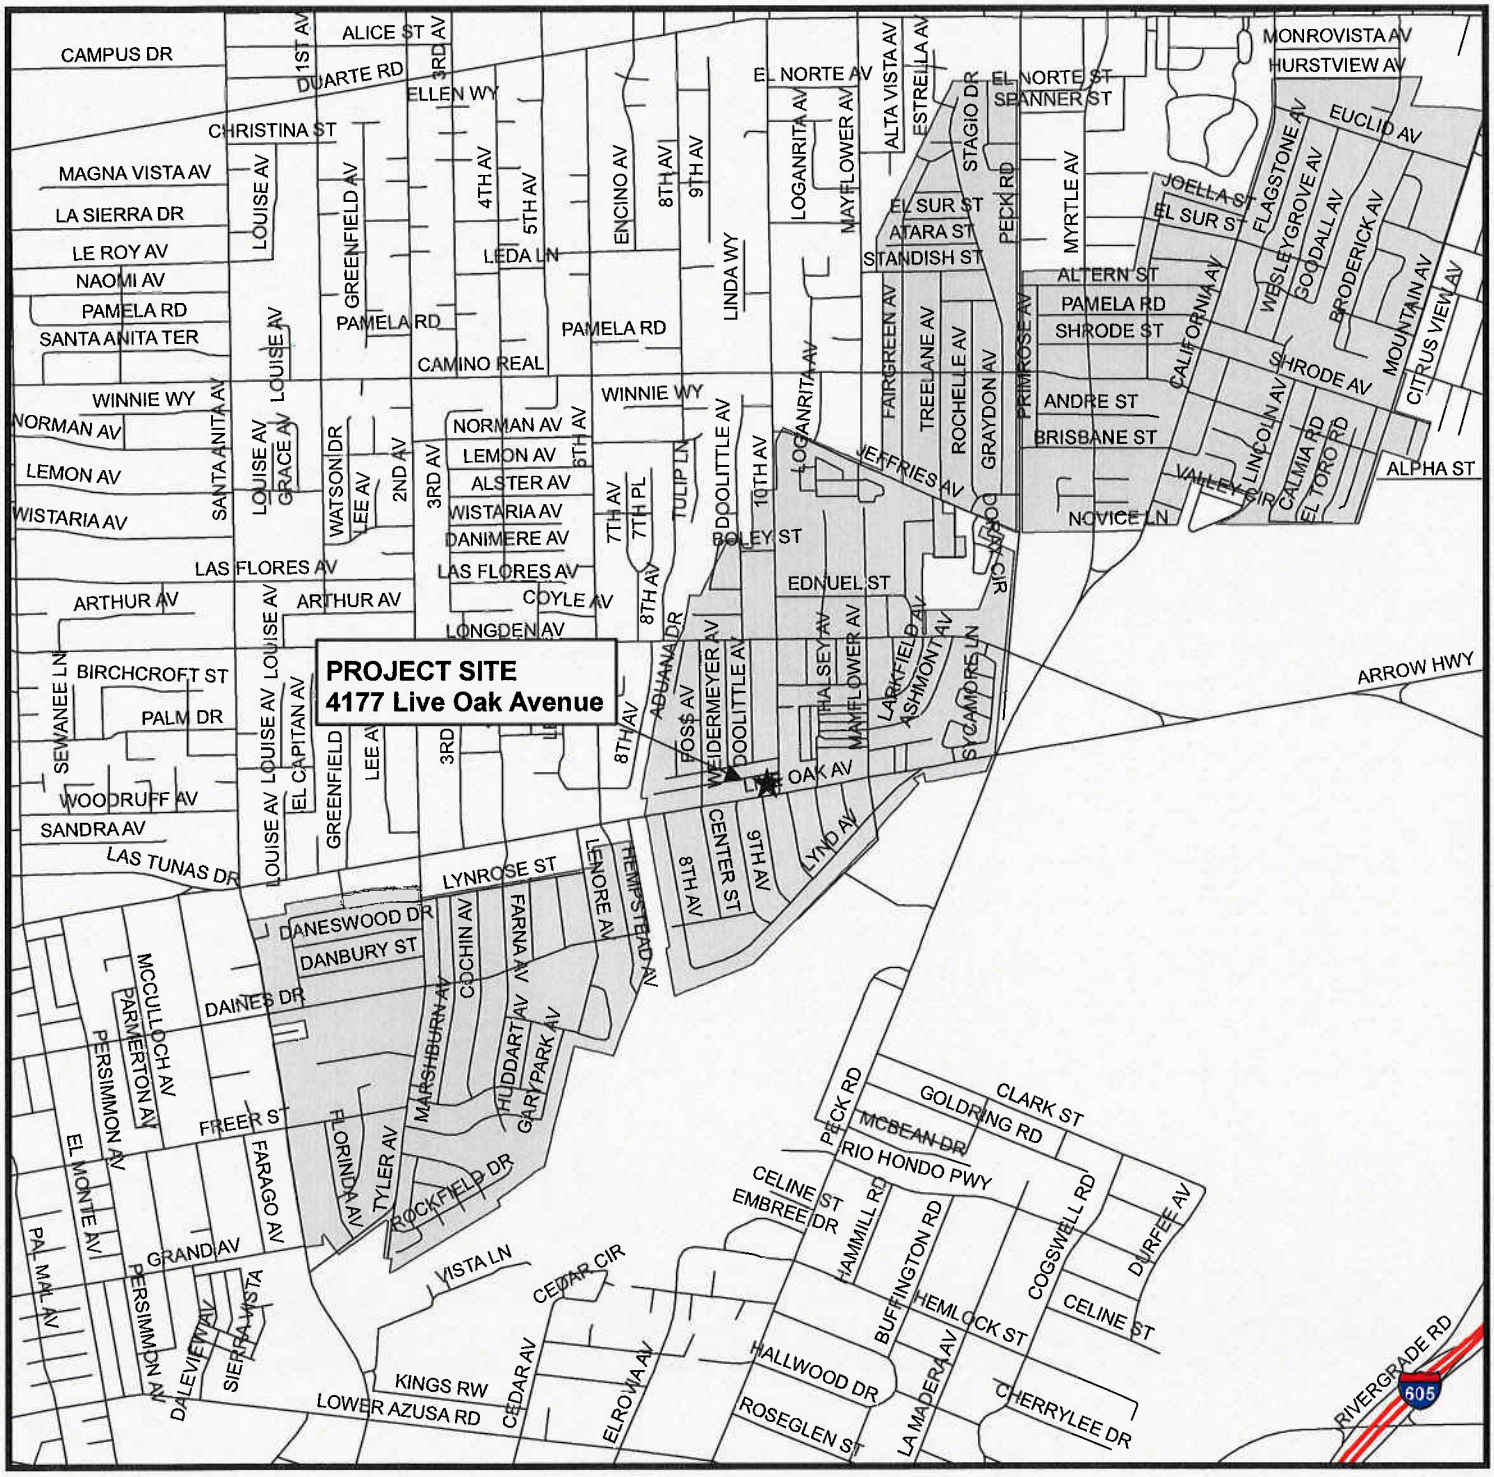

Legend

- Freeways
- TB Streets
- Unincorporated Area

PROJECT NUMBER R2008-01599
CONDITIONAL USE PERMIT NO. 200800133

N
W E
S

0 900 1,800 3,600 5,400 7,200 Feet

1 inch = 2,000 feet

STAFF ANALYSIS
PROJECT NUMBER R2008-01599 – (5)
Conditional Use Permit No. 200800133

PROJECT DESCRIPTION
The applicant is requesting authorization to operate a massage parlor in an existing multi-tenant commercial building in the C-3 (Unlimited Commercial) Zone.

REQUIRED ENTITLEMENTS
The applicant, A+ Relaxing, is requesting approval of a Conditional Use Permit to authorize a massage parlor in the C-3 (Unlimited Commercial) Zone. Massage parlors are uses subject to permit pursuant to Section 22.28.210 of the Los Angeles County Zoning Code.

DESCRIPTION OF SUBJECT PROPERTY
Location
The subject property is located at 4177 Live Oak Avenue (on the northwest corner of the intersection of 10th Avenue and Live Oak Avenue), Arcadia, CA 91006 within the South Arcadia Zoned District.

Physical Features
The subject property is an irregular shape and level lot and it is approximately 11,210 square foot in size. The site is improved with a 2,750 square foot, three-unit, multi tenant one-story structure; and a surface parking lot with 13 parking spaces (twelve standard and one handicapped).

Access
Access to the subject property is via Live Oak Avenue and 10th Avenue. Live Oak Avenue (a designated major highway) a fully improved road with sidewalks, street trees and street lights on 100' right-of-way. 10th Avenue is an improved local collector street with 60' right-of-way with sidewalks and street trees. Vehicular access to the subject property is through an 18 foot wide driveway.

SITE PLAN DESCRIPTION
The site plan depicts an irregular shaped, corner lot improved with a single-story multi-tenant commercial building. There are three retail spaces located in the building consisting of a 950 sq.ft. glass shop, a 700 sq.ft. nail salon, and a 1,100 sq.ft massage parlor. A parking area is located behind the building with thirteen (13) spaces (12 standard and one handicapped). The parking lot has access from 10th Avenue with a rolling gate located at the driveway entrance. Within the parking lot there is a permitted 954 sq.ft. detached metal storage structure and a 320 sq.ft. cargo container associated with the glass business. A five (5) foot high fence surrounds the parking area. A service alley is located behind the parking lot separated by a gate. The 1,100 sq.ft. tenant space for the massage parlor consists of three rooms with doors for massage

treatment, one bathroom, a janitor's closet, a supply cabinet and a reception/waiting area. Direct access to the massage parlor is available from the back entrance located at the parking area or the front entrance along Live Oak Avenue. The existing multi-tenant building was constructed in 1953.

ENVIRONMENTAL DETERMINATION

The Department of Regional Planning has determined that a Categorical Exemption, Class 1 Categorical Exemption- Existing Facilities, is the appropriate environmental documentation under California Environmental Quality Act (CEQA) and the Los Angeles County Environmental Document Reporting Guidelines, since the project is located within an existing multi-tenant commercial building and will not require addition or significant alteration to the structure.

EXISTING ZONING

Subject Property: The subject property is zoned C-3 (Unlimited Commercial).

Surrounding Properties:

North: R-A (Residential Agriculture) Zone and R-3-P (Limited Multiple Residence – Parking) Zone.
East: C-3 (Unlimited Commercial) Zone.
South: A-1-5,000 (Light Agriculture – 5,000 square foot minimum lot size requirement) Zone.
West: C-3 Zone.

EXISTING LAND USE

Subject Property: The subject property is improved with a multi-tenant commercial building and related auxiliary structures.

Surrounding Properties:

North: Single-family residences and a mobilehome park.
East: Distribution office, marble shop and a mobilehome park.
South: Single-family residences.
West: Retail businesses, restaurant, physic service, tavern, alcoholics' anonymous office, tattoo shop, barber shop, library, private school and professional offices.

LEGAL NOTIFICATION AND PUBLIC OUTREACH

Pursuant to the provisions of Section 22.60.174 of the County Code, the Notice of Public Hearing was advertised in La Opinion, on February 23, 2010 and in The San Gabriel Valley Tribune, on February 24, 2010. A total of 377 public hearing notices regarding the subject application were mailed out to the owners of properties located within a 1,000-foot radius of the subject property on February 24, 2010. This number also includes notices sent to the local community groups and residents on the South Arcadia Zoned District courtesy list.

Case information materials, including the Notice of Public Hearing, Factual Sheet, Site Plans and environmental documents were forwarded to the Live Oak County Library at 4153-55 E. Live Oak Avenue, Arcadia, on February 26, 2010. The same materials were also posted on the Department of Regional Planning's website.

Pursuant to Section 22.60.175 of the County Code, the applicant is required to post the public hearing notice on the property no less than 30 days prior to the public hearing date. Staff received the Certificate of Posting and photos from the applicant's agent stating that the Notice of Public Hearing was posted on March 2, 2010.

PREVIOUS CASES/ZONING HISTORY

No previous cases exist on the subject property. The existing multi-tenant building on the subject property was constructed in 1953.

The following legislative actions were noted on the subject property:

- Ordinance No. 4851 – established the A-1 (Light Agricultural) zone for the subject property on September 12, 1927.
- Ordinance No. 5532 – established the C-4 zone for the subject property on May 2, 1950.
- Ordinance No. 10,826 – reclassified all C-4 zoned properties countywide to C-3 (Unlimited Commercial) zone designation on February 8, 1974.

STAFF EVALUATION

General Plan Consistency

The subject property is designated as Category 1 (one to six dwelling units per gross acres) in the Countywide General Plan Land Use Policy Map. The Countywide General Plan Land Use Policy Map designation of Category 1 depicts the generalized residential land uses within the surrounding area of the subject property. Non-residential uses such as commercial and retail development may be located in Category 1 designated areas and are consistent with the intent and policies of the General Plan. The following polices from the Countywide General Plan supports the proposed use:

- Land Use Policy No. 9. – *"Promote neighborhood commercial facilities which provide convenience goods and services and complement community character through appropriate scale, design and location controls."*
  This facility will provide an opportunity for the adjacent neighborhood residents to get massage service at a convenient location. This facility will compliment the community character since it is utilizing an existing multi-tenant commercial complex constructed in 1953 within an established neighborhood. All the commercial buildings fronting the Live Oak Avenue commercial corridor are single story and have entrances to the business from the major highway similar to the subject property. Parking may be found on Live Oak Avenue in front of the business and in parking lots behind the businesses. No modifications to the

building are being proposed. The design and scale of this building fit into the community character of the commercial corridor established along Live Oak Avenue. Most buildings along this corridor have multiple tenant spaces in order to provide a variety of commercial businesses. These buildings are single-story and have frontage along Live Oak Avenue.

- Land Use Policy No. 10. – *"Encourage the clustering of well designed highway orientated commercial facilities in appropriate and conveniently spaced locations."*
  The existing multi-tenant commercial complex is located along Live Oak Avenue, which is a designated major highway. There are several retail businesses located along this commercial corridor and the proposed massage parlor will blend into the character of this area. The character of this commercial corridor has a variety of tenant spaces located in single story buildings which all have frontage along Live Oak Avenue. Several parking lots are located to the rear and side of these businesses. Customers of the facility will have amble on and off-site parking and adequate access to the subject property from Live Oak Avenue.

- General Policy No. 64. – *"Promote jobs within commuting range of urban residential areas in order to reduce commuting time, save energy, reduce air pollution and improve public convenience."*
  The proposed massage parlor business is conveniently located within an established neighborhood consisting of single-family residences and a mobilehome park. The proximity of this facility to residential uses allows local residents the opportunity to be within walking distance, thus contributing to vehicle trip reduction and improve air quality. Being able to provide jobs in close proximity to residential areas, could potentially have less automobile traffic impacts to major transportation corridors in the surrounding area.

Zoning Ordinance and Development Standards Compliance

The zoning category for the subject property is C-3 (Unlimited Commercial) zone. A massage parlor is a use subject to permit in the C-3 zone pursuant to Section 22.28.210 of the Los Angeles County Code. The existing commercial complex was legally constructed and established in 1953. At that time, the facility was subject to development standards for the C-4 zone. The 1953 parking standards require one parking space per 500 feet for office/retail uses. Based on this standard, the 3,700 sq.ft. building (which includes the detached metal garage) would then require eight parking spaces. The parking for this facility currently has 15 parking spaces (14 standard and 1 handicapped) which do not meet current code requirements, but the layout of these parking spaces prevent some of the spaces to be utilized. The current code requirement would require 15 parking spaces. The parking space layout was reconfigured due to a cargo container and a permitted metal structure being placed in the parking lot. A cargo container is permitted for outside storage pursuant to Section 22.28.270(D) of the Los Angeles County Code. The applicant's site plan depicts 15

parking spaces, but only 13 parking spaces can be used. The massage facility will not require additional parking spaces than what is currently provided because the subject property is legal non-conforming due to standards.

There is no landscaping provided around the property, except for a street tree located in the sidewalk along Live Oak Avenue. The 10% landscaping requirement for commercial uses (and building coverage requirement not to exceed 90%) was first adopted by Ordinance No. 83-0161, effective October 14, 1983. The existing multi-tenant commercial complex is legal non-conforming due to parking and landscaping standards. The massage parlor business will be compatible with the commercial character, since all business buildings have street frontage along Live Oak Avenue to disguise the parking.

Neighborhood Impact/Land Use Compatibility

The location of the project site is on a corner lot fronting on a commercial corridor with a major highway (Live Oak Avenue) to the south, a local street (10th Avenue) to the east and an alley to the north. The facility has direct access from a parking lot to the rear of the property where it is adjacent to a single-family residential neighborhood, but separated be an alley. The existing commercial complex serves as a buffer to the nearby single-family residences from the noise generated by vehicles traveling along Live Oak Avenue. The proposed use does not require additional parking. The massage parlor use is quite by nature and would not generate noise disruptions to the neighborhood if properly conditioned.

The facility currently has one employee operating the massage parlor. The hours of operation for the business are from 10:30 a.m. to 9:00 p.m. Mondays through Fridays, 10:30 a.m. to 5:00 p.m. on Saturdays and 12:30 a.m. to 9:00 p.m. on Sundays. The arrangement of the facility has three rooms for massage service furnished with massage tables. Doors are attached to each of these rooms for changing purposes only and remain unlocked during service. The reception/waiting area is furnished with three chairs, two of which are used for foot massage service. A lounge at the rear of facility has a couch and television used exclusively for employee(s). A washing machine and dryer is located in the laundry room to the rear of the facility for sanitation purposes.

The subject massage parlor was in violation of County Code in early 2008, for operating a massage parlor without a Conditional Use Permit (CUP). A Notice of Violation was issued on April, 30 2008 and the applicant subsequently filed an application for a CUP. The applicant, on June 3, 2008, requested a "Clean Hands Waiver" to allow the continued operating a massage parlor while processing a CUP to legalize the use. The "Clean Hands Waiver" was granted by the Department of Regional Planning on July 21, 2008 and the applicant filed a request for a CUP on August 26, 2008.

Burden of Proof
The applicant is required to substantiate all facts identified by Section 22.56.040 of the Los Angeles County Code. The Burden of Proof with applicant's responses is attached **(Attachment A)**. Staff is of opinion that the applicant has met the burden of proof.

COUNTY DEPARTMENT COMMENTS AND RECOMMENDATIONS
The Los Angeles County Sheriff's Department, Temple Station Detective Bureau provided a report for calls for service for the subject property. Since 2008, only two calls for service were recorded for the subject property and these calls did not relate to the massage parlor, but rather incidents in front of the subject property.

PUBLIC COMMENTS
One public comment was received on March 15, 2010 from a local resident, which states that the facility will be a venue for solicitation of unlawful sex **(Attachment B)**.

FEES/DEPOSITS
If approved, fees identified in the attached project conditions will apply unless modified by the Regional Planning Commission.

Department of Regional Planning Zoning Enforcement:
The term grant for a massage parlor business is ten (10) years. A+ Relaxing will be required to deposit a sum of $2,000 to cover the cost of ten (10) annual zoning enforcement inspections which has been included. Additional funds will be required if violations are found on the subject property.

STAFF RECOMMENDATION
The following recommendation is made prior to the public hearing and is subject to change based upon testimony and/or documentary evidence presented at the public hearing. The massage parlor use is quite by nature and would not generate noise disruptions to the neighborhood if properly conditioned. The facility has been operating since 2008 without complaints or reported illegal activities. The commercial complex being use for the massage parlor business met zoning requirements at the time the building was constructed and is consistent with the general goals and polices set forth in the Countywide General Plan. Staff recommends that the hours of operation be reduced from 12:30 p.m. - 9:00 p.m. to 12:30 p.m. - 6:00 p.m. on Sundays, due to fact that this business is within a single-family neighborhood and other businesses nearby do not operate during evening hours on Sunday. In addition, staff is recommending that the locking mechanism be removed from the door of the massage rooms, in order to be consistent with Title 7 of the Business License Code, which is included in the draft conditions. Staff recommends approval of Conditional Use Permit No. 200800133, subject to the attached draft findings and conditions.

SUGGESTED APPROVAL MOTIONS

If the Regional Planning Commission agrees with staff's evaluation above, staff recommends two motions:

"I MOVE THE PUBLIC HEARING BE CLOSED AND THAT THE REGIONAL PLANNING COMMISSION FIND CONDITIONAL USE PERMIT CASE NO. 200800133 CATEGORICALLY EXEMPT." AND "I MOVE THAT THE REGIONAL PLANNING COMMISSION **APPROVE** CONDITIONAL USE PERMIT CASE NO. 200800133 WITH THE ATTACHED FINDINGS AND CONDITIONS."

Prepared by Rob Glaser, Principal Regional Planning Assistant
Reviewed by Samuel Dea, Supervising Regional Planner, Special Projects

Attachments:
Draft Findings
Draft Conditions of Approval
Applicant's Burden of Proof statement
Site Photographs
Site Plan
Land Use Map

DRAFT FINDINGS AND ORDER OF THE REGIONAL PLANNING COMMISSION COUNTY OF LOS ANGELES

PROJECT NUMBER R2008-01599 – (5)
CONDITIONAL USE PERMIT NO. 200800133

REQUEST: The applicant, A+ Relaxing, is requesting approval of a Conditional Use Permit to authorize a massage parlor in the C-3 (Unlimited Commercial) Zone. Massage parlors are uses subject to permit pursuant to Section 22.28.210 of the Los Angeles County Zoning Code.

HEARING DATE: MARCH 31, 2010

PROCEEDINGS BEFORE THE REGIONAL PLANNING COMMISSION:

A duly noticed public hearing was held on March 31, 2010 before the Regional Planning Commission. To be inserted after the hearing

Findings

1. The subject property is located at 4177 Live Oak Avenue (on the northwest corner of the intersection of 10th Avenue and Live Oak Avenue), Arcadia, CA 91006 within the South Arcadia Zoned District.

2. The subject property is zoned C-3 (Unlimited Commercial). The surrounding properties are zoned as follows:

North:	R-A (Residential Agriculture) Zone and R-3-P (Limited Multiple Residence – Parking) Zone.
East:	C-3 (Unlimited Commercial) Zone.
South:	A-1-5,000 (Light Agriculture – 5,000 square foot minimum lot size requirement) Zone.
West:	C-3 Zone.

3. The existing land use for the subject property is developed as a multi-tenant commercial building. The existing land use for the surrounding properties are as follows:

North:	Single-Family Residences and a Mobile Home Park.
East:	Distribution Office, Marble Shop and a Mobile Home Park.
South:	Single-Family Residences.

West: Retail Businesses, Restaurant, Physic Service, Tavern, Alcoholics Anonymous Office, Tattoo Shop, Barber Shop, Library, Private School and Professional Offices.

4. This approval is to authorize the operation and maintenance of a massage parlor in the C-3 (Unlimited Commercial) Zone as required by Section 22.28.210 of the County Code. The facility consists of three rooms for massage treatment, one bathroom, a janitor's closet, a supply cabinet and a reception/waiting area.

5. The subject property is designated as Category 1 (one to six dwelling units per gross acres) in the Countywide General Plan Land Use Policy Map. The Countywide General Plan Land Use Policy Map designation of Category 1 depicts the generalized residential land uses within the surrounding area of the subject property. Non-residential uses such as commercial and retail development may be located in Category 1 designated areas and are consistent with the intent and policies of the General Plan. The use of the subject property for a massage parlor is consistent with the General Plan. The following polices from the Countywide General Plan supports the proposed use:

   - Land Use Policy No. 9. – *"Promote neighborhood commercial facilities which provide convenience goods and services and complement community character through appropriate scale, design and location controls."*
     This facility will provide an opportunity for the adjacent neighborhood residents to get massage service at a convenient location. This facility will compliment the community character since it is utilizing an existing multi-tenant commercial complex constructed in 1953, within an established neighborhood. All the commercial buildings fronting the Live Oak Avenue commercial corridor are single story and have entrances to the business from the major highway similar to the subject property. Parking may be found on Live Oak Avenue in front of the business and in parking lots behind the businesses. No modifications to the building are being proposed. The design and scale of this building fit into the community character of the commercial corridor established along Live Oak Avenue. Most buildings along this corridor have multiple tenant spaces in order to provide a variety of commercial businesses. These buildings are single story and have frontage along Live Oak Avenue.

   - Land Use Policy No. 10. – *"Encourage the clustering of well designed highway orientated commercial facilities in appropriate and conveniently spaced locations."*
     The existing multi-tenant commercial complex is located along Live Oak Avenue, which is a designated major highway. There are several retail businesses located along this commercial corridor and the proposed massage parlor will blend into the character of this area. The character of this commercial corridor has a variety of tenant spaces located in single story buildings which all have frontage along Live Oak Avenue. Several parking lots are located to the rear and

side of these businesses. Customers of the facility will have amble on and off-site parking and adequate access to the subject property from Live Oak Avenue.

- General Policy No. 64. – *"Promote jobs within commuting range of urban residential areas in order to reduce commuting time, save energy, reduce air pollution and improve public convenience."*
  The proposed massage parlor business is conveniently located within an established neighborhood consisting of single-family residences and a mobilehome park. The proximity of this facility to residential uses allows local residents the opportunity to be within walking distance, thus contributing to vehicle trip reduction and improve air quality. Being able to provide jobs in close proximity to residential areas, could potentially have less automobile traffic impacts to major transportation corridors in the surrounding area.

6. The zoning category for the subject property is C-3 (Unlimited Commercial) zone. A massage parlor is a use subject to permit in the C-3 zone pursuant to Section 22.28.210 of the Los Angeles County Code. The existing commercial complex was legally constructed and established in 1953. At that time, the facility was subject to development standards for the C-4 zone. The 1953 parking standards require one parking space per 500 feet for office/retail uses. Based on this standard, the 3,700 sq.ft. building (which includes the detached metal garage) would then require eight parking spaces. The parking for this facility currently has 15 parking spaces (14 standard and 1 handicapped) which do not meet current code requirements, but the layout of these parking spaces prevent some of the spaces to be utilized. The current code requirement would require 15 parking spaces. The parking space layout was reconfigured due to a cargo container and a permitted metal structure being placed in the parking lot. A cargo container is permitted for outside storage pursuant to Section 22.28.270(D) of the Los Angeles County Code. The applicant's site plan depicts 15 parking spaces, but only 13 parking spaces can be used. The massage facility will not require additional parking spaces than what is currently provided because the subject property is legal non-conforming due to standards.

7. The location of the project site is on a corner lot fronting on a commercial corridor with a major highway (Live Oak Avenue) to the south, a local street (10th Avenue) to the east and an alley to the north. The facility has direct access from a parking lot to the rear of the property where it is adjacent to a single-family residential neighborhood, but separated be an alley. The existing commercial complex serves as a buffer to the nearby single-family residences from the noise generated by vehicles traveling along Live Oak Avenue.

8. The proposed massage parlor is located in an existing multi-tenant commercial building and will not require significant modifications to the existing building or require additional parking. The subject property is an irregular shaped, corner lot improved with a single-story multi-tenant commercial building. There are three retail spaces located in the building consisting of a 950 sq.ft. glass shop, a 700 sq.ft. nail salon, and a 1,100 sq.ft massage parlor. A parking area is located behind the building with thirteen (13) spaces (12 standard and one handicapped). The parking

lot has access from 10th Avenue with a rolling gate located at the driveway entrance. Within the parking lot there is a permitted 954 sq.ft. detached metal storage structure and a 320 sq.ft. cargo container associated with the glass business. A five (5) foot high fence surrounds the parking area. A service alley is located behind the parking lot separated by a gate.

9. The 1,100 sq.ft. tenant space for the massage parlor consists of three rooms with doors for massage treatment, one bathroom, a janitor's closet, a supply cabinet and a reception/waiting area. The reception/waiting area is furnished with three chairs, two of which are used for foot massage service. A lounge at the rear of facility has a couch and television used exclusively for employee(s). A washing machine and dryer is located in the laundry room to the rear of the facility for sanitation purposes. Direct access to the massage parlor is available from the back entrance located at the parking area or the front entrance along Live Oak Avenue.

10. There is no landscaping provided around the property, except for a street tree located in the sidewalk along Live Oak Avenue. The 10% landscaping requirement for commercial uses (and building coverage requirement not to exceed 90%) was first adopted by Ordinance No. 83-0161, effective October 14, 1983. The existing multi-tenant commercial complex is legal non-conforming due to parking and landscaping standards. The massage parlor business will be compatible with the commercial character, since all business buildings have street frontage along Live Oak Avenue to disguise the parking.

11. The facility currently has one employee operating the massage parlor. The hours of operation for the business are from 10:30 a.m. to 9:00 p.m. Mondays through Fridays, 10:30 a.m. to 5:00 p.m. on Saturdays and 12:30 a.m. to 9:00 p.m. on Sundays. The arrangement of the facility has three rooms for massage service furnished with massage tables. Doors are attached to each of these rooms for changing purposes only and remain unlocked during service.

12. The subject massage parlor was in violation of County Code in early 2008, for operating a massage parlor without a Conditional Use Permit (CUP). A Notice of Violation was issued on April, 30 2008 and the applicant subsequently filed an application for a CUP. The applicant, on June 3, 2008, requested a "Clean Hands Waiver" to allow the continued operating a massage parlor while processing a CUP to legalize the use. The "Clean Hands Waiver" was granted by the Department of Regional Planning on July 21, 2008 and the applicant filed a request for a CUP on August 26, 2008.

13. The Department of Regional Planning has determined that a Categorical Exemption, Class 1 Categorical Exemption- Existing Facilities, is the appropriate environmental documentation under California Environmental Quality Act (CEQA) and the Los Angeles County Environmental Document Reporting Guidelines, since the project is located within an existing multi-tenant commercial building and will not require addition or significant alteration to the structure.

14. Pursuant to the provisions of Sections 22.60.174 and 22.60.175 of the County Code, the community was appropriately notified of the public hearing by mail, newspaper and property posting.

15. To assure continued compatibility between the use of the subject property allowed by this grant and surrounding land uses, the Regional Planning Commission determines that it is necessary to limit the term of the grant to ten (10) years.

16. The location of the documents and other materials constituting the record of proceedings upon which the Regional Planning Commission's decision is based in this matter is at the Los Angeles County Department of Regional Planning, 13th Floor, Hall of Records, 320 West Temple Street, Los Angeles, CA 90012. The custodian of such documents and materials shall be the Section Head of the Zoning Permits Section, Los Angeles County Department of Regional Planning.

BASED ON THE FOREGOING, THE HEARING OFFICER CONCLUDES:

A. That the proposed use will be consistent with the adopted general plan for the area;

B. That the requested use at the proposed location will not adversely affect the health, peace, comfort, or welfare of persons residing and working in the surrounding area, will not be materially detrimental to the use, enjoyment, or valuation of property of other persons located in the vicinity of the site, and will not jeopardize, endanger, or otherwise constitute a menace to the public health, safety or general welfare;

C. That the proposed site is adequate in size and shape to accommodate the yards, walls, fences, parking and loading facilities and other development features prescribed in Title 22 of the County Code, or as is otherwise required in order to integrate said use with the uses in the surrounding area; and

D. That the proposed site is adequately served by highways or streets of sufficient width and improved as necessary to carry the kind and quantity of traffic such use would generate, and by other public or private service facilities as are required.

AND, THEREFORE, the information submitted by the applicant and presented at the public hearing substantiates the required findings for a Conditional Use Permit as set forth in Section 22.56.090, Title 22, of the Los Angeles County Code (Zoning Ordinance).

REGIONAL PLANNING COMMISSION:

1. The Regional Planning Commission finds that this project is categorically exempt from the provisions of the California Environmental Quality Act.

2. In view of the findings of fact and conclusions presented above, Conditional Use Permit Case No. 200800100 is **APPROVED,** subject to the attached conditions.

c: Regional Planning Commission, Zoning Enforcement, Building and Safety

SD:rg

This grant authorizes the operation and maintenance of a massage parlor in the C-3 Zone (Unlimited Commercial). The massage parlor is located at 4177 Live Oak Avenue (on the northwest corner of the intersection of 10th Avenue and Live Oak Avenue), Arcadia, CA 91006. The tenant space for the massage parlor consists of three rooms for massage treatment, one bathroom, a janitor's closet, a supply cabinet and a reception/waiting area. This approval is subject to the following conditions of approval:

1. Unless otherwise apparent from the context, the term "permittee" shall include the applicant and any other person, corporation or other entity making use of this grant.

2. This grant shall not be effective for any purpose and cannot be used until the permittee, and the owner of the subject property if other than the permittee, have filed at the office of the Los Angeles County Department of Regional Planning their affidavit stating that they are aware of, and agree to accept, all of the conditions of this grant and that the conditions of the grant have been recorded as required by Condition No. 6, and until all required fees have been paid pursuant to Condition No. 9. Notwithstanding the foregoing, this Condition No. 2, and Condition Nos. 3, 4, and 8 shall be effective immediately upon final approval of this grant by the County.

3. The permittee shall defend, indemnify and hold harmless the County, its agents, officers, and employees from any claim, action, or proceeding against the County or its agents, officers, or employees to attack, set aside, void or annul this permit approval, which action is brought within the applicable time period of Government Code Section 65009. The County shall promptly notify the permittee of any claim, action, or proceeding and the County shall cooperate reasonably in the defense. If the County fails to promptly notify the permittee of any claim action or proceeding, or if the County fails to cooperate fully in the defense, the permittee shall not thereafter be responsible to defend, indemnify, or hold harmless the County.

4. In the event that any claim, action, or proceeding as described above is filed against the County, the permittee shall within ten days of the filing pay the Department of Regional Planning an initial deposit of $5,000, from which actual costs shall be billed and deducted for the purpose of defraying the expenses involved in the department's cooperation in the defense, including but not limited to, depositions, testimony, and other assistance to permittee or permittee's counsel. The permittee shall also pay the following supplemental deposits, from which actual costs shall be billed and deducted:

   a. If during the litigation process, actual costs incurred reach 80 percent of the amount on deposit, the permittee shall deposit additional funds sufficient to bring the balance up to the amount of the initial deposit. There is no limit to the number of supplemental deposits that may be required prior to completion of the litigation.

b. At the sole discretion of the permittee, the amount of an initial or supplemental deposit may exceed the minimum amounts defined herein.

The cost for collection and duplication of records and other related documents will be paid by the permittee according to Los Angeles County Code Section 2.170.010.

5. If any provision of this grant is held or declared to be invalid, the permit shall be void and the privileges granted hereunder shall lapse.

6. Prior to the use of this grant, the property owner or permittee shall **record the terms and conditions** of the grant in the office of the County Recorder. In addition, upon any transfer or lease of the property during the term of this grant, the property owner or permittee shall promptly provide a copy of the grant and its conditions to the transferee or lessee of the subject property.

7. **This grant will terminate on March 31, 2020**. Entitlement to use of the property thereafter shall be subject to the regulations then in effect. At least six (6) months prior to the expiration of this permit and in the event that the permittee intends to continue operations after such date, a new Conditional Use Permit application shall be filed with the Department of Regional Planning. The application shall be a request for continuance of the use permitted under this grant, whether including or not including modification to the use at that time.

   Upon the expiration of this grant, the use of the property thereafter shall be subject to the regulations then in effect. If the permittee intends to continue operations after such date, a new Conditional Use Permit application shall be filed with the Department of Regional Planning at least six months prior to the expiration date of this grant, whether or not any modification to the use is requested at that time.

8. This grant shall expire unless used within ninety (90) days from the date of final approval by the County. A single thirty (30) day time extension may be requested in writing and with payment of the applicable fee prior to the expiration date. For purposes of this provision, satisfaction of conditions number 6 and number 9 shall be considered used of the this grant.

9. The subject property shall be maintained and operated in full compliance with the conditions of this grant and any law, statute, ordinance, or other regulation applicable to any development or activity on the subject property. Failure of the permittee to cease any development or activity not in full compliance shall be a violation of these conditions. Within 30 days of the effective date of this grant, the permittee shall deposit with the County of Los Angeles the sum of $2,000.00. These monies shall be placed in a performance fund which shall be used exclusively to compensate the Department of Regional Planning for all expenses incurred while inspecting the premises to determine the permittee's compliance

with the conditions of approval, including adherence to development in accordance with the site plan on file. The fund provides for **ten (10)** annual inspections. Inspections shall be unannounced.

10. Notice is hereby given that any person violating a provision of this grant is guilty of a misdemeanor. Notice is further given that the Regional Planning Commission or a hearing officer may, after conducting a public hearing, revoke or modify this grant, if the Commission or hearing officer finds that these conditions have been violated or that this grant has been exercised so as to be detrimental to the public's health or safety or so as to be a nuisance.

11. Upon receipt of this letter, the permittee shall contact the Fire Prevention Bureau of the Los Angeles County Fire Department to determine what facilities may be necessary to protect the property from fire hazard. Any necessary facilities shall be provided as may be required by said Department.

12. All requirements of the Zoning Ordinance and of the specific zoning of the subject property must be complied with unless otherwise set forth in these conditions or shown on the approved plans.

14. All structures shall conform with the requirements of the Division of Building and Safety of the Department of Public Works.

15. All structures, walls and fences open to public view shall remain free of extraneous markings, drawings or signage that was not approved by the Department of Regional Planning. These shall include any of the above that do not directly relate to the business being operated on the premises or that do not provide pertinent information about said premises.

16. In the event of graffiti or other extraneous markings occurring, the permittee shall remove or cover said markings, drawings, or signage within 24 hours of such occurrence, weather permitting. Paint utilized in covering such markings shall be of a color that matches, as closely as possible, the color of the adjacent surfaces. The only exceptions shall be seasonal decorations or signage provided under the auspices of a civic or non-profit organization.

19. The following conditions apply to the establishment and operation of the approved massage parlor:

    a. The operator of the massage parlor and all technicians employed in or utilizing the parlor shall obtain a Business Licenses pursuant to Title 7 of the County Code and such license shall be maintained in effect for the life of the grant. The massage parlor operator and all technicians shall comply with all regulations or conditions of said license and violations of this license shall also be considered violations of this grant. Copies of all

current licenses for the parlor and technicians shall be submitted to the Director subsequent to all renewals and new licenses being granted.

b. The permittee shall comply with all requirements of Chapter 7.54 of the Los Angeles County Business License Code including, but not limited to, the following:

   i. No massage or massage services shall be given in a business or premises within any cubicle, room, booth, or other area which is fitted with a door capable of being locked. The premises' exterior doors and the doors separating the waiting or reception area from the remainder of the premises shall remain unlocked during business hours (including electric locking devices).

   ii. Minimum lighting shall be provided in accordance with the building code, and, in addition, at least one artificial light of not less than 40 watts shall be provided in each enclosed room or booth where massage services are being performed on a patron.

   iii. Minimum ventilation shall be provided in accordance with the building code.

   iv. Adequate equipment for disinfecting and sterilizing instruments used in performing the acts of massage shall be provided.

   v. Hot and cold running water shall be provided at all times.

   vi. Separate closed cabinets shall be provided for the storage of clean and soiled linen, and shall be plainly marked: "Clean Linen," "Soiled Linen."

   vii. In any establishment in which massage services are rendered only to members of the same sex at any one time, such persons of the same sex may be placed in a single separate room; or the operators of the massage establishment may elect to place such persons of the same sex in separate enclosed rooms having adequate ventilation to an area outside said room while massage services are being performed.

   viii. A minimum of one separate washbasin shall be provided in each massage establishment for the use of employees of any such establishment, which basin shall provide soap or detergent and hot and cold running water at all times, and shall be located within or as close as practicable to the area devoted to the performing of massage services. In addition, there shall be provided at each

washbasin sanitary towels placed in permanently installed dispensers.

ix. The licensee shall conduct or operate a massage parlor from 10:30 a.m. to 9:00 p.m. Mondays through Fridays, 10:30 a.m. to 5:00 p.m. on Saturdays and 12:30 a.m. to 6:00 p.m. on Sundays, and shall exclude all customers, patrons and visitors before or after those hours.

x. No building or part thereof where massage or massage services are being conducted shall be equipped with any electronic, mechanical or artificial device used, or capable of being used, for recording or videotaping, for monitoring the activities, conversation, or other sounds in the treatment room or room used by customers.

xi. All walls, ceilings, floors and all other physical facilities for the establishment shall be in good repair and maintained in a clean and sanitary condition.

xii. Clean and sanitary towels and linens shall be provided for each patron of the establishment or each patron receiving massage services. No common use of towels or linens shall be permitted.

xiii. Standard or portable massage tables shall be used with a durable, washable plastic or other waterproof material as a covering. Foam pads more than four inches thick or more than four feet wide may not be used. Beds, mattresses and water beds may not be used in the administration of a massage.

xiv. A person shall not enter, be or remain in any part of a massage parlor or premises licensed as such while in the possession of, consuming or using any alcoholic beverage or drugs. The licensee, manager, and every supervising employee, shall not permit any such person to enter or remain upon such premises.

xv. No massage or massage services may be administered unless the patron wears clothing which covers the patron's genitals, and if the patron is female, the breasts. The massage technician shall at all times while on the premises of the establishment, be clean, and wear nontransparent outer garments covering the body from knee to neck.

xvi. All massage technicians must wear a picture identification issued by the treasurer and tax collector while working in a massage parlor. The Los Angeles County Sheriff's Department shall conduct a background check on all massage parlor personnel prior to the

issuance of a picture identification by the Los Angeles County Treasurer and Tax Collector.

xvii. All establishments licensed under Section 7.54.210 of the Business License Code shall at all times the establishment is open have a responsible person licensed under Section 7.54.210 acting as manager on the premises at all times. The manager must be familiar with the requirements of Chapter 7.54 of the Business License Code and be capable of communicating these provisions to employees and patrons of the establishment. Further, that person shall meet the following qualifications:

1. Shall be at least twenty-one (21) years of age.

2. Shall possess on the premises a valid state picture identification card or driver's license.

3. Shall have the ability to effectively communicate with any County regulatory officials.

The manager shall introduce himself to any County regulatory official immediately upon notification of that official's presence at the business. The manager and all staff members shall cooperate with any County regulatory official's investigation.

c. All massage technicians shall be maintained as "employees" as defined by State and federal labor law unless a written sublease is executed to assign a specific treatment area to an independent contractor. Any independent contractors utilizing the booth shall obtain a separate massage parlor business license prior to commencing operation.

d. The massage parlor operator and all technicians shall comply with any requirements subsequently adopted by the Business License Commission with respect to the operation of the facility.

e. The business license commission shall revoke any license issued pursuant to Part 1 and Part 2 of Chapter 7.54 of the Business License Code upon receiving satisfactory evidence that either:

i. The licensee has been convicted of or entered a plea of guilty or nolo contendere to any violation of Penal Code Section 647(b), 266(h), 266(i), 315, or 316; or

ii. The licensee has violated any provision of Chapter 7.54 of the county code on two separate occasions within a 12-month period.

Whenever a license has been revoked, the former licensee, whether a person, partnership, or corporation, shall not be granted a new license for a period of one year from the date of revocation. Should the Business License Commission revoke any license, the Regional Planning Commission shall initiate proceedings to revoke or modify the Conditional Use Permit for this use.

f. No adult programming shall be aired on any television or other electronic device within the parlor.

g. Patrons of the establishment shall not remove or change clothing at any time during their patronage of the establishment.

20. The massage parlor operator shall, within sixty (60) days of the approval date of this grant, submit to the Director for review and approval three (3) copies of floor plans of their respective parlor, drawn to scale, and depicting the layout of the parlor including, but not limited to, any partitions, waiting areas, massage areas, sinks, etc. The subject parlor shall be developed and maintained in substantial compliance with the approved floor plans. Any changes to the floor plans shall be submitted to the Director for review and approval as a revised Exhibit "A."

SD:rg

LOS ANGELES COUNTY SHERIFF'S DEPARTMENT
Temple Station Detective Bureau
8838 East Las Tunas Drive
Temple City, CA 91780

Date: 03-16-2010
To: Robert Glaser
Attention: Robert Glaser
Phone Number: 213-974-4971
Fax Number: 213-626-0434
From: Eleanor McCartan
Phone Number: 626-292-3335 or 626-285-7171 Ext. 3335
Fax Number: 323-415-1905

Information re: 4177 Live Oak, Temple City.

Number of pages including cover sheet: 2

CONFIDENTIALITY NOTICE: This communication with its contents may contain confidential and/or legally privileged information. It is solely for the use of the intended recipient(s). Unauthorized interception, review, use or disclosure is prohibited and may violate applicable laws including the Electronic Communications Privacy Act. If you are not the intended recipient, please contact the sender and destroy all copies of the communication.

Report RAPS 300
Regional Allocation of Police Services
Location Inquiry from 01/01/2008 To 03/16/2010

Incident Date: 01/25/2008

S	R	P	Location	Tag	Dispatch Text	Clearance Text
C	B	P	4177 LIVE OAK AV,ARC "MASSAGE "	183	MW 30'S BRN JKT BLU JNS SITTING NEAR STORE EATING A TACO IS EXPOSING HIMSELF TO PASSERBYS.	ASST S NEEDED
C	B	P	4177 LIVE OAK AV,ARC "MASSAGE "	183	MW 30'S BRN JKT BLU JNS SITTING NEAR STORE EATING A TACO IS EXPOSING HIMSELF TO PASSERBYS.	X57A AS NEEDED
C	B	P	4177 LIVE OAK AV,ARC "MASSAGE "	183	MW 30'S BRN JKT BLU JNS SITTING NEAR STORE EATING A TACO IS EXPOSING HIMSELF TO PASSERBYS.	NO 314, MW/062663 RE:ZIPPER DOWN,NO EXPOSURE ACCORDING TO INF

Incident Date: 03/12/2008

S	R	P	Location	Tag	Dispatch Text	Clearance Text
O	D	R	4177 LIVE OAK AV,ARC	290		X 54B, RE:BUSINESS COMPLIANCE CHECK

Incident Date: 07/01/2008

ATTACHMENT A

CONDITIONAL USE PERMIT BURDEN OF PROOF

Applicant: A+ Relaxing Arcadia
Project Location: 4177 Live Oak Ave.
Arcadia, Ca. 91006

Project Request:

The applicant, A+ Relaxing, is requesting approval of a Conditional Use Permit to authorize a massage parlor in the C-3 (Unlimited Commercial) Zone. Massage parlors are uses subject to permit pursuant to Section 22.28.210 of the Los Angeles County Zoning Code.

Project Description:

The subject property is located at 4177 Live Oak Ave. In an unincorporated section of Los Angeles County. A+ Relaxing Arcadia is leasing an existing retail space @ 1100 sq. ft. within an existing retail building @ 2750 sq. ft.. Located on Lot # 15181 @ 11,210 sq. ft.

The intention of this entitlement request is to allow the applicant to continue to operate offering General Massage to its patrons. Body massage, foot massage and chair massage are typically used as well as others for the relief of pain and/or stiffness related to stress, work related tensions or injuries as well as treatment following surgeries, etc.. Therefore, to accommodate the subject site, the applicant is seeking a Condition Use Permit pursuant to the provisions of Section 22.28.210 of the Los Angeles Count Zoning Code. To operate a massage parlor in an existing multi-tenant commercial building within a C-3 (Unlimited Commercial) Zone.

In addition to the information required in the application, the applicant shall substantiate to the satisfaction of the Zoning Board and/or Commission, the following facts:

A. That the requested use at the location proposed will not:

1. Adversely affect the health, peace, comfort or welfare of persons residing or working in the surrounding area, or

2. Be materially detrimental to the use, enjoyment or valuation of property of other persons located in the vicinity of the site, or

3. Jeopardize, endanger or otherwise constitute a menace to the public health, safety or general welfare.

Commercial zoned and developed properties and residential zoned and developed properties adjoin the subject site. Adjoining commercial properties are classed as C-3 and are developed as one and two-story commercial structures. Adjoining residential properties are classified as R-3 and are developed with one and two-story individual family dwellings.

This business has already been on this premises for several years by previous owners. Having an establishment that brings relief from stress and tensions from daily life, and pain from work related injuries or other causes, even from the painful affects of many kinds of surgery are benefitted through professional massage techniques that have shown to be highly accepted in the community.
Because of the personal efforts of our business, the community has come to enjoy and embrace this business. People of all walks of life come and go here everyday. A successful business wanted by the community elevates the value of the whole area.
Under the applicant's management, the existing business has operated harmoniously and without friction with the surrounding neighborhood. This is a quiet, clean, respectful business, bringing a valuable service to the community. Local law enforcement, which have visited this business over the course of the past year have come to know and be pleased with the quality of service offered.

B. That the subject site is adequate in size and shape to accommodate the yards, wall, fences, parking and loading facilities, landscaping and other development features prescribed in this title 22, or as otherwise required in order to integrate said uses in the surrounding area.

The lot is generally flat, rectangular totaling 11,210 square feet. The site is an existing commercial building with parking, fencing, lighting and sidewalks already in place. The subject property is approximately 1100 sq. ft. In size. The subject site has all the requisites for the successful operation of this business. It is adequate in size and shape to accommodate the surrounding area.

C. That the proposed site is adequatelt served:

1. By highways or streets of sufficient width and improved as necessary to carry the kind and quality of traffic such use would generate, and

2. By other public or private service facilities are required.

The subject property is located at the corner of Live Oak Ave. and 10th st. Live Oak is a major thoroughfare. There is a signal at the corner of Live Oak Ave. And 10th, making for a safe entrance to and exit from the proposed site. The subject site design arranges site ingress and egress at a point on 10th Ave. As such this will not interfere with the flow of traffic which is on Live Oak Ave. There is more than adequate parking on both streets as well as parking in the parking lot that is provided to code Thus, access, ingress, and egress to the subject site will not constitute a traffic hazard or cause significant traffic congestion, or disruption of vehicular circulation on adjacent streets. Further, the subject site has all utility and sewer services. Therefore, the subject site is adequately served by a sufficiently wide thoroughfare and by other public and private service facilities.

3113 Doolittle Ave.
Arcadia, CA 91006-5810

ATTACHMENT B

March 10, 2010

RPC 3/31/10
R-0127

ATTN: Regional Planning Commission

RE: Request for massage parlor to be allowed a permit

Location: 4177 Live Oak Avenue
Arcadia, CA 91006

MAR 15 2010

TO WHOM IT MAY CONCERN:

I am a resident and a homeowner of Arcadia since 1969. I have raised four children here and currently am grandmother to 6 kids. I have seen a lot of changes - businesses come and go. The point I'm trying to make is:

1) Subject property is in my back yard.

2) I do <u>not</u> want my community to have to deal with an increase of unlawful sex for hire under the guise of a massage parlor.

3) For common decency, if you believe in displaying a moral and truthful example for all of our children, you could <u>not</u> allow any of this to happen. Please consider my plea for common decency and for all of our children who will undeniably be affected by your decision vote.

4) Ask yourself - would you be OK if (AND ALL OF US KNOW) a massage parlor all of a sudden received a permit to practice (PRACTICE) all sorts of solicitation for sex (HAPPENS) right in your back yard? If your answer is "it's OK," then I truly believe our

children are doomed because if not you and your Board, who then will be the watchdogs for ~~the~~ all of our children. Aren't all children deserving of a childhood free of sexual and slavery harm?

I truly wonder whether our country is still the country I remember it to be. Let our children always be safe and remember their childhood to be full of happy and reachable goals. Please continue to be the protector of our leaders of tomorrow. I trust you will cast a NO vote, and "I thank you" with all my heart.

Sincerely,

Jan Ogata

Jan Ogata
3113 Doolittle Ave.
Arcadia, CA 91006-5810

The front entrance of the massage parlor along Live Oak Avenue with adjacent businesses.

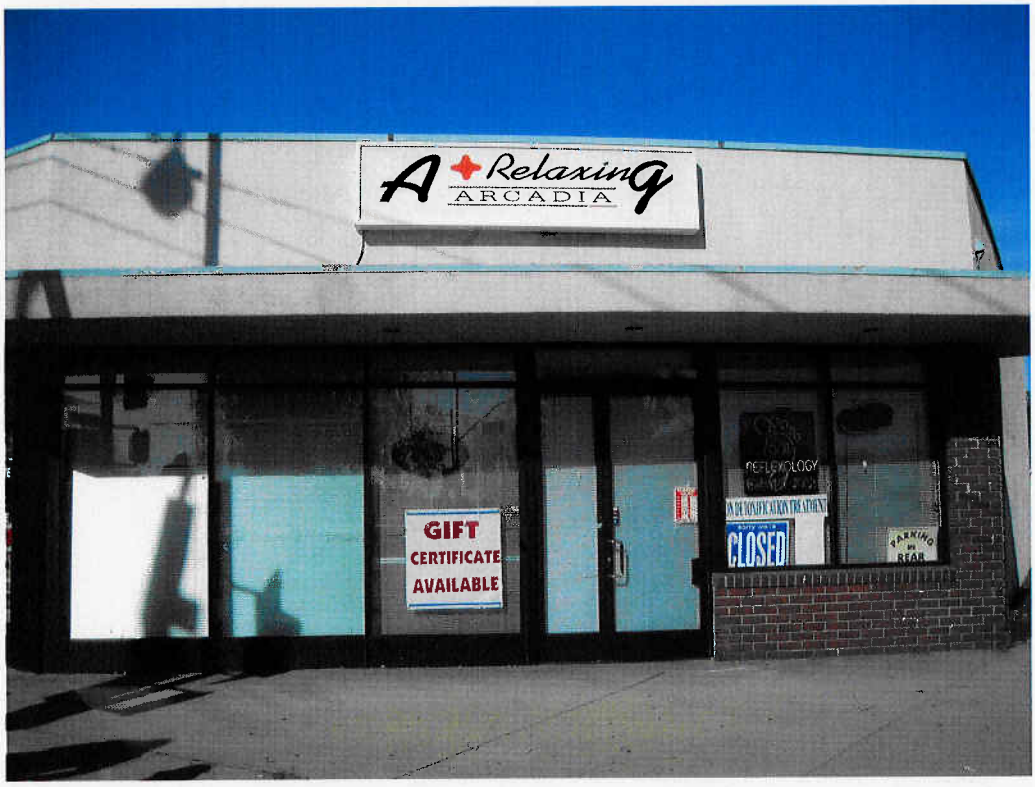

The front entrance of A+ Relaxing at the intersection of Live Oak Avenue and 10th Avenue.

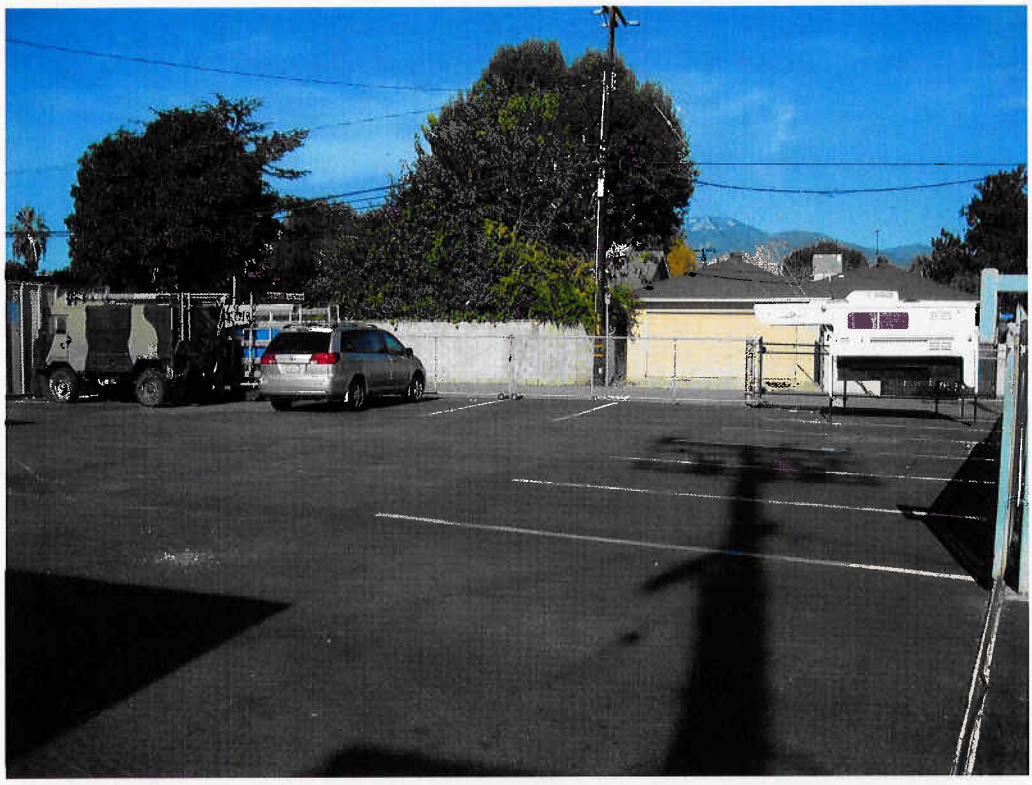

The rear parking lot of the massage parlor business.

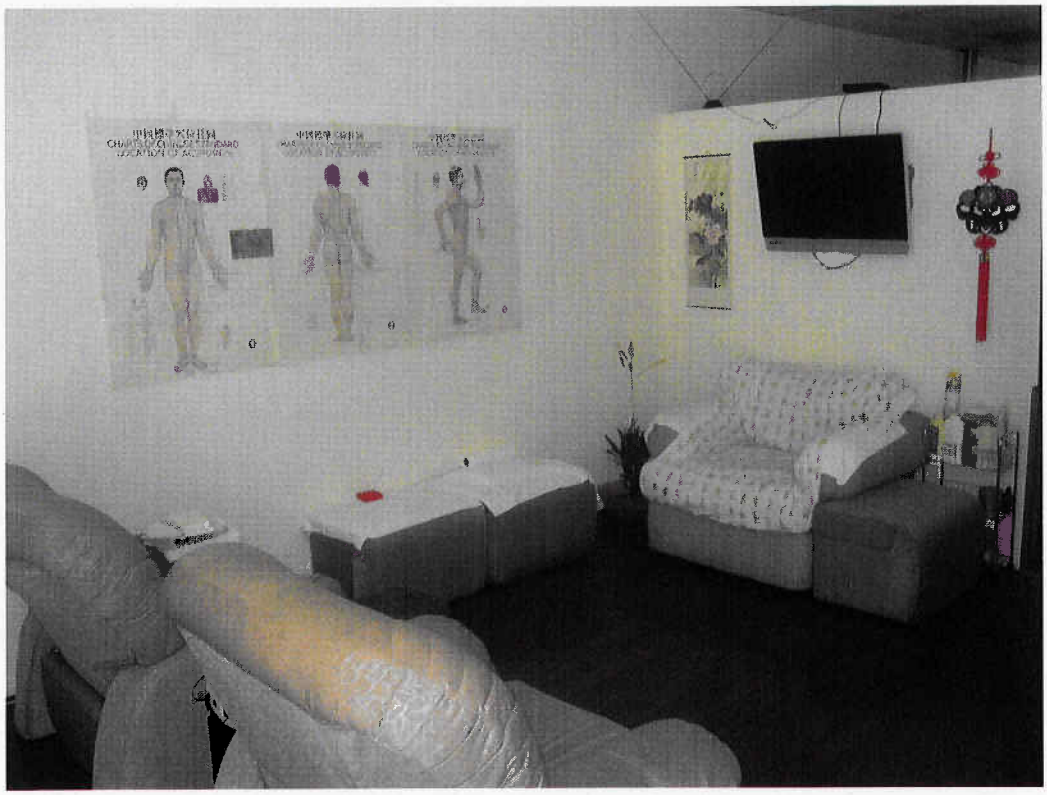

Two foot massage chairs located in the reception area.

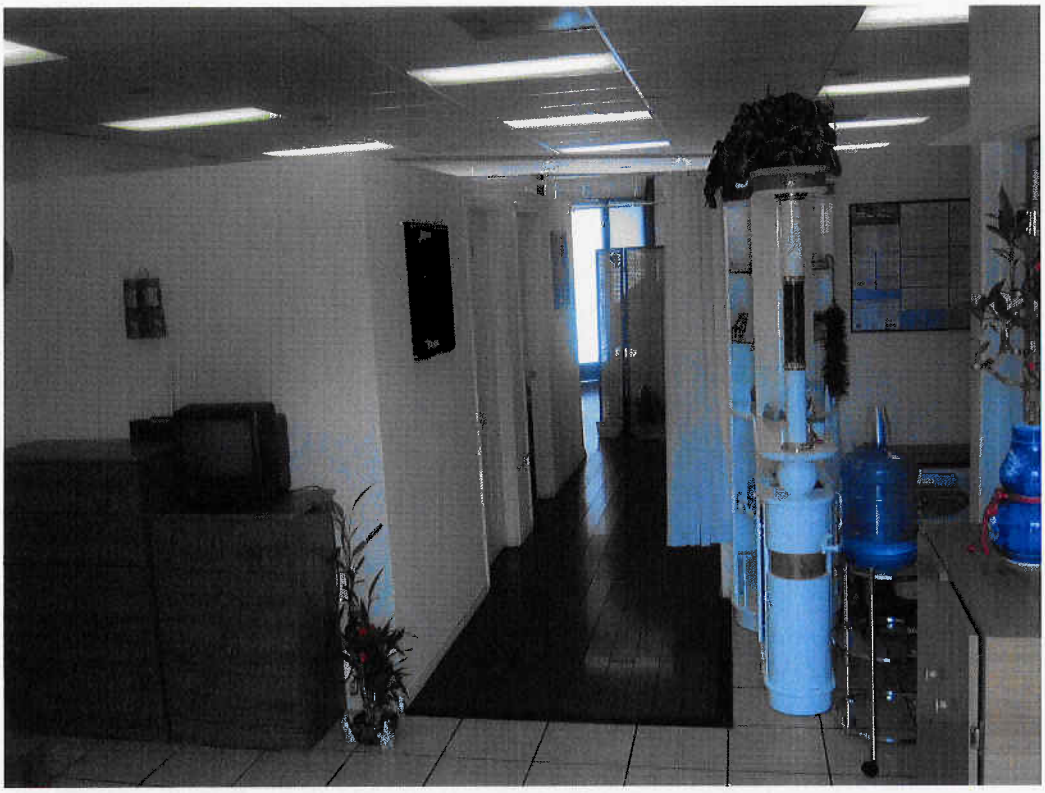

Looking down the hallway from the employee lounge toward the reception area.

Inside one of the massage service rooms.

gisNET department of regional planning

A+ Relaxing

Printed On: Mar 17, 2010

Legend

- Parcel Boundary
- Arterial Street
- Highway
- Freeway

Master Plan of Highways
- Expressway - (e)
- Expressway - (p)
- Ltd. Secondary Highway - (e)
- Ltd. Secondary Highway - (p)
- Parkway - (e)
- Parkway - (p)
- Major Highway - (e)
- Major Highway - (p)
- Secondary Highway - (e)
- Secondary Highway - (p)
- (e)-Existing (p)-Proposed

Railroad or Rapid Transit
- Railroad
- Rapid Transit
- Underground Rapid Transit

Significant Ridgelines
- Castaic CSD Primary
- Castaic CSD Secondary
- SMMNA Significant

- Census Tract (2000)
- Assessor Map Book (AMB) Boy
- Zoning Index Map Grid
- Zoning Map Grid
- USGS Quad Sheet Grid
- The Thomas Guide Grid
- TB Internal Page Grid
- Very High Fire Hazard Severity Zone
- Community Standards District (CSD)
- CSD Area Specific Boundary
- ESHA (Coast Only)
- Significant Ecological Area (SEA)
- Section Line
- Township and Range
- National Forest
- Equestrian District (EQD)
- Transit Oriented District (TOD)
- Setback District
- Zoned District (ZD)
- Supervisorial District Boundary

Safety Related Stations (From TB)
- Fire Station
- Highway Patrol
- Police Station
- Ranger Station
- Sheriff Station

- Zoning (Boundary)

Zoning
- Zone A-1
- Zone A-2
- Zone B-1
- Zone B-2
- Zone C-1
- Zone C-2
- Zone C-3
- Zone C-H
- Zone C-M
- Zone CPD
- Zone C-R
- Zone D-2
- Zone IT
- Zone M-1
- Zone M-1.5
- Zone M-2
- Zone M-3
- Zone MPD
- Zone MXD
- Zone O-S
- Zone P-R
- Zone R-1
- Zone R-2
- Zone R-3-( )
- Zone R-4-( )
- Zone R-A
- Zone RPD
- Zone R-R
- Zone SP
- Zone SR-D
- Zone W

Landuse Policy (Not in Comm / Area Plan)
- 1 - Low Density Residential (1 to 6 du/ac)
- 2 - Low/Medium Density Residential (6 to 12 du/ac)
- 3 - Medium Density Residential (12 to 22 du/ac)
- 4 - High Density Residential (22 or more du/ac)
- C - Major Commercial
- I - Major Industrial
- O - Open Space
- P - Public and Semi-Public Facilities
- RC - Rural Communities
- R - Non-Urban
- TC - Transportation Corridor

Inland Waterbody
- Perennial
- Intermittent
- Dry

Note: This is a static legend, which includes only a portion of layers. To get full legend, please use "Display Map Legend tab" on the top left side of screen.

Copyright 2005 - Los Angeles County Department of Regional Planning, created by the GIS Section

Note: This map represents a quick representation of spatial imagery or vector layers using GIS-NET. The map should be interpreted in accordance with the disclaimer statement of GIS-NET.

N

0 60 120 ft.

Printed with permission by the Los Angeles County Dept. of Regional Planning. All rights reserved.

CALOSA052056NeighObliq0077N_080206.psi

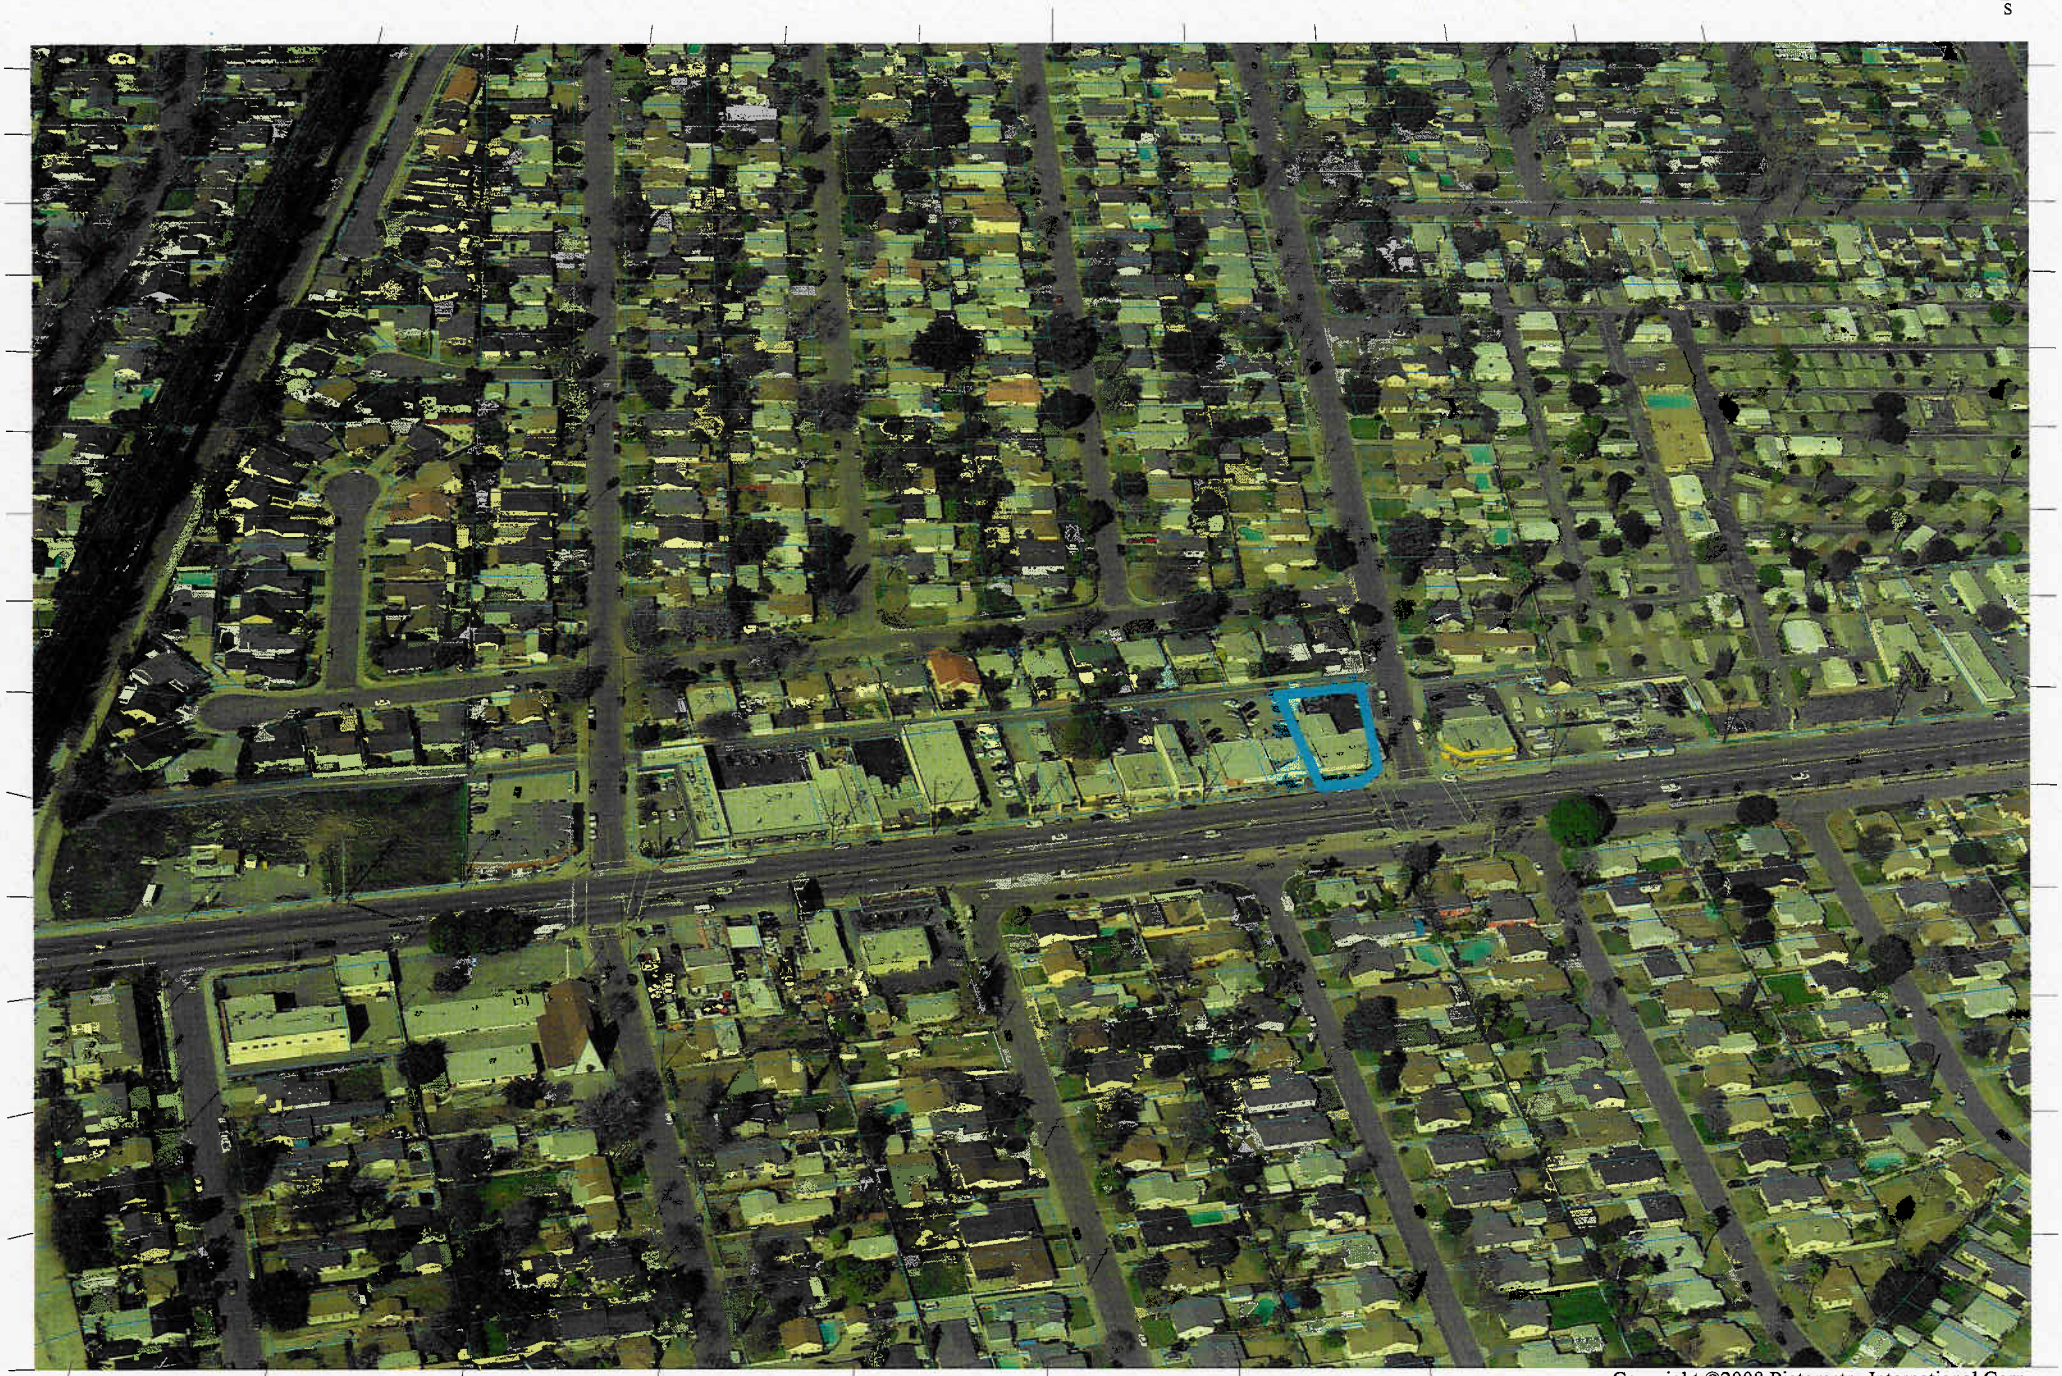

Copyright ©2008 Pictometry International Corp.

Creation Date: Feb 06, 2008 13:32
Modification Date: Feb 12, 2008 06:11

Distance between tick marks: 165.628960 feet