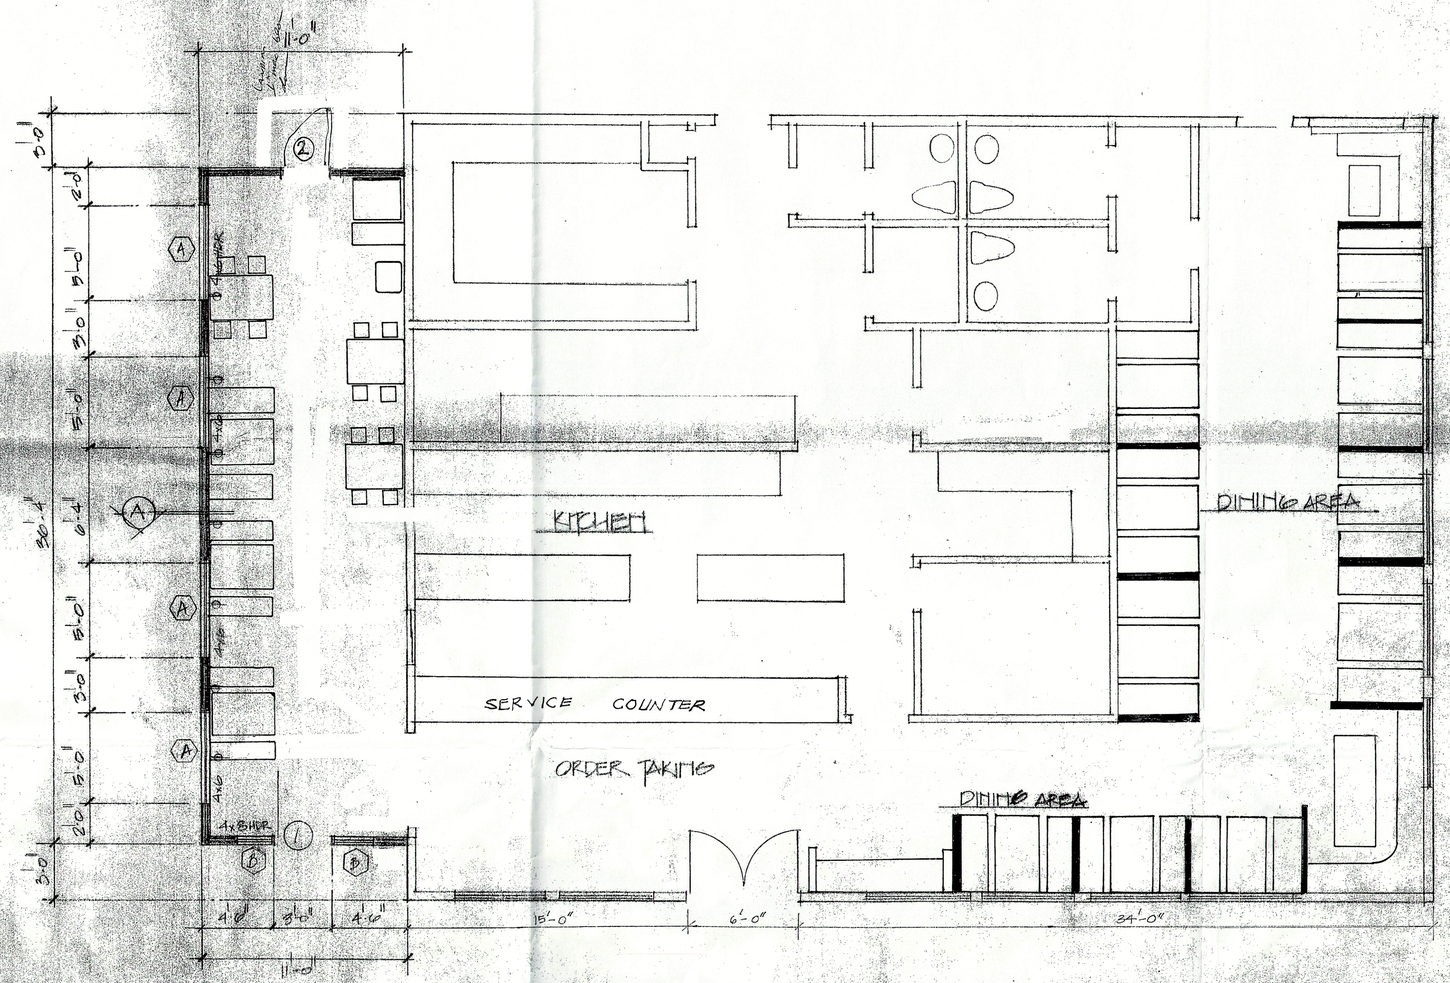

FLOOR PLAN 1/4"=1'0"

EXISTG GLAZING AREA

12 - 5'x4' FIXED WDO'S	240#
1 - 6'x7' GLASS DOOR	42#
1 - 3'x7' GLASS DOOR	21#
TOTAL	303#

PROPOSED GLAZING AREA

(A) 4 - 5'x4' FIXED WDO'S	80#
(B) 2 - 2'x4' FIXED WDO'S	16#
(1) 1 - 3'x7' GLASS DOOR	21#
TOTAL	117#

TOTAL BUILDING FOOTAGE	2,710#
TOTAL GLAZING AREA 15.49%	420#

NOTE: GLASS DR (1) SHALL BE EQUIP'D WITH PANIC HARDWARE AND SHALL OPEN TO EGRESS.

DOOR SCHEDULE:

(2) METAL DOOR 3'x7' EQUIP'D WITH PANIC HARDWARE & OPEN TO EGRESS

SITE ADDRESS:
11401 WASHINGTON BL.
WHITTIER, CA

L. A. COUNTY FIRE DEPT.
FIRE PREVENTION BUREAU
7733 S. Greenleaf Avenue
Whittier, California 90602

10/2/80

REVISIONS	BY

DRAWN: FR
CHECKED:
DATE: OCT 12, 1980
SCALE: 1/4"=1'0"
JOB NO.
SHEET 2 OF SHEETS