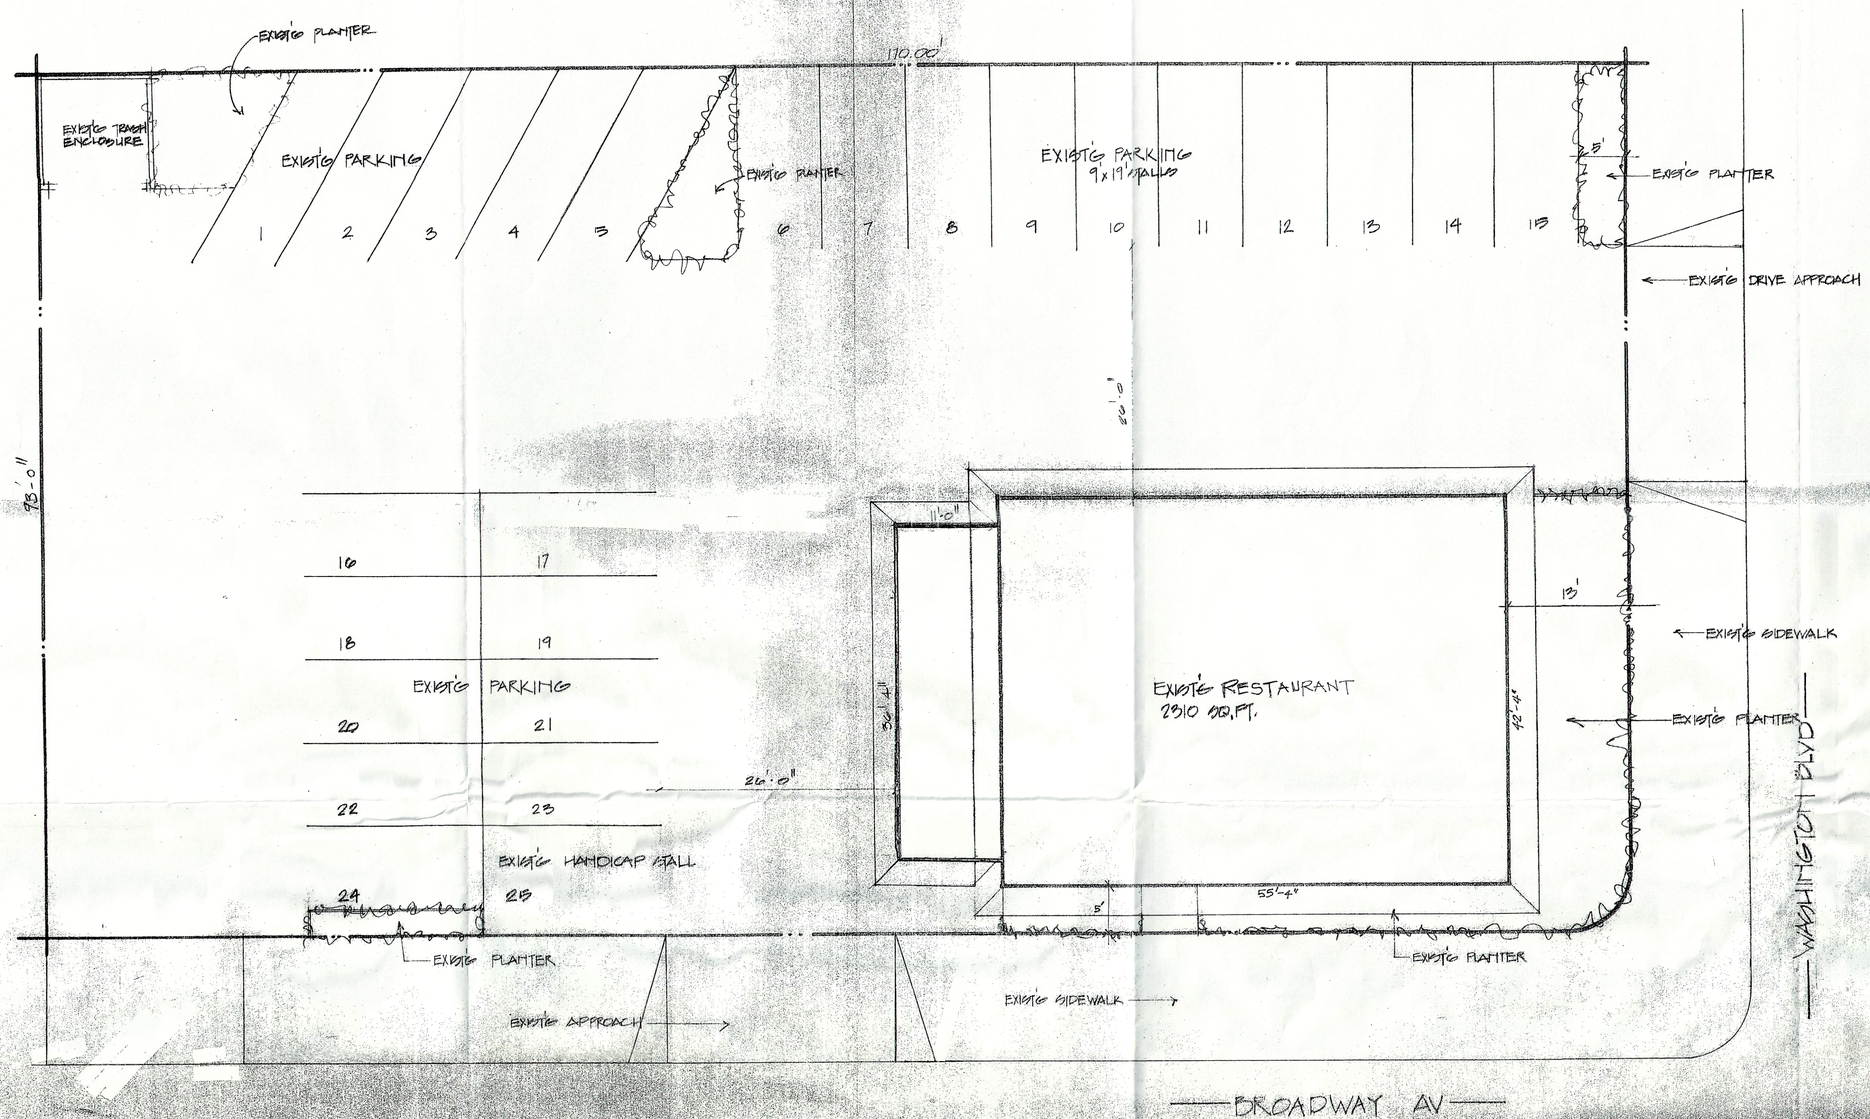

PLOT PLAN

1/8" = 1'-0"

SITE DATA

BUILDING SQUARE FOOTAGE:	2310 #
DINING AREA	-796 #
TOTAL	1514 #
ADDITION (GAME ROOM)	+400 #
TOTAL	1914 #

REQUIRED PARKING: 11.7 FOR DINING AREA
4.78 FOR ADD' & BUILD'G

TOTAL REQ'D PARKING 23
TOTAL PARK'G PROVIDED 23

RUBIS RESTURANT
11401 WASHINGTON, WHITTIER, CA.
OWNER 7932 BROADWAY AV. OLD ADDRESS.

JOE BERUMEN
14445 LINDA VISTA.
WHITTIER, CA 90606

COUNTY OF LOS ANGELES
FIRE DEPARTMENT
FIRE PREVENTION BUREAU
APPROVED
By ..... Date 10-27-80
FIRE PREVENTION ENGINEER
Subject to field inspection approval
Subject to corrections on plans
Subject to compliance with corrections
sheet requirements

RECEIVED
JUN 11 2012
BY:

REVISIONS	BY

EDWARD REYNA
arch. consultant
309 north eucla
san dimas, ca
899-8845

DRAWN	ER
CHECKED	
DATE	OCT. 1980
SCALE	1/8"=1'-0"
JOB NO.	
SHEET	1
OF	SHEETS