Eatalian Cafe

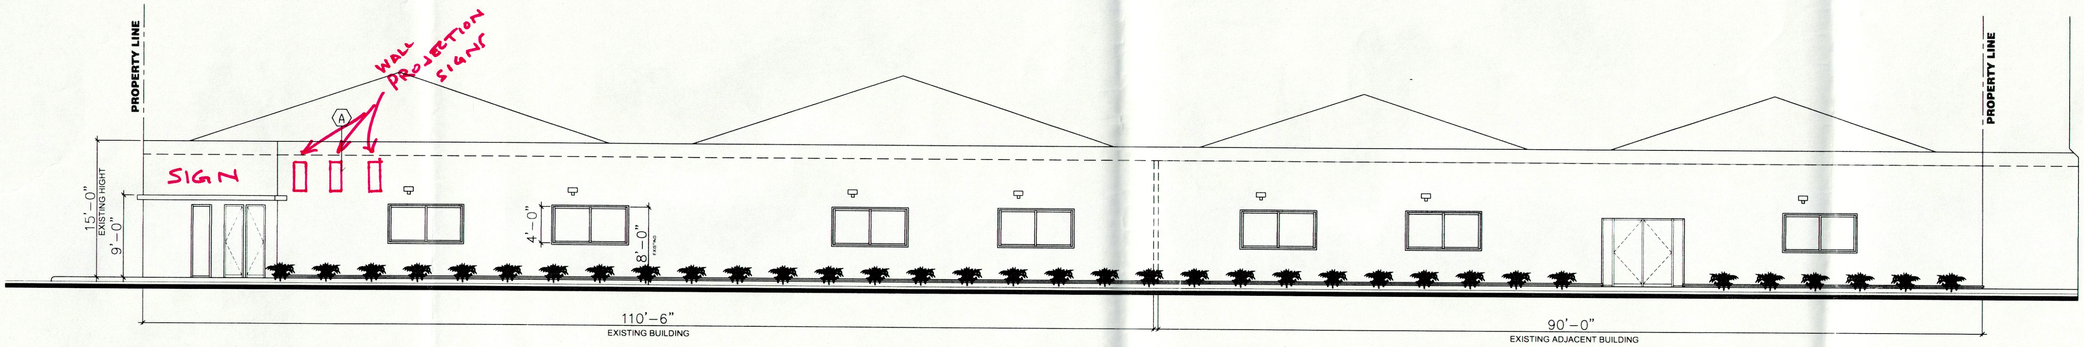

WEST ELEVATION

SCALE : 1/8" = 1'-0"

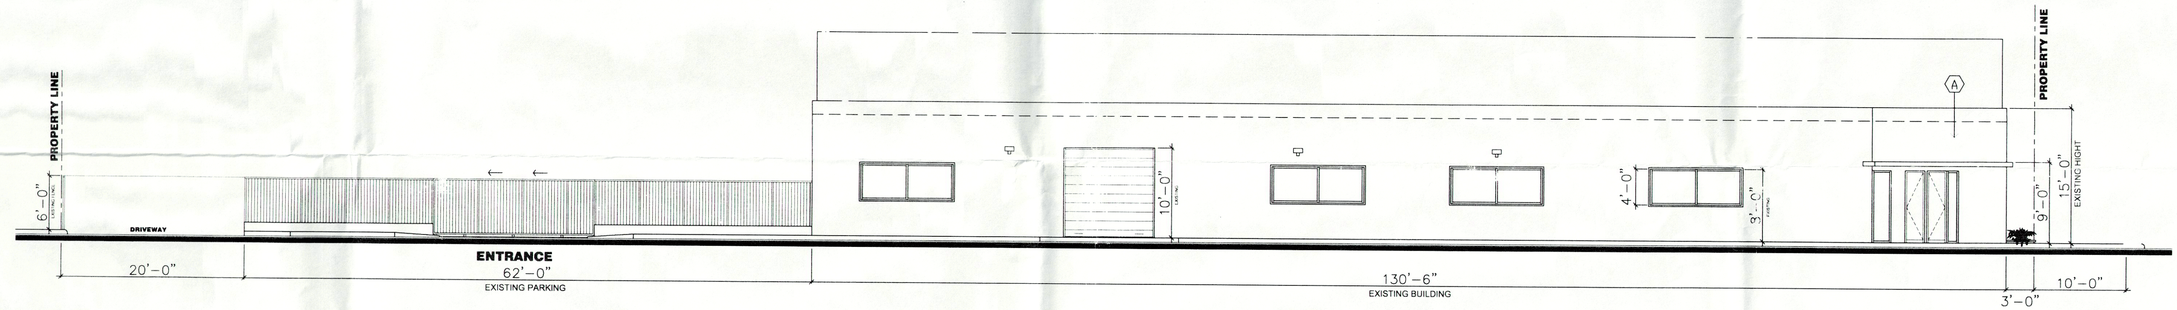

NORTH ELEVATION

SCALE : 1/8" = 1'-0"

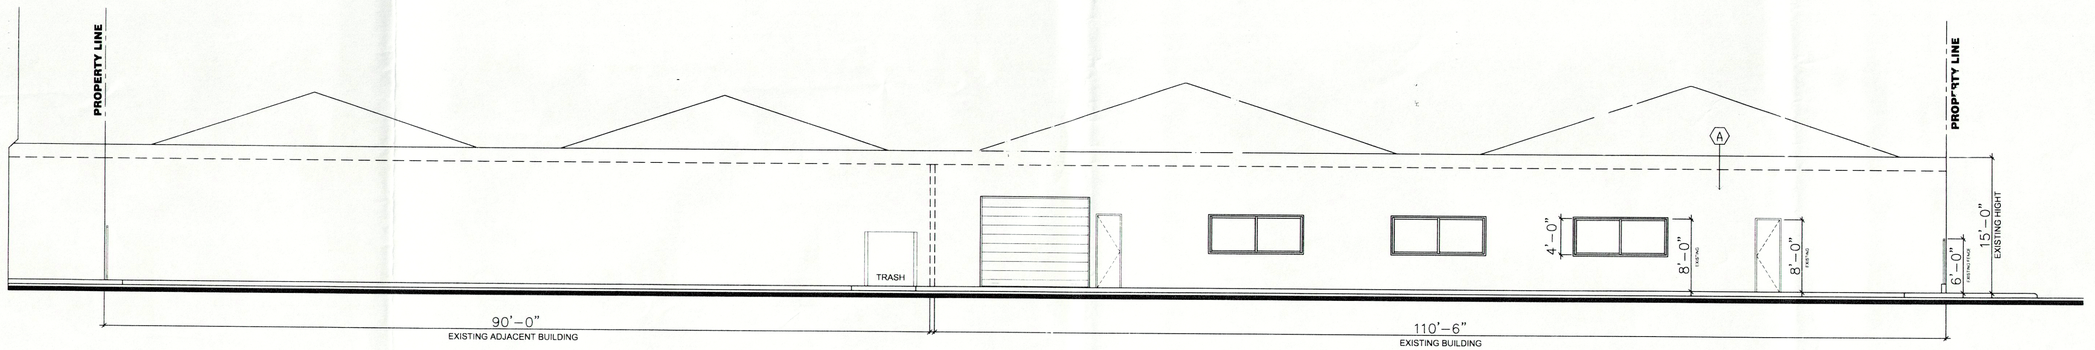

EAST ELEVATION

SCALE : 1/8" = 1'-0"

GENERAL NOTES

A. EXISTING EXTERIOR PAINT TO REMAIN.

R2009-00690
CUP 2010 00097

REVISIONS	BY

JAZZARCH
GERARD JAZZAR
INTERIOR DESIGN / ARCHITECTURE
11257 TABOR ST.
LOS ANGELES, CA 90066
(310) 390-8175

EATALIAN CAFE
15500 S BROADWAY
GARDENA, CA 90248

EXISTING ELEVATIONS

DRAWN	M.M.
CHECKED	M.M.
DATE	MAY 25, 2009
SCALE	1/8" = 1'-0"
JOB NO.	JZ-Eatalian cafe-01
SHEET	A.4
OF	SHEETS