# Eatalian Cafe

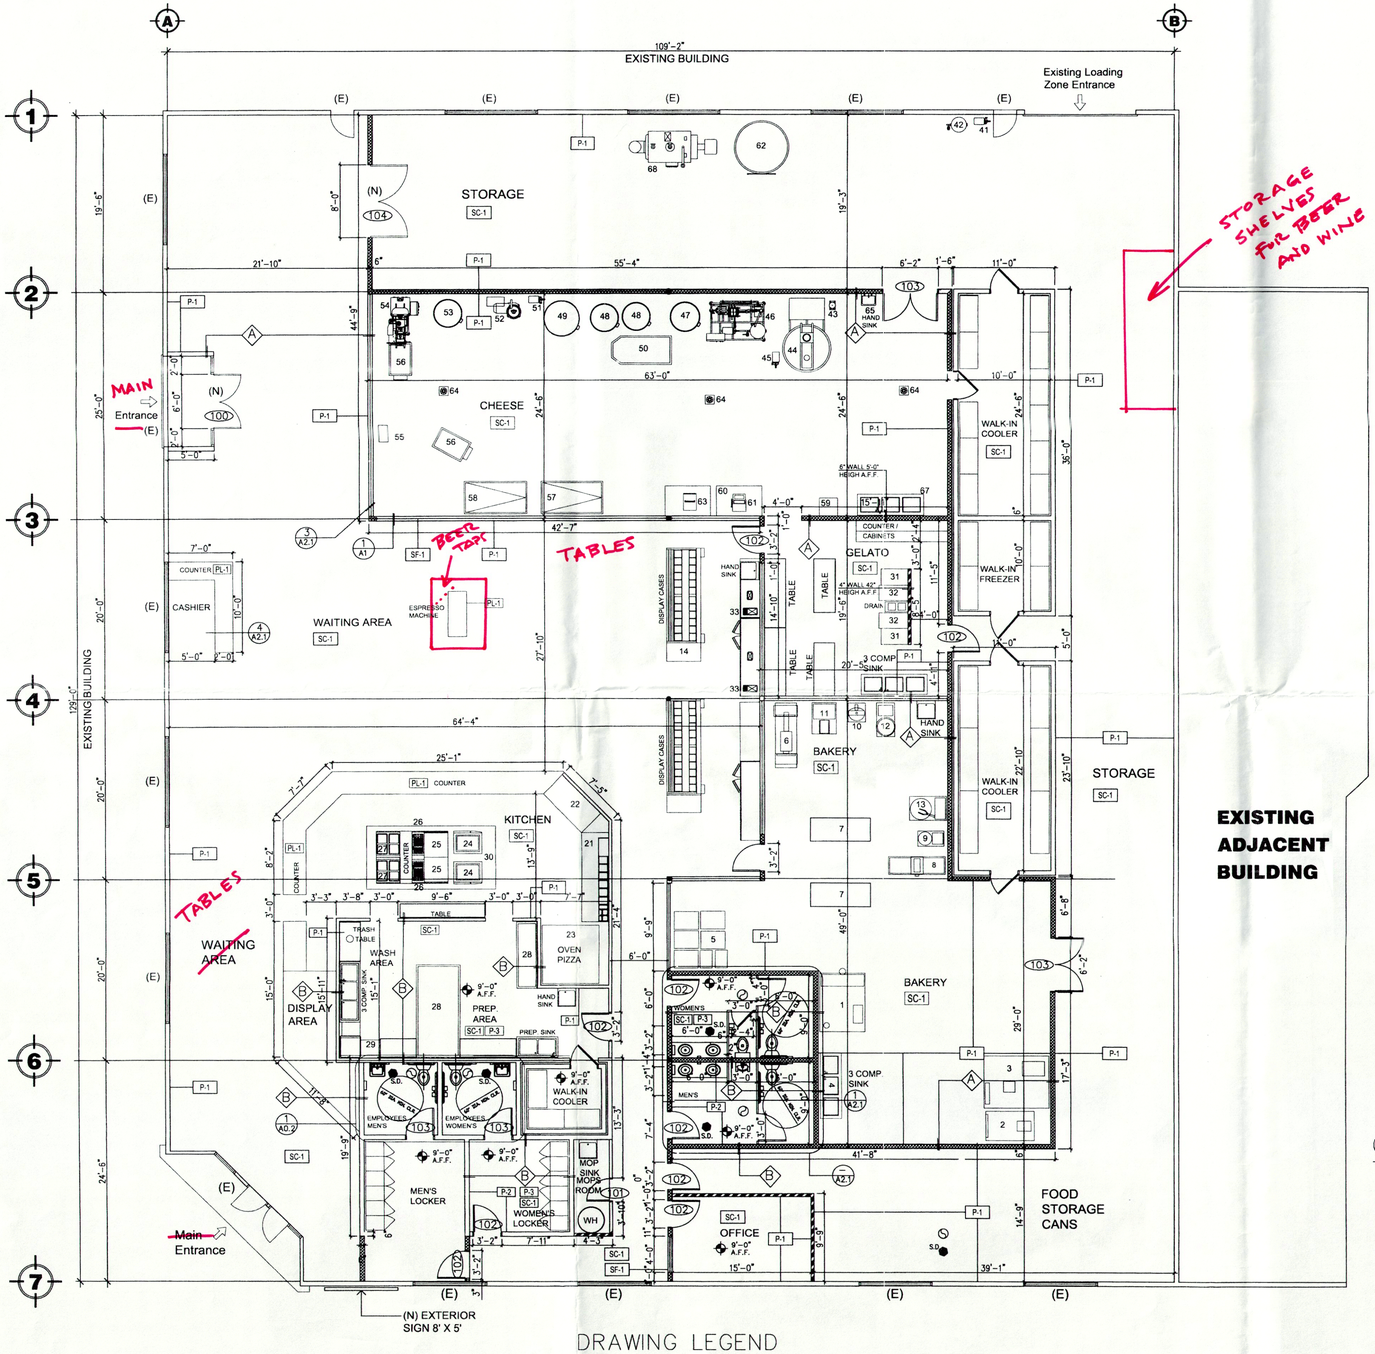


## MATERIALS & FINISH SCHEDULE

| CODE | MATERIAL | MANUFACTURER | SPECIFICATION |
|---|---|---|---|
| **INTERIOR** | | | |
| P-1 | PAINT (INTERIOR WALLS) | TO BE DETERMINED BY OWNER | "SUPER WHITE" READY MIXED, EGGSHELL FINISH |
| P-2 | PAINT (RESTROOM) | TO BE DETERMINED BY OWNER | "SUPER WHITE" READY MIXED, SEMI GLOSS FINISH |
| P-3 | PAINT (GYP. BD. CEILING) | TO BE DETERMINED BY OWNER | "BRIGHT WHITE" READY MIXED, SATIN FINISH |
| P-4 | PAINT (INTERIOR DOORS) | TO BE DETERMINED BY OWNER | "WHITE" SEMI GLOSS FINISH |
| PL-1 | PLASTIC LAMINATE (COUNTERTOP) | FORMICA - MAPLE | MATTE FINSH |
| SC-1 | SEALED CONCRETE | TO BE DETERMINED BY OWNER | HIGH GLOSS SEALER |
| SF-1 | INTERIOR GLASS (PARTITIONS) | TO BE DETERMINED BY OWNER | TO BE DETERMINED BY OWNER |

## CONSTRUCTION REQUIREMENTS FOR SMALL FROZEN MILK PRODUCTS PLANTS.

1. FLOORS :
   FLOORS MUST BE SMOOTH-SURFACED TO PERMIT PROPER CLEANING, AND SLOPED NOT LESS THAN ¼" PER FOOT FROM ALL POINTS IN THE ROOM TO TRAPPED DRAIN.

   A COVE OF AT LEAST 2" RADIUS IS REQUIRED AT THE JUNCTION OF FLOOR AND WALLS TO ELIMINATE SHARP CORNERS. WHERE STANDARD TILE BASE IS USED THE COVE MAY BE LESS THAN 2" RADIUS.

   FLOORS MAY BE CONSTRUCTED OF CONCRETE, TILE, OR OTHER NON-ABORBENT MATERIAL APPROVED BY THE DIRECTOR.
2. WALLS :
   THE HEIGHT OF THE CURB WHEN NEEDED AT DOORWAY SHOULD BE 3" TO FROM A THRESHOLD. THE SIDES OF CURB SHOULD BE ROUNDED.

   WALLS 3" MUST BE CONSTRUCTED OF WATERPROOF MATERIALS BE TIGHT, SOUND, SMOOTH AND READILY CLEANABLE.
3. CEILINGS :
   CEILING HEIGHT MUST BE NOT LESS THAN 8' FROM FINISHED FLOOR AT THE LOWEST POINT. ONLY SMOOTH, TIGHT, SOUND AND CLEAN ABLE MATERIALS ARE PERMITTED. ACOUSTIC TILE IS NOT ACCEPTABLE.
   CEILINGS MUST BE LIGHT COLOR.

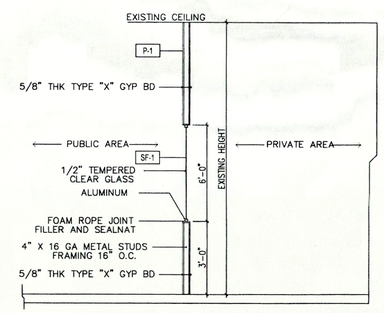


1 / A1 GLASS WALLS DETAIL
SCALE N.T.S.

## GENERAL NOTES

A. SEE EQUIPMENT LEGEND FOR KITCHEN, BAKERY, GELATO AND CHEESE AREA.
B. PROVIDE WATER RESISTANT GYP. BD. AT ALL WALLS NOTED WITH SYMBOL (B)
C. PROVIDE GYP. BD. 5/8" TYPE "X" AT ALL WALLS NOTED WITH SYMBOL (A)
D. PROVIDE WATER RESISTANT TYPE "X" GYP. BD. BEHIND ALL WALLS WITH STAINLESS STEEL FLASHING.
E. METAL STUDS TO BE BY CALIFORNIA EXPANDED METAL PRODUCTUS. L.A. RESEARCH REPORT NO. LARR 24923
F. SHOT PINS TO BE HILTI ; L.A. RESEARCH REPORT NO. 02582
G. SUSPENDED GYPSUM BOARD CEILING TO BE US GYPSUM; ICBO ER 1994

## BAKERY EQUIPMENT

| | |
|---|---|
| 1 | BAKERY OVEN |
| 2 | DOUGH PROOFER |
| 3 | DOUGH RAISER PROOFER |
| 4 | SINK 3 COMPARTMENTS |
| 5 | CARTS |
| 6 | CORNETTI MACHINE |
| 7 | TABLE |
| 8 | MANUAL DOUGH SHEETER |
| 9 | PLANTERY MIXER |
| 10 | DOUGH DIVIDER |
| 11 | DOUGH RIFFINATOR |
| 12 | SPIRAL MIXER |
| 13 | FORK MIXER |
| 14 | DISPLAY CABINET |

## KITCHEN EQUIPMENT

| | |
|---|---|
| 21 | PIZZA PREP TABLE |
| 22 | PIZZA PREP TABLE |
| 23 | PIZZA OVEN |
| 24 | CONVECTION OVEN |
| 25 | BURNER |
| 26 | HOT PLATE |
| 27 | PASTA COOK |
| 28 | PREP TABLE |
| 29 | HOOD TYPE DISHWASHER |
| 30 | HOOD |

## GELATO EQUIPMENT

| | |
|---|---|
| 31 | BATCH HEAT TREATMENT |
| 32 | BATCH ICE CREAM FREEZER |
| 33 | WHIPPED CREAM DISPENSER |

## CHEESE EQUIPMENT

| | |
|---|---|
| | PRINCIPAL DISCHARGES |
| | SECONDARY DISCHARGES |
| | FLOOR INCLINATION LINES |
| | WALLS TO REALIZE |
| 41 | MILK FORWARDING DRIVE PUMP TO REFRIGERATOR |
| 42 | CONSTANT LEVEL TANK |
| 43 | BAG FILTER |
| 44 | MILK REFRIGERATOR 1880 LT |
| 45 | MILK FORWARDING DRIVE PIMP TO PASTEURIZATOR |
| 46 | MILK PASTEURIZATOR 1500 LT/H |
| 47 | COAGULATION VAT 600 LT |
| 48 | COAGULATION VAT 400 LT |
| 49 | RICOTTA VAT 800 LT |
| 50 | DRAINAGE TABLE |
| 51 | WHEY DRIVEN PUMP |
| 52 | SEPARATOR WITH FEEDING BATH |
| 53 | HOT WATER PRODUCTION VAT 500 LT |
| 54 | CUTTING-STRETCHING-MOULDING COMPACT MACHINE |
| 55 | DRUM TRAY |
| 56 | MOZZARELLA COLLECTING TROLLEY |
| 57 | HARDENING BATH |
| 58 | SALTING BATH |
| 59 | WEIGHING PLATFORM |
| 60 | WORKING TABLE |
| 61 | PACKAGING MACHINE |
| 62 | EXHAUST WHEY TANK 5000 LT |
| 63 | VACUUM PACKAGING MACHINE |
| 64 | SEWAGE WATER MANHOLE |
| 65 | HAND SINK |
| 67 | 3-COMP. SINK |
| 68 | STEAM GENERATOR |
| 69 | ELECTRO-COMPRESSOR |

| REVISIONS | BY |
|---|---|
| - | |


JAZZARCH
GERARD JAZZAR
INTERIOR DESIGN / ARCHITECTURE
11257 TABOR ST.
LOS ANGELES, CA 90066
(310) 390-8175


EATALIAN CAFE
15500 S BROADWAY
GARDENA, CA 90248
FLOOR PLAN / FINISH FLOOR PLAN

# LOOR PLAN

SCALE : 1/8" = 1'-0"

## DRAWING LEGEND

- EXISTING EXTERIOR & INTEROR WALLS TO REMAIN
- NEW 2 X 4 STUD WALL
- NEW 2 X 6 STUD WALL
- EXISTING STEEL COLUMN D = 6"
- (E) = EXISTING WINDOWS & DOORS
- RENOVATION AREA
- GYP. BD. CEILING

(A) NEW METAL STUDS WALL WITH 5/8" TYPE "X" GYP. BD. FLOOR TO CEILING.
(B) NEW METAL STUDS WALL WITH 5/8" TYPE WATER RESISTANT GYP. BD. FLOOR TO CEILING.
(#) NOTE DESIGNATOR
(100) REFER TO SHEET A4 FOR DOOR SCHEDULE AND TYPES
(AX.X) SEE DETAIL ON SHEET AX.X
CEILING HEIGHT ABOVE FINISH FLOOR
[#] FINISH DESIGNATOR / SEE FINISH SCHEDULE

R2009-00690
RUP 2010 00097

| | |
|---|---|
| DRAWN | M.M. |
| CHECKED | M.M. |
| DATE | JUNE 09, 2009 |
| SCALE | 1/8" = 1'-0" |
| JOB NO. | JZ-Eatalian cafe-02 |
| SHEET | A.2 |

OF ——— SHEET