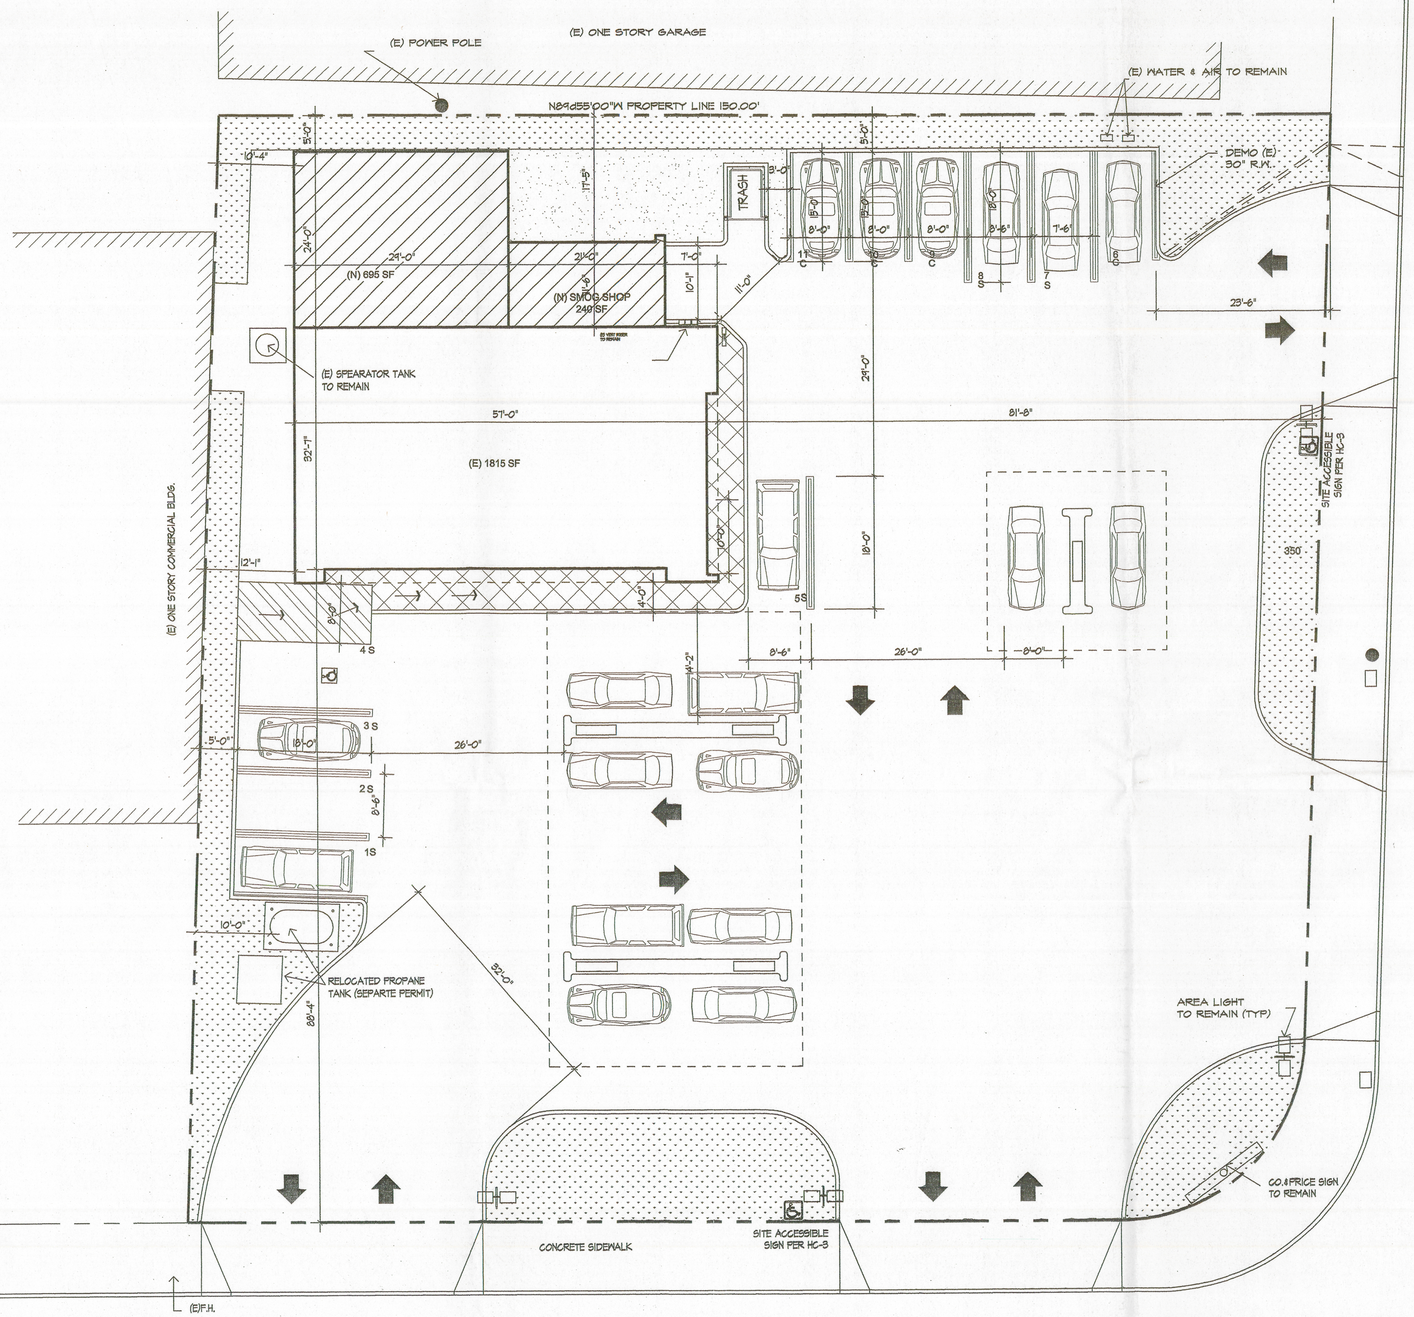

1 SITE PLAN
1"=10'-0"

REVISIONS

DATE	
	1
	2
	3

OWNER :

PROJECT:-
GAS STATION
ADDITION / REMODELING
14155 IMPERIAL HWY
LA MIRADA, CA 90638

LICENSED ARCHITECT
GEORGE C. BEHNAM
No. C 16997
RE. 08-30-2011
STATE OF CALIFORNIA
NOT VALID WITHOUT WET SIGNATURE

GEORGE BEHNAM
ARCHITECT
1150 E. ORANGETHORPE # 109
PLACENTIA, CA 92870
(714)572-2384 FAX(714)572-2385
E-mail : GBehnam@sbcglobal.net

THESE DRAWINGS AND ACCOMPANYING INSTRUMENTS OF SERVICE ARE THE EXCLUSIVE PROPERTY OF THE ARCHITECT, THEIR USE AND PUBLICATION SHALL BE RESTRICTED TO THE ORIGINAL SITE THEY WERE PREPARED FOR. ANY UNAUTHORIZED USE OR ALTERATIONS IS PROHIBITED EXCEPT BY WRITTEN PERMISSION FROM THE ARCHITECT.

PROJECT NO:	61-091001
CAD DWG FILE:	
DRAWN BY :	G.B
CHECKED BY:	G.B
SCALE:	NOTED
DATE :	02-03-2010

SHEET TITLE:

SITE PLAN

SHEET
A-1
7 OF 12

MAR 19 2010

E:\Shared Documents\Projects\2009\091001-Advit-Patel\A1\0-23-08.dwg, A-1, 3/18/2010 9:08:49 AM, George Behnam, HP DesignJet 750C+ (EAD)