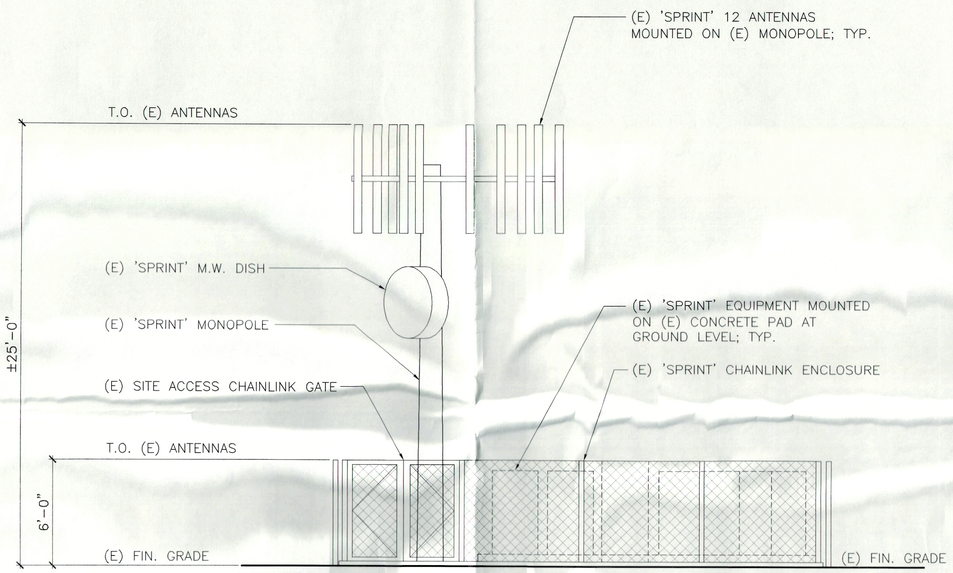

EAST ELEVATION

SCALE: 1/4"=1'-0" 0 2' 4'

1

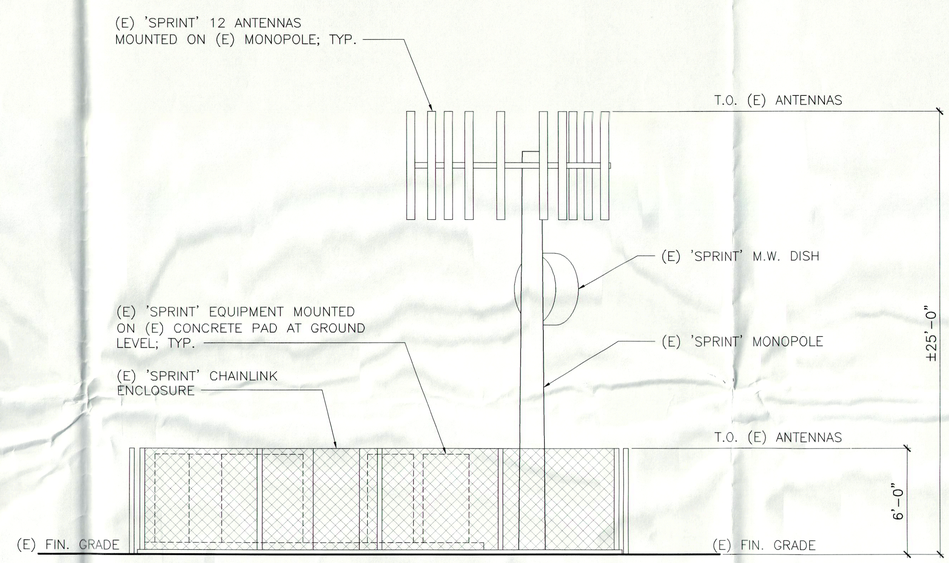

WEST ELEVATION

SCALE: 1/4"=1'-0" 0 2' 4'

2

DCI PACIFIC

ARCHITECTURE · ENGINEERING · CONSULTING
32 EXECUTIVE PARK, SUITE 110, IRVINE, CA 92614
PHONE: (949) 475-1000 FAX: (949) 475-1001

Sprint
Together with NEXTEL

310 COMMERCE, IRVINE, CA 92602
PHONE: (714) 368-3500 FAX: (714) 368-3501

PROJECT IDENTIFICATION:

ANGELES FOREST
LA03XC410

ANGELES FOREST
PALMDALE, CA 93550

CURRENT ISSUE DATE:

4/05/10

ISSUED FOR:

ZONING RENEWAL

APPROVALS:

APPROVED BY:	INITIALS:	DATE:
LANDLORD		
LEASING		
R.F.		
PLANNING		
C.M.		

DRAWN BY:	CHK:	APV:
HH	BOK	DKD

ISSUE STATUS:

△	DATE:	DESCRIPTION:	BY:
---	11/25/09	90% ZD'S RENEWAL	HH
---	4/01/10	100% ZD'S RENEWAL	HH
---	4/05/10	REVISED 100% ZD'S RENEWAL	HH

SHEET TITLE:

ELEVATIONS

SHEET NUMBER: **A2**

ISSUE LEVEL:

ANGELES FOREST
LA03XC410