IV&V ORLOV DESIGNERS LLC
TEL (818) 300-8124
FAX (818) 235-0069
4870 VAN NUYS BLVD.
SHERMAN OAKS, CA 91403

Scale 1/8" = 1'-0"

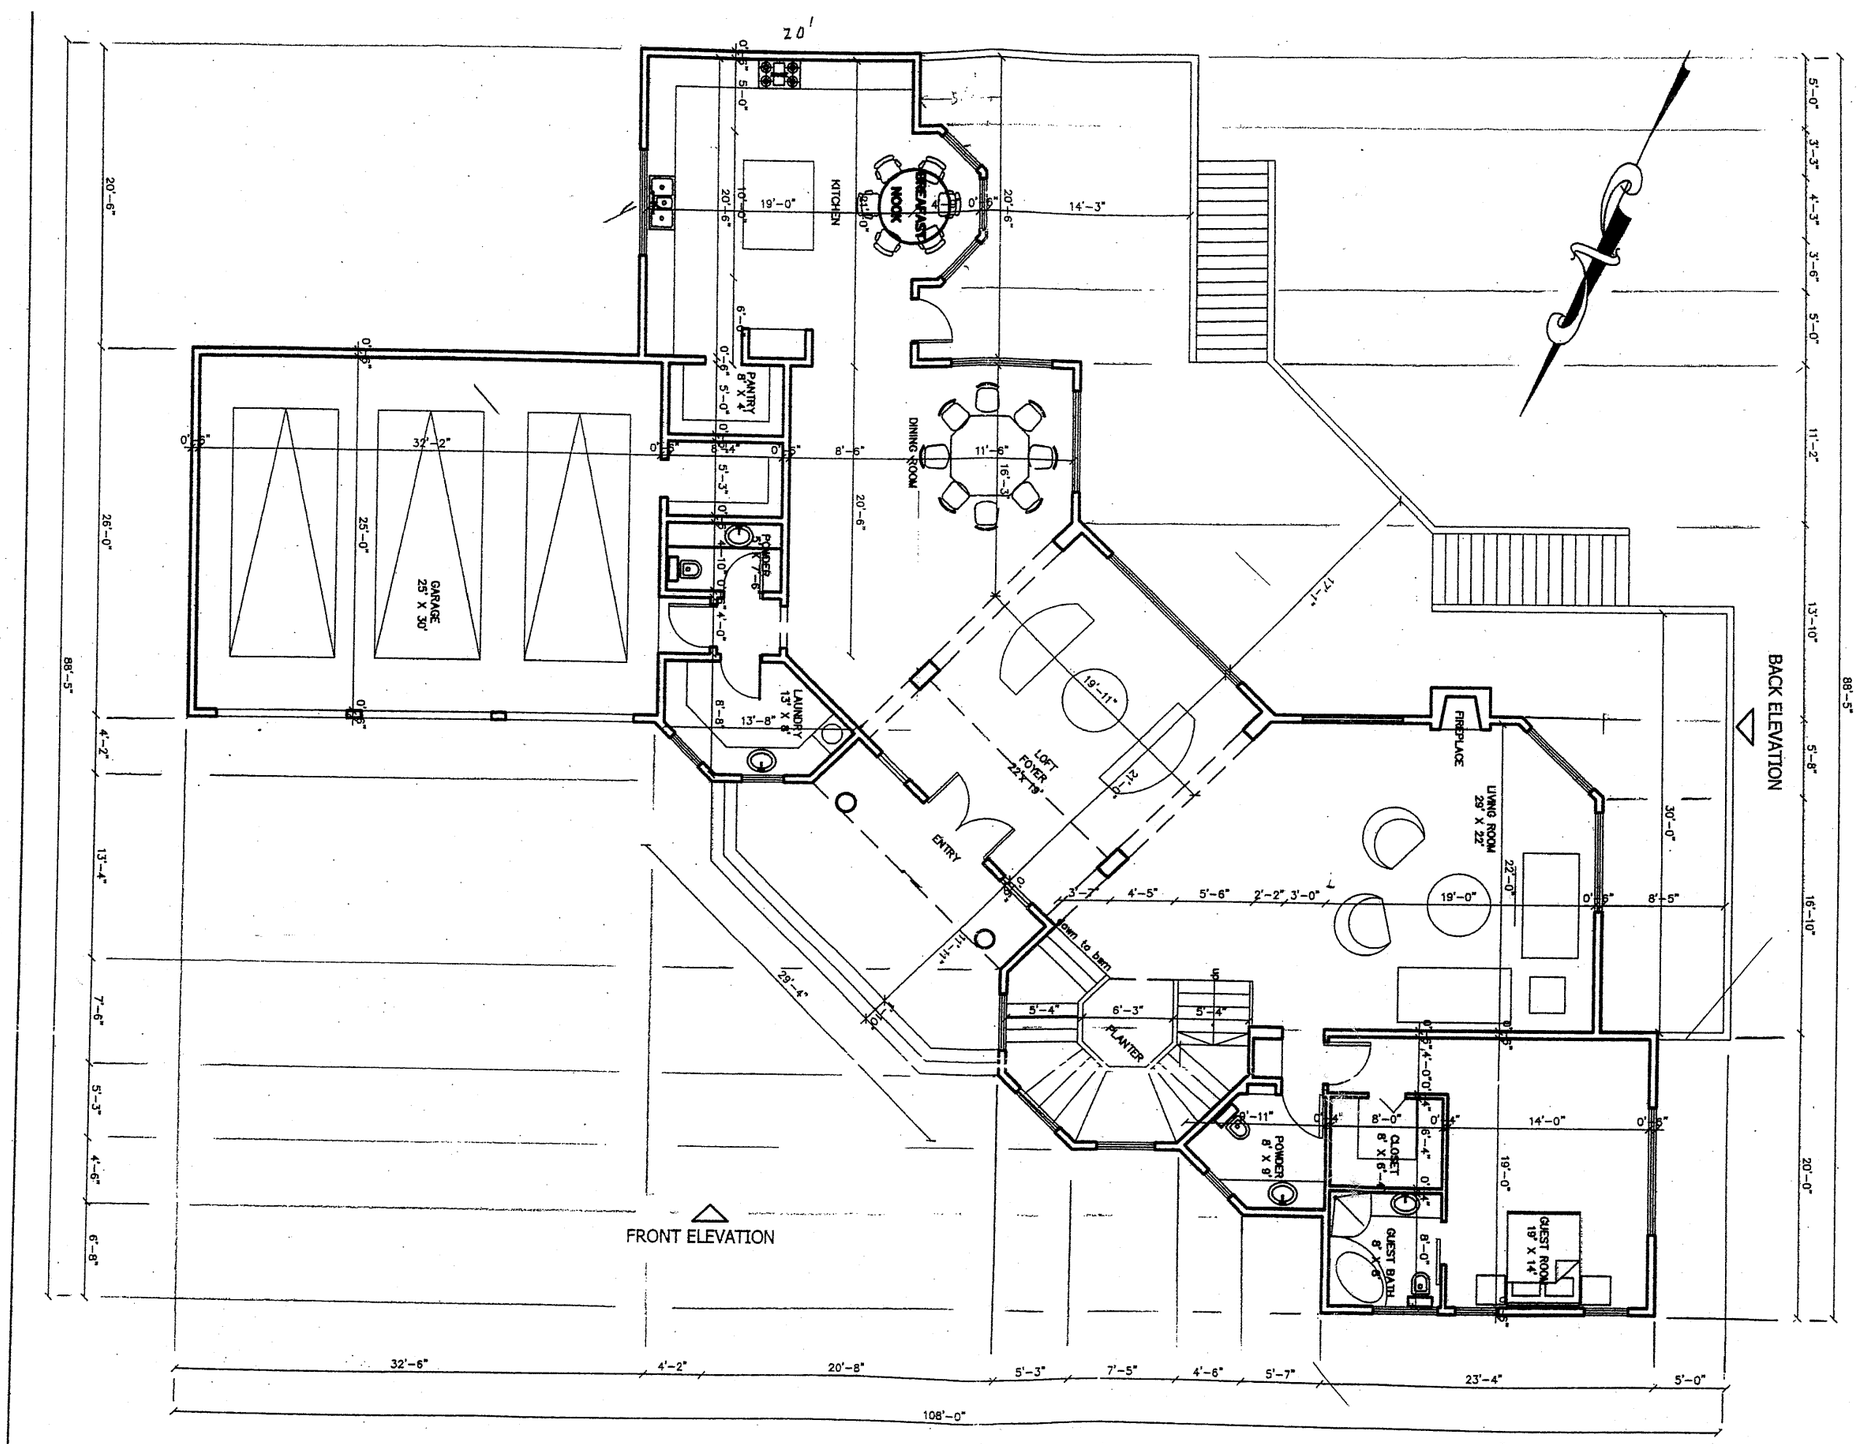

BACK ELEVATION

FRONT ELEVATION

FIRST FLOOR

AREA OF GARAGE = 845 ft²
AREA OF 1ST FLOOR = 3022 ft²

SCALE: 1" = 10.7'

GM

IV&V ORLOV DESIGNERS LLC
TEL (818) 356-6124
FAX (818) 230-3669
4670 VAN NUYS BLVD#3
SHERMAN OAKS,CA 91403

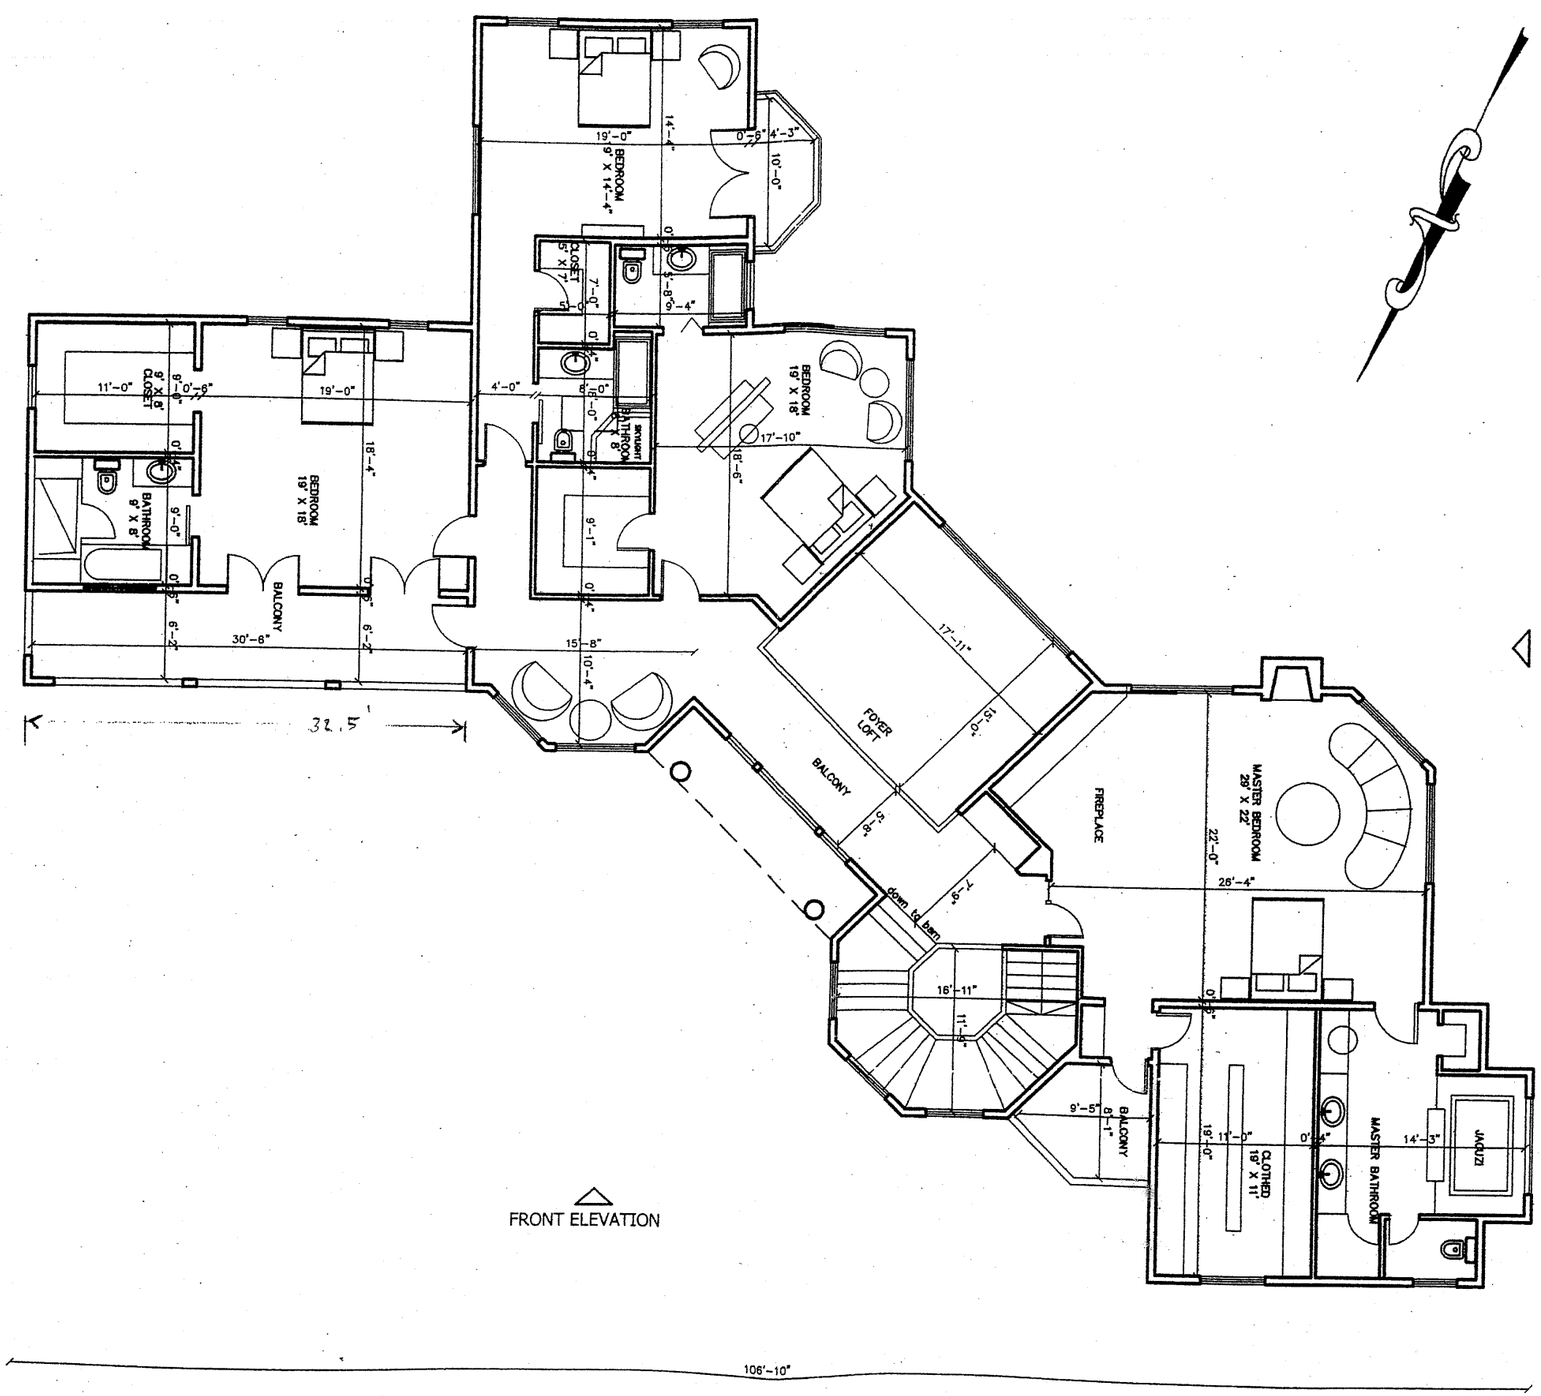

SECOND FLOOR

AREA OF 2nd Floor = 2782.0 ft²

IV&V ORLOV DESIGNERS LLC
TEL. (818) 355-9124
FAX (818) 235-5089
4070 VAN NUYS BLVD.
SHERMAN OAKS, CA 91403

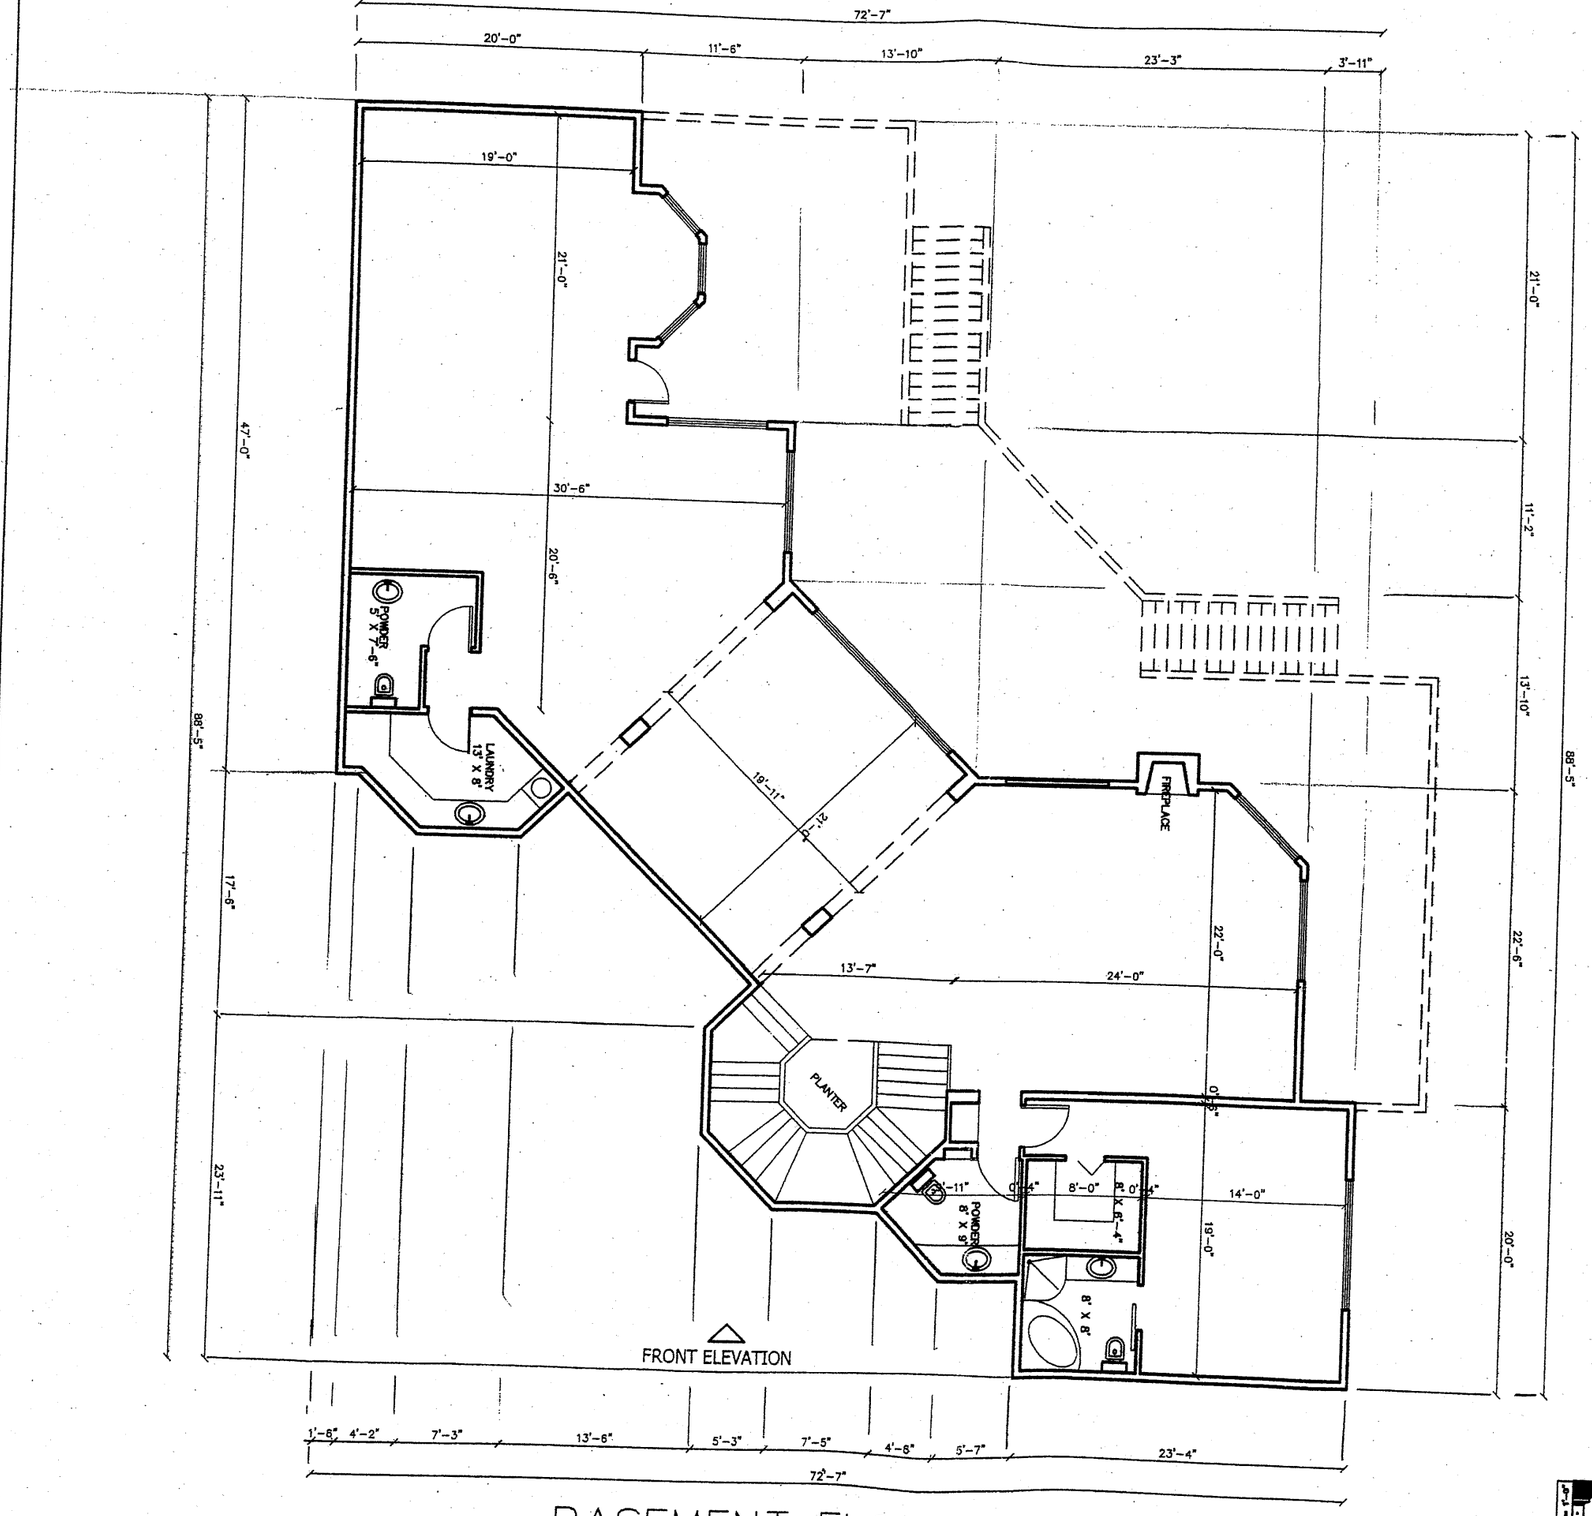

BASEMENT FLOOR

AREA OF BASEMENT = 2980 ft²

IV&V ORLOV DESIGNERS LLC
TEL (818) 205-8124
FAX (818) 226-0388
4570 VAN NUYS BLVD.
SHERMAN OAKS,CA 91403

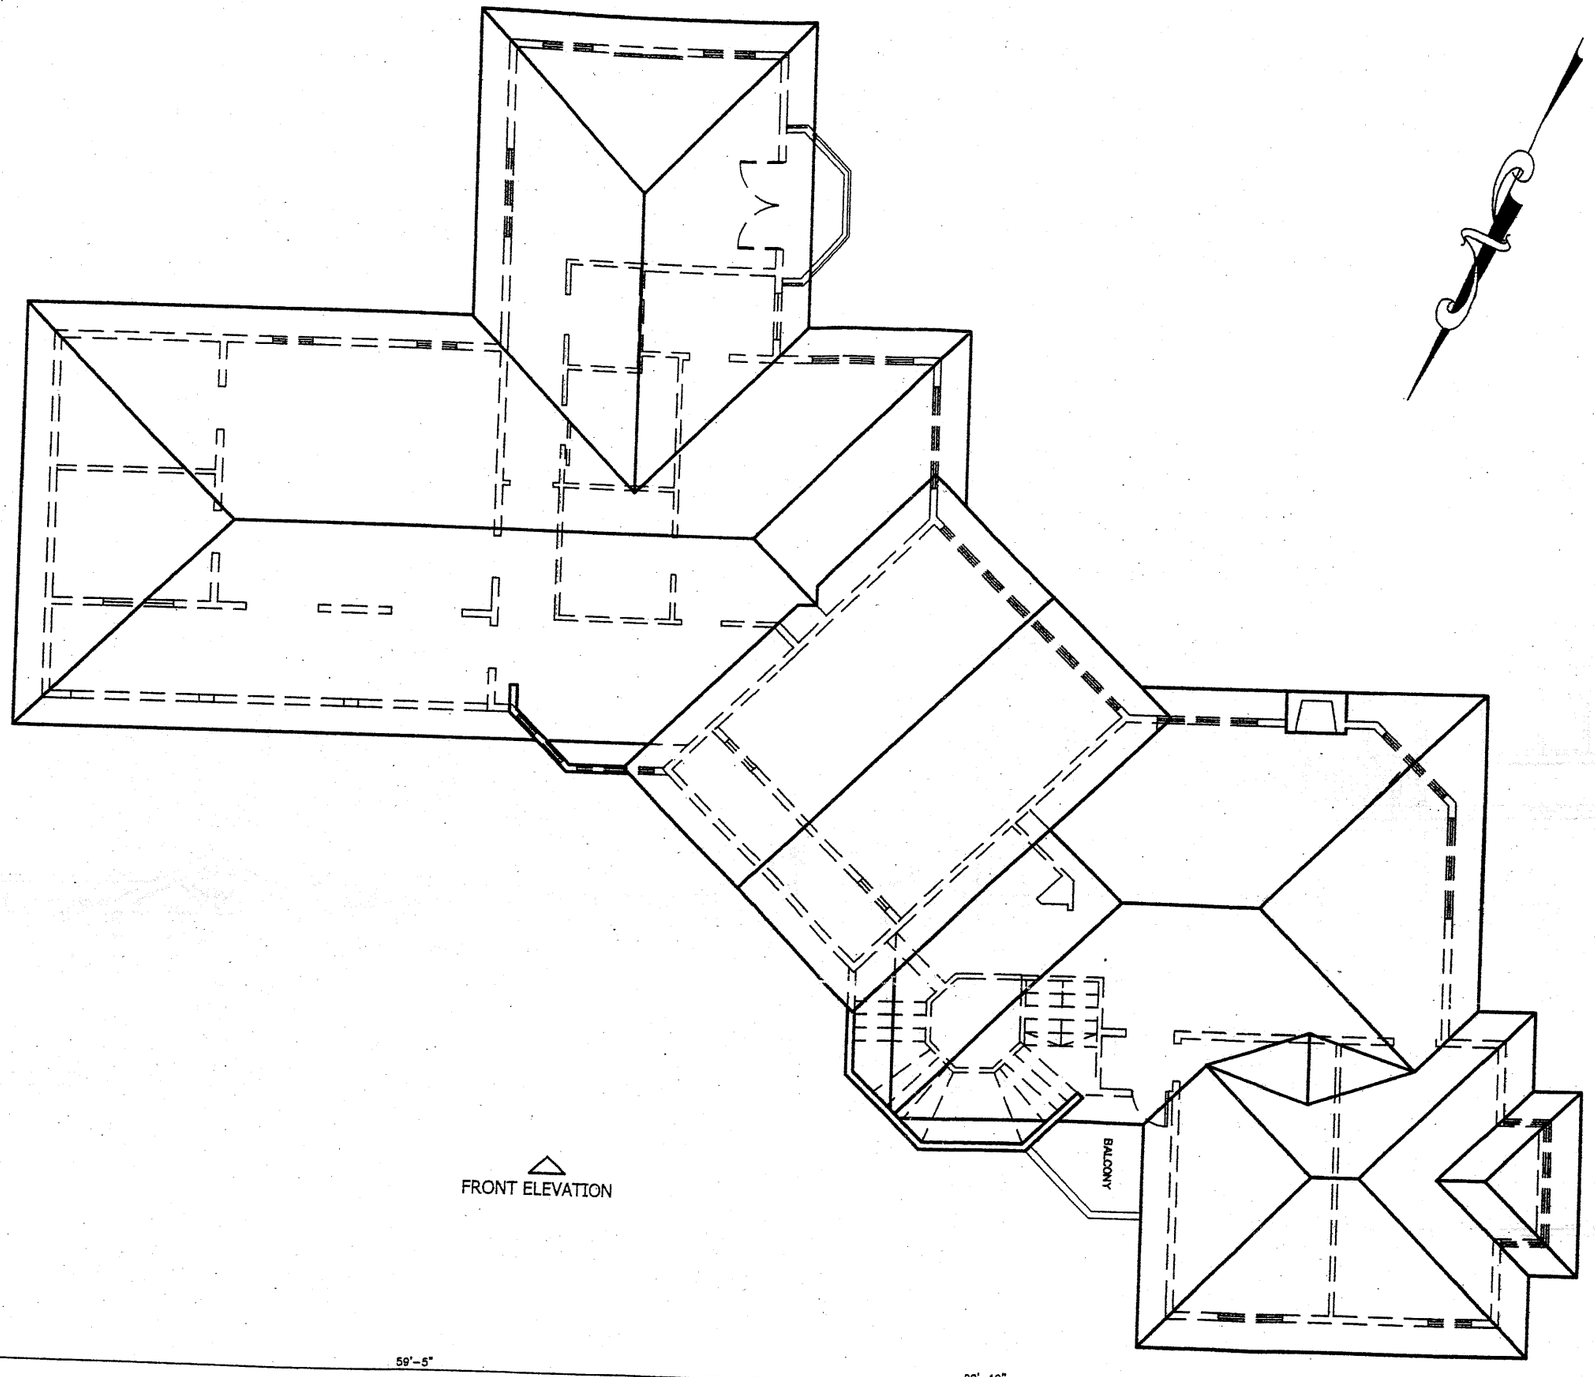

ROOF PLAN

IV&V ORLOV DESIGNERS LLC
TEL (818) 355-6124
FAX (818) 230-3599

COMPACTION PER SOIL REPORT – TYP.

GRADING, FOUNDATION, &
RETAINING WALLS, SEE
STRUCTURAL & GRADING PLANS.

Front Elevation – A

Scale 1/8" = 1'-0"

IV&V ORLOV DESIGNERS LLC
TEL (818) 355-8124
FAX (818) 235-5888
4570 VAN NUYS BL.#283
SHERMAN OAKS,CA 91403

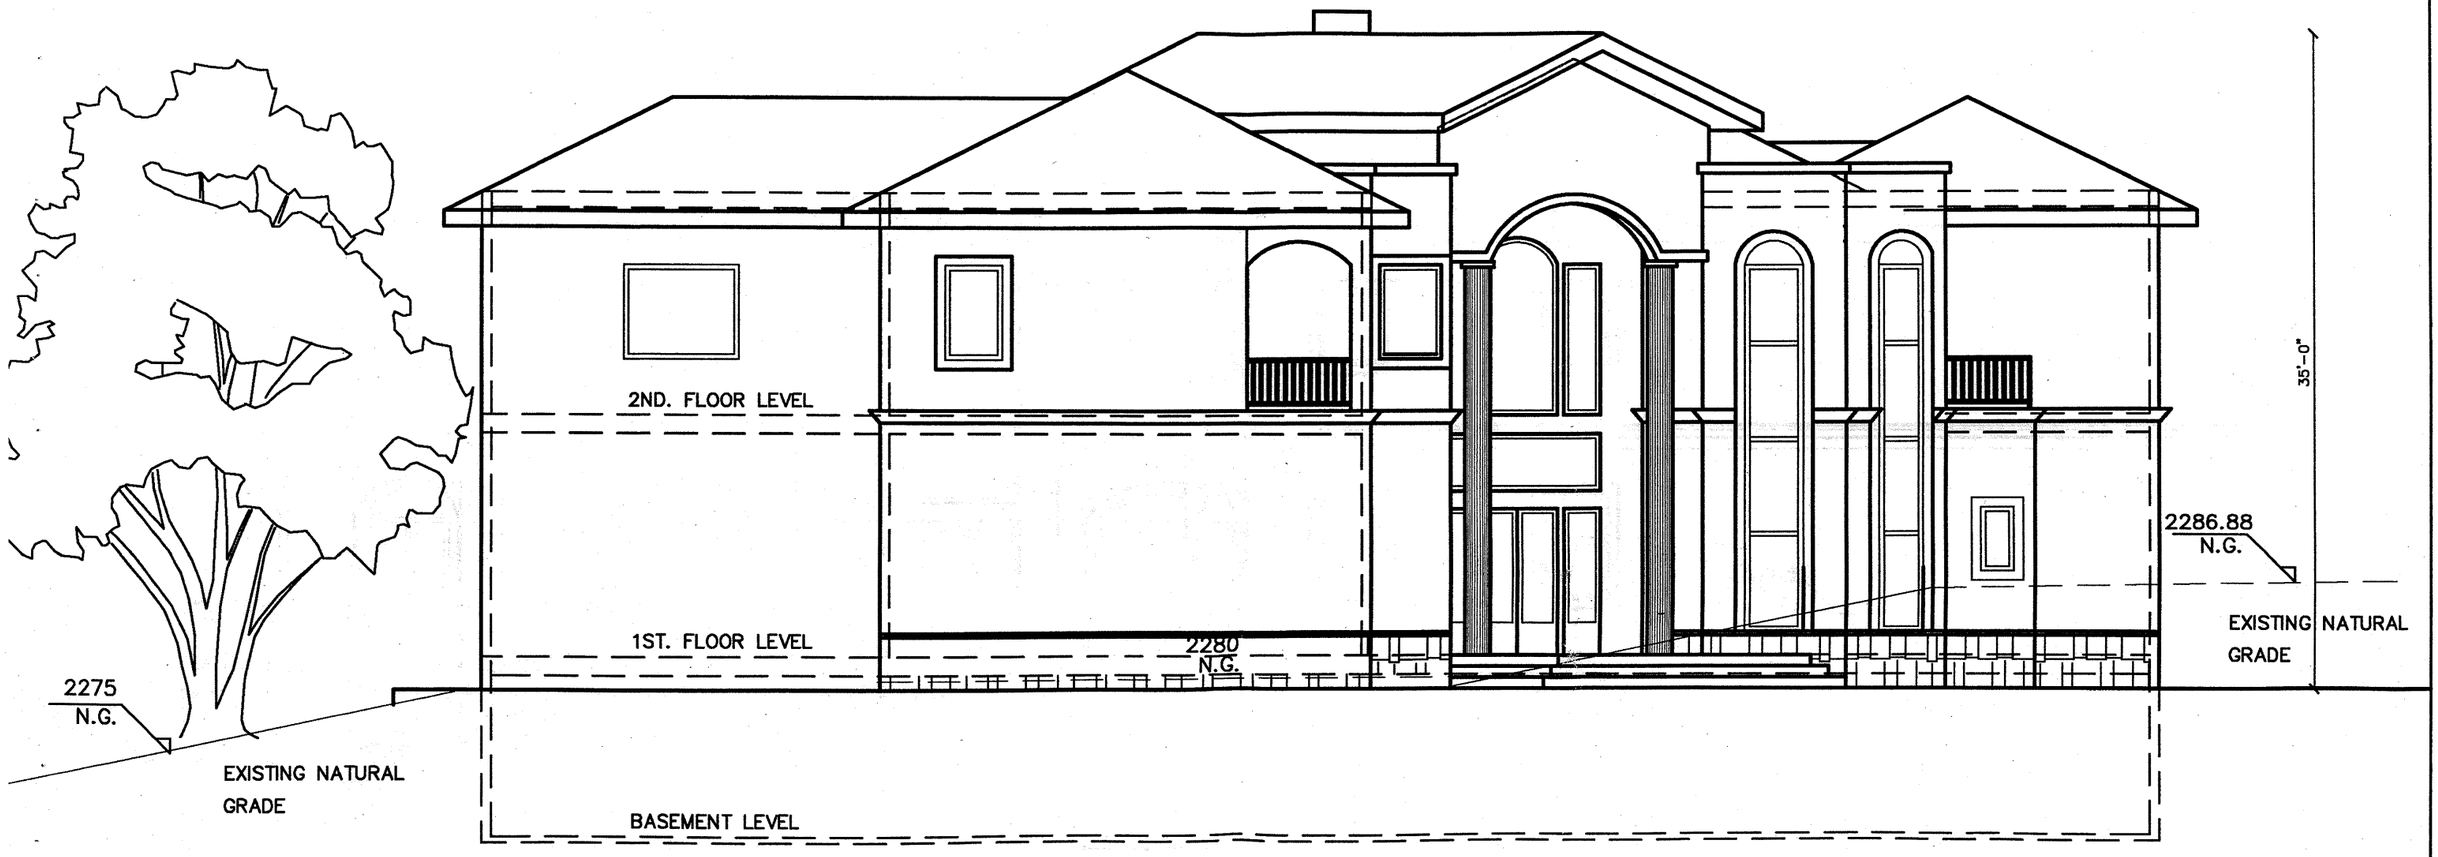

COMPACTION PER SOIL REPORT – TYP.

GRADING, FOUNDATION, & RETAINING WALLS, SEE STRUCTURAL & GRADING PLANS.

Side Elevation – B

Scale 1/8" = 1'-0"

IV&V ORLOV DESIGNERS LLC
TEL. (818) 355-8124
FAX (818) 235-5569
4570 VAN NUYS BL.#263
SHERMAN OAKS,CA 91403
www.ivdesigners.com

COMPACTION PER SOIL REPORT – TYP.

GRADING, FOUNDATION, &
RETAINING WALLS, SEE
STRUCTURAL & GRADING PLANS.

Side Elevation – C

IV&V ORLOV DESIGNERS LLC
TEL (818) 355-6124
FAX (818) 235-5589
4570 VAN NUYS BL.#263
SHERMAN OAKS,CA 91403
www.ivdesigners.com

Scale 1/8" = 1'-0"

COMPACTION PER SOIL REPORT – TYP.

GRADING, FOUNDATION, &
RETAINING WALLS, SEE
STRUCTURAL & GRADING PLANS.

Back Elevation – D

Scale 1/8" = 1'-0"
IV&V ORLOV DESIGNERS LLC
TEL (818) 355-0124
FAX (818) 235-5569
4570 VAN NUYS BL.#263
SHERMAN OAKS,CA 91403
www.ivdesigners.com