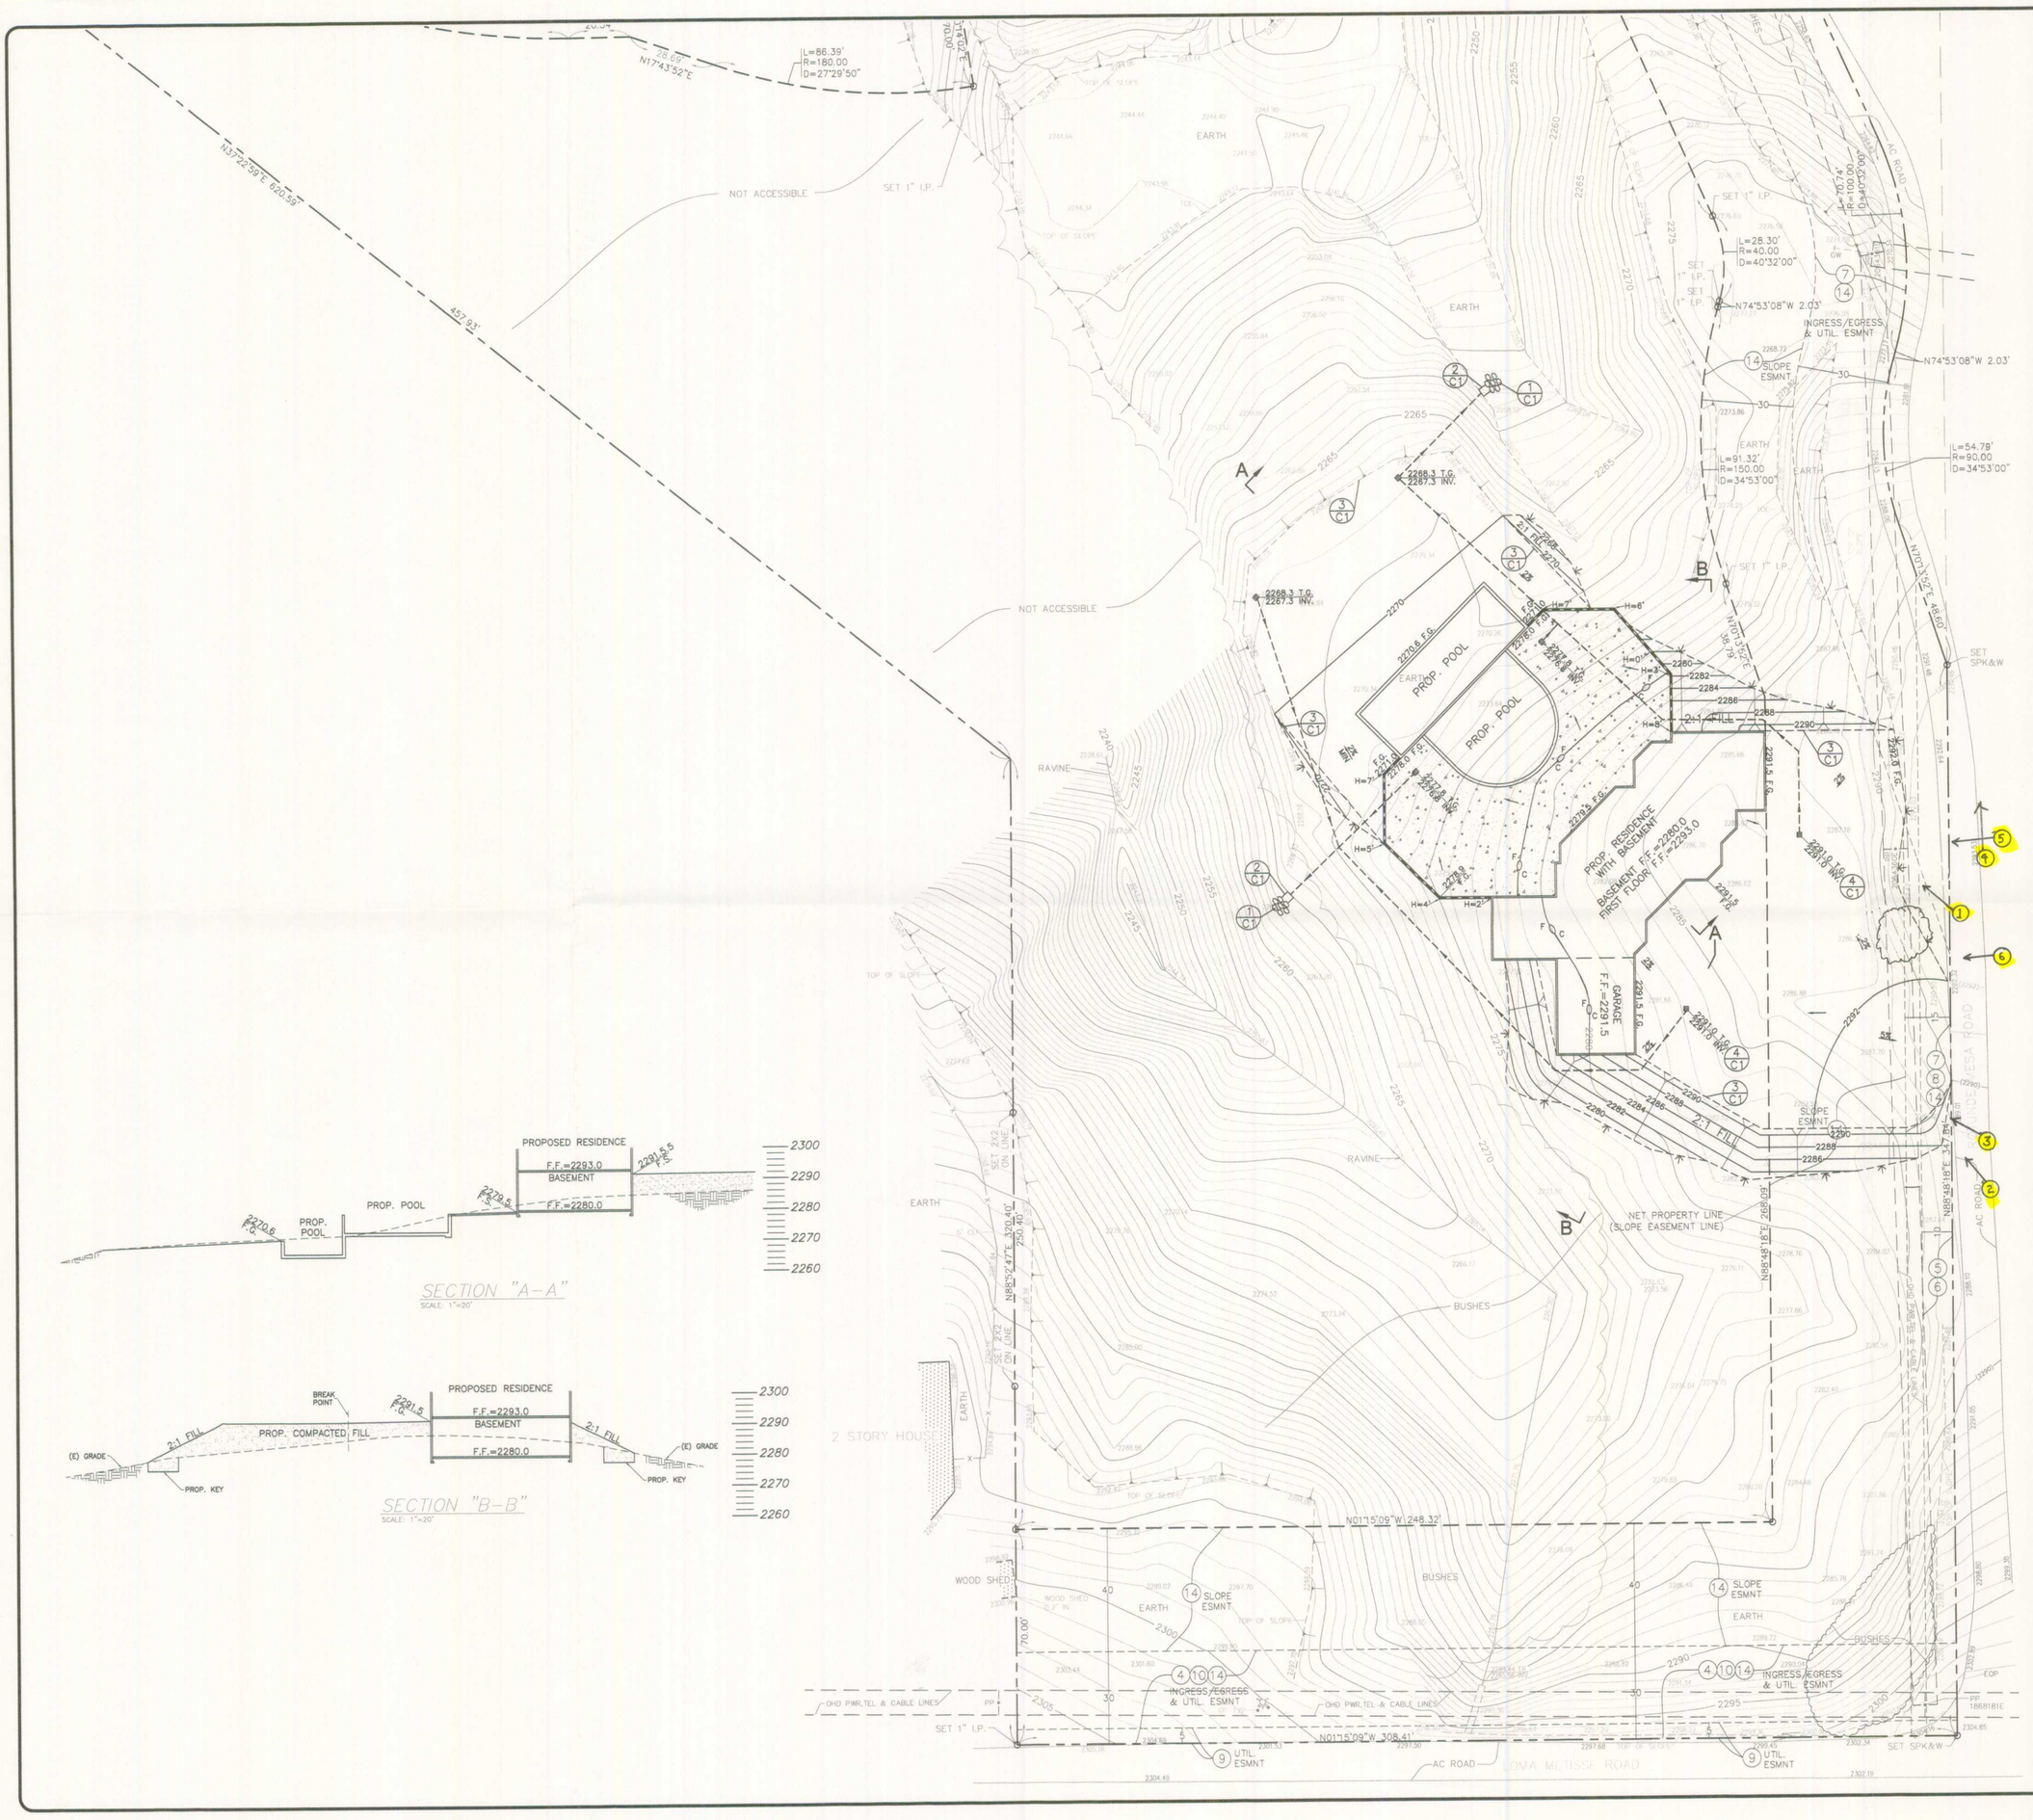

SECTION "A–A"
SCALE: 1"=20'

SECTION "B–B"
SCALE: 1"=20'

Plan Showing Where Photos Were Taken.

LEGEND:

F.S.	FINISHED SURFACE ELEVATION
F.G.	FINISHED GROUND
F.L.	FLOW LINE ELEVATION
F.F.	FINISH FLOOR
T.C.	TOP OF CURB
H.P.	HIGH POINT
L.P.	LOW POINT
G.B.	GRADE BREAK
T.G.	TOP OF GRATE ELEVATION
INV.	INVERT ELEVATION
H	HEIGHT OF RETAINING WALL (FREEBORD NOT INCLUDED)
1000.0	PROPOSED ELEVATION
(1000)	EXISTING ELEVATION
	PROPERTY LINE
T.W.	TOP OF WALL
	CUT & FILL TRANSITION
	DAYLIGHT LINE
1000	PROPOSED CONTOUR LINE
1000	EXISTING CONTOUR LINE
	PROPOSED BUILDING
	DIRECTION OF FLOW
	PVC DRAIN PIPE @1% MIN.
	12"x12" PVC CATCH BASIN
	PROPOSED RETAINING WALL BY OTHERS
	PROPOSED CONCRETE PAVEMENT
DS o	DOWN SPOUT

REVISIONS	BY

GRADING & DRAINAGE PLAN

ADDRESS: ROTUNDE MESA RD., MALIBU, CA 90265

OWNER: Hadad Home
R2010-01574/RPP2010-01176
Rotunde Mesa Rd.
ERB: January 24, 2011

15335 MORRISON ST.
SUITE 305
SHERMAN OAKS, CA 91403
(818) 784-8110
(818) 784-8116 FAX

PEG
PROJECT ENGINEERING GROUP
Civil and Structural Engineering

DRAWN	E.K.
CHECKED	V.G.
DATE	09/01/09
SCALE	1"=20'
JOB NO.	09-08-854
SHEET	C2
OF	2 SHEETS