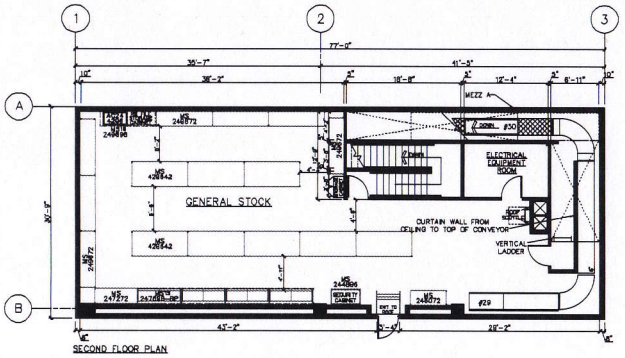

SECOND FLOOR PLAN

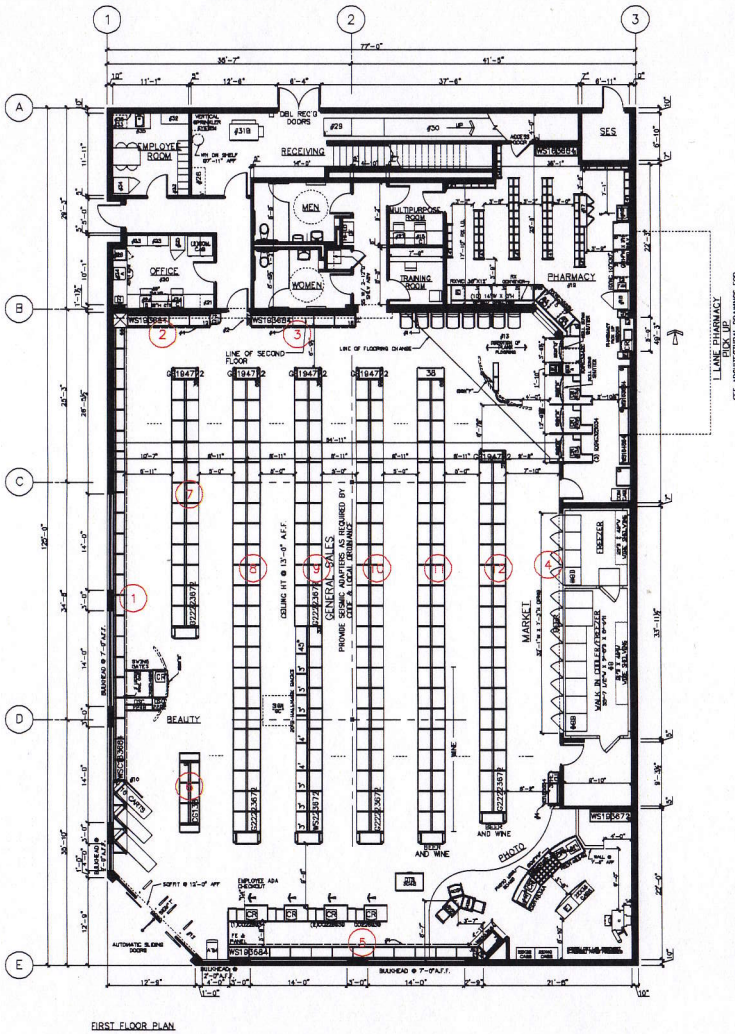

FIRST FLOOR PLAN

Cabinet #	Length (L)	Total # Of Shelves	# Of Shelves Devoted To Alcoholic Beverages	Total Linear In. Of Shelves	Total Linear In. Of Shelves Devoted To Alcoholic Beverages	% Of Shelf Space Devoted To Alcoholic Beverages
1	792	1	0	792	0	
2	181	5	0	905	0	
3	180	5	0	900	0	
4	368	4	4	1472	492	
5	488	6	0	2808	0	
6	346	3	0	1038	0	
7	998	6	0	5988	0	
8	1718	6	0	10308	0	
9	1718	6	0	10308	0	
10	1718	6	0	10308	0	
11	1718	5	5	8590	1775	
12	1358	5	5	6790	335	
Total	11563	58	14	60207	2602	4.3%

TOTAL BY LINEAL FOOTAGE	886 LN. FT.
FRONT WALL SHELVING	30 LN. FT.
BEAUTY WALL SHELVING	66 LN. FT.
REMAINING WALL SHELVING (BACK & SIDE WALL, RX SEATING)	30 LN. FT.
GONDOLAS	672 LN. FT.
FRONT GONDOLAS	N/A
HALLMARK SHELVING	30 LN. FT.
BEAUTY GONDOLAS	18 LN. FT.
COOLERS	20 LN. FT.
FREEZERS	11 LN. FT.

* A.D.A DOOR CLEARANCES

*ACCESSIBLE REQUIREMENTS MAY VARY WITH LOCAL JURISDICTIONS & APPROACH TO DOOR SWING

EXECUTIVE APPROVAL		DATE
SENIOR VICE PRESIDENT FACILITIES & DEVELOPMENT		
SENIOR VICE PRESIDENT STORE OPERATIONS		
VICE PRESIDENT STORE OPERATIONS	W.HOSE	7/19/07
REVIEWED BY:	E.BAUERS	D.BALLENT ARENDS

FIXTURE LEGEND

G GONDOLA (SA, SIDE) 10'0" D. 36" W. 66" H.

GE GONDOLA END 18" D. 30" W. 66" H.

WS WALL SHLVG 18" D. 36" W. 84" H.

ALL OTHER FIXTURES ARE TYPICALLY CALLED OUT DEPTH BY WIDTH. EXAMPLE:

DT DISPLAY TABLE 30" D. 48" W.

*DOES NOT INCLUDE STANDARDS, WOOD GROUNDS OR FINISHED END PANELS

INTERIOR HANGING SIGNS

GENERAL SALES AREA:
ALL SIGNS @ 9'-9" TO BOTTOM OF SIGN UNLESS OTHERWISE NOTED.
AISLE MARKERS @ 9'-9" TO BOTTOM OF SIGN.

SIGN "B" BEAUTY SIGN (9'-9" TO BOTTOM OF SIGN)
SIGN "L" LIQUOR / THANK YOU
SIGN "PH" PHOTO SIGN (9'-9" TO BOTTOM OF SIGN)
SIGN "T" STORE HOURS SIGN
SIGN "GC" GREETING CARD SIGN
SIGN "D" DOWNTOWN CHECKOUT LANE #
SIGN "CA" CALIFORNIA ACCESSIBILITY SIGN (9'-0" TO BOTTOM OF SIGN)
SIGN "ADA" SYMBOL OF ACCESSIBILITY

PHARMACY DEPARTMENT:
REFER TO FIXTURE PLAN FOR REQUIRED SIGNS
SIGN "J" PICK UP SIGN
SIGN "K" DROP OFF SIGN
SIGN "M" DROP OFF / PICK UP SIGN
SIGN "P" PHARMACY SIGN (9'-9" TO BOTTOM OF SIGN)
SIGN "Q" CONSULTATION WINDOW
SIGN "TA" T.A. S.
ATTACH SIGNS TO UNDERSIDE OF CASED OPENINGS.
REFER TO FIXTURE PLAN FOR SIGN LOCATION
PROVIDE (2) HOLLOW WALL ANCHORS PER SIGN.
SCREW THREADED EYEBOLT INTO ANCHOR. HANG SIGNS FROM EYEBOLTS WITH "S" HOOKS.

GENERAL NOTES

GENERAL SALES AREA:
1. PLEASE PROVIDE PROPER A.D.A. CLEARANCES ON BOTH SIDES OF ALL DOORS
2. MIRROR ON REAR WALL
3. BEAUTY CORNICE
4. SALES AREA CORNICE (FIXTURE MOUNTED)
5. PHOTO CORNICE (FIXTURE MTD UNLESS NOTED)
6. CARPET TILES & D-SIGN LINKS FURNISHED AND INSTALLED BY WALGREENS (WHEN SHOWN)
7. MASTER-BILT REACH-IN REFRIGERATION:
MODEL TEM- ENDLESS REACH-IN REFRIGERATORS AND MODEL TEL- ENDLESS REACH-IN FREEZERS (PROVIDE 2" AT EACH END. FOR END PANELS AND ADD FLOOR DRAIN)
A. __ TEM-3-24-74 /(W) X 37 /(D) X 80"H
B. __ TEL-3-36-74 /(W) X 37 /(D) X 80"H
SMB/BILLO SERIES - SELF CONTAINED REFRIGERATORS AND FREEZERS
C. __ BM3-74- 78"W X 36 /(D) X 79"H
D. __ BL3-74-78"W X 36 /(D) X 79"H
SMB SERIES - SELF CONTAINED SLIDING DOOR REFRIGERATORS
E. __ SMB-SBD-70"W X 32 /(D) X 79 /(H)
BACK-UP REFRIGERATORS AND FREEZERS
F. __ TAC-48HD- 52"W X 36 /(D) X 80 /(H)
G. __ TAF-48HD- 52"W X 36 /(D) X 80 /(H)
8. MASTER-BILT WALK-IN COOLER: PROVIDE
8 #1000R COOLMASTER DOORS 30"W X 76"H EACH AND
4 #1000R FREEZERMASTER DOORS 30"W X 76"H EACH BY ANTHONY
A. 2 DOOR(S) FOR EACH DOOR PROVIDE 4SI NYLA TRACK SHELVING SYSTEM
B. 6 DOOR(S) FOR EACH DOOR PROVIDE 3SI"D S-D-F NYLA LITE SHELVING SYSTEM
C. __ DOOR(S) __"D ROLLER CONVEYOR AT FLOOR LEVEL
D. 2 DOOR(S) FOR EACH DOOR PROVIDE 2SI"D ANTHONY SHELVES
E. __ DOOR(S) FOR EACH DOOR PROVIDE (2)27"D ANTHONY SHELVES AND (4) 30"D MERCHANDISER SHELVES
F. __ DOOR(S) __"D DOUBLE DECK ROLLER CONVEYOR
9. ICE CHEST BY VENDOR
10. CART RAILS W/ DISPLAY SHELF & SLAT WALL ABOVE
11. PROVIDE 4SI"H BLACK VINYL BASE AT ALL CHECKOUTS
12. ELECTRONIC ARTICLE SURVEILLANCE SYSTEM
PHARMACY DEPARTMENT:
13. PATIENT SEATING AREA: (8) SEATS
14. PROVIDE ELECTRIC FOR FUTURE ROBOTICS
15. COMPUTER TERMINAL
15A: INTERCOM PLUS TERMINAL
15C: TRAINING TERMINAL (IN TRAINING ROOM)
16. RX SINK AND CABINET
17. CRX CABINET
18. RX REFRIGERATOR
19. PROVIDE A CARPETED FLOOR WITH A RUBBER RUNNER. RX UNDERCOUNTER INSERTS:
#1 - RX 3 DRAWER VIAL INSERT
#2 - RX 3 DRAWER FILE INSERT
#3 - RX OPEN INSERT
#4 - RX CONSULTATION COUNTER UNIT
#5 - RX PRINTER INSERT
#6 - RX 5 DRAWER FILE INSERT
#7 - RX OPEN INSERT WITH CPU SHELF(36"H)
#7A - RX OPEN INSERT WITH CPU SHELF(34"H)
#8 - RX OPEN CABINET(36"H CNTR)
#9 - RX 10 DRAWER FILE CABINET
OFFICE:
20. PROVIDE TILED FLOOR & VINYL WALLCOVERING
21. UNDER COUNTER SHELF UNIT
22. PRINTER
23. LATERAL FILE
24. OFFICE COMPUTERS
24A: P.O.S. TERMINAL
24B: ASHRO TERMINAL
24C: OFFICE P.C.
25. TALL LOCKER
26. SAFE
27. TV & VCR (IN TRAINING ROOM)
STOCKROOM:
28. NEST-A-FLEX CONVEYOR
29. GRAVITY CONVEYOR
30. POWER ROLLER CONVEYOR
31. SEE ARCHITECTURAL DRAWINGS FOR EXACT LOCATION & POSITIONING OF COMPACTORS
31A: TRASH COMPACTOR
31B: BALER
31C: CARDBOARD COMPACTOR
EMPLOYEE ROOM:
32. EMPLOYEE LOCKERS: (1) 48"W COAT LOCKER W/ PERFORATED DOORS, (6) 6 TIER BOX LOCKERS & (2) 48-A LOCKERS W/ SAFETY VIEW DOORS
33. 5'-9"W X 2'-0"D EMPLOYEE COUNTER W/ (1) CABINET
34. EMPLOYEE ROOM REFRIGERATOR (PROVIDE 6 3/2" CLEARANCE WHEN NEXT TO COUNTER)
35. EMPLOYEE ROOM SINK (IN COUNTER)
36. (NOT USED)
MISCELLANEOUS:
37. "P" ELECTRICAL OUTLET FOR FUTURE USE
38. VENDOR RACKS: REMOVE BASE DECK & SHOES; END PANEL TO REMAIN)
39. PROVIDE OPENING FOR ONE-WAY GLASS (SEE INTERIOR ELEVATION FOR LOCATION)
40. NEWSPAPER RACK BY VENDOR
41. PICTURE CARE PLUS TERMINAL

Walgreens
FACILITIES PLANNING, DESIGN, & ENGINEERING
106 WILMOT ROAD
DEERFIELD, IL 60015-5105

PROJECT DATA

TYPE		GENERAL SALES	■	MARKET	
NEW LOCATION	■	PHARMACY	■	SECURITY	□
NEW LOCATION/ EXISTING BLDG	□	1 HOUR PHOTO	■	24 HOUR STORE	□
REMODEL	□	LIQUOR	□	OTHER	□

SQUARE FOOT AREA SUMMARY

DEPARTMENT		SALES	STOCK	SERVICE	TOTAL EXIST'G	TOTAL NEW
GEN SALES	NEW	5619	715	1066		7400
	EXIST'G					
MARKET	NEW	900				900
	EXIST'G					
RX	NEW	832				832
	EXIST'G					
RX WAIT'G	NEW	78				78
	EXIST'G					
1 HOUR PHOTO	NEW	435				435
	EXIST'G					
LIQUOR	NEW					
	EXIST'G					
BSMT	NEW					
	EXIST'G					
2ND FLOOR	NEW		1990	378		2368
	EXIST'G					
TOTAL NEW		7864	2705	1444		12,013
TOTAL EXST'G						

TOTAL AREA: FIRST FLOOR 9645 SQ.FT.
TOTAL AREA: OTHER LEVELS 2368 SQ.FT.
GROSS AREA INCLUDING ALL DEPARTMENTS & ALL LEVELS: 12,013 SQ.FT.
RX SHELVING LINEAL FEET: 105 LN.FT.

NO.	DATE	BY	DESCRIPTION	CONST

REVISIONS

CERTIFICATION AND SEAL

I HEREBY CERTIFY THAT THIS PLAN AND SPECIFICATION WAS PREPARED BY ME OR UNDER MY DIRECT SUPERVISION AND THAT I AM A DULY REGISTERED ARCHITECT OR ENGINEER UNDER THE LAWS OF THE STATE OF CALIFORNIA AS SIGNIFIED BY MY HAND AND SEAL.

STORE NUMBER 09845

PROJECT NAME
WALGREENS STORE
(SEC) FULLERTON & COLIMA
ROWLAND HEIGHTS, CALIFORNIA
RELOCATION: 18008 COLIMA RD.

DRAWING TITLE
FIXTURE FLOOR PLAN

CADD PLOT: 09845-01-15-02FEB10
VOID PLOT: 09845-01-15-09OCT09
SUPERSEDES PLAN DATED: 3/22/05
SCALE: 1/8"=1'-0"
DRAWN BY: V.GYLAND NOWAK
DATE: 05/07/07
REVIEWED BY:
DRAWING NO. SHELF
OF DWGS.

D:\ 8/8/2011 3:34 PM D:\CAD\DATA_ARCHITECT\RECKER AND WINE\CALIFORNIA BEER AND WINE\09845-01-15-02JAN11.DWG