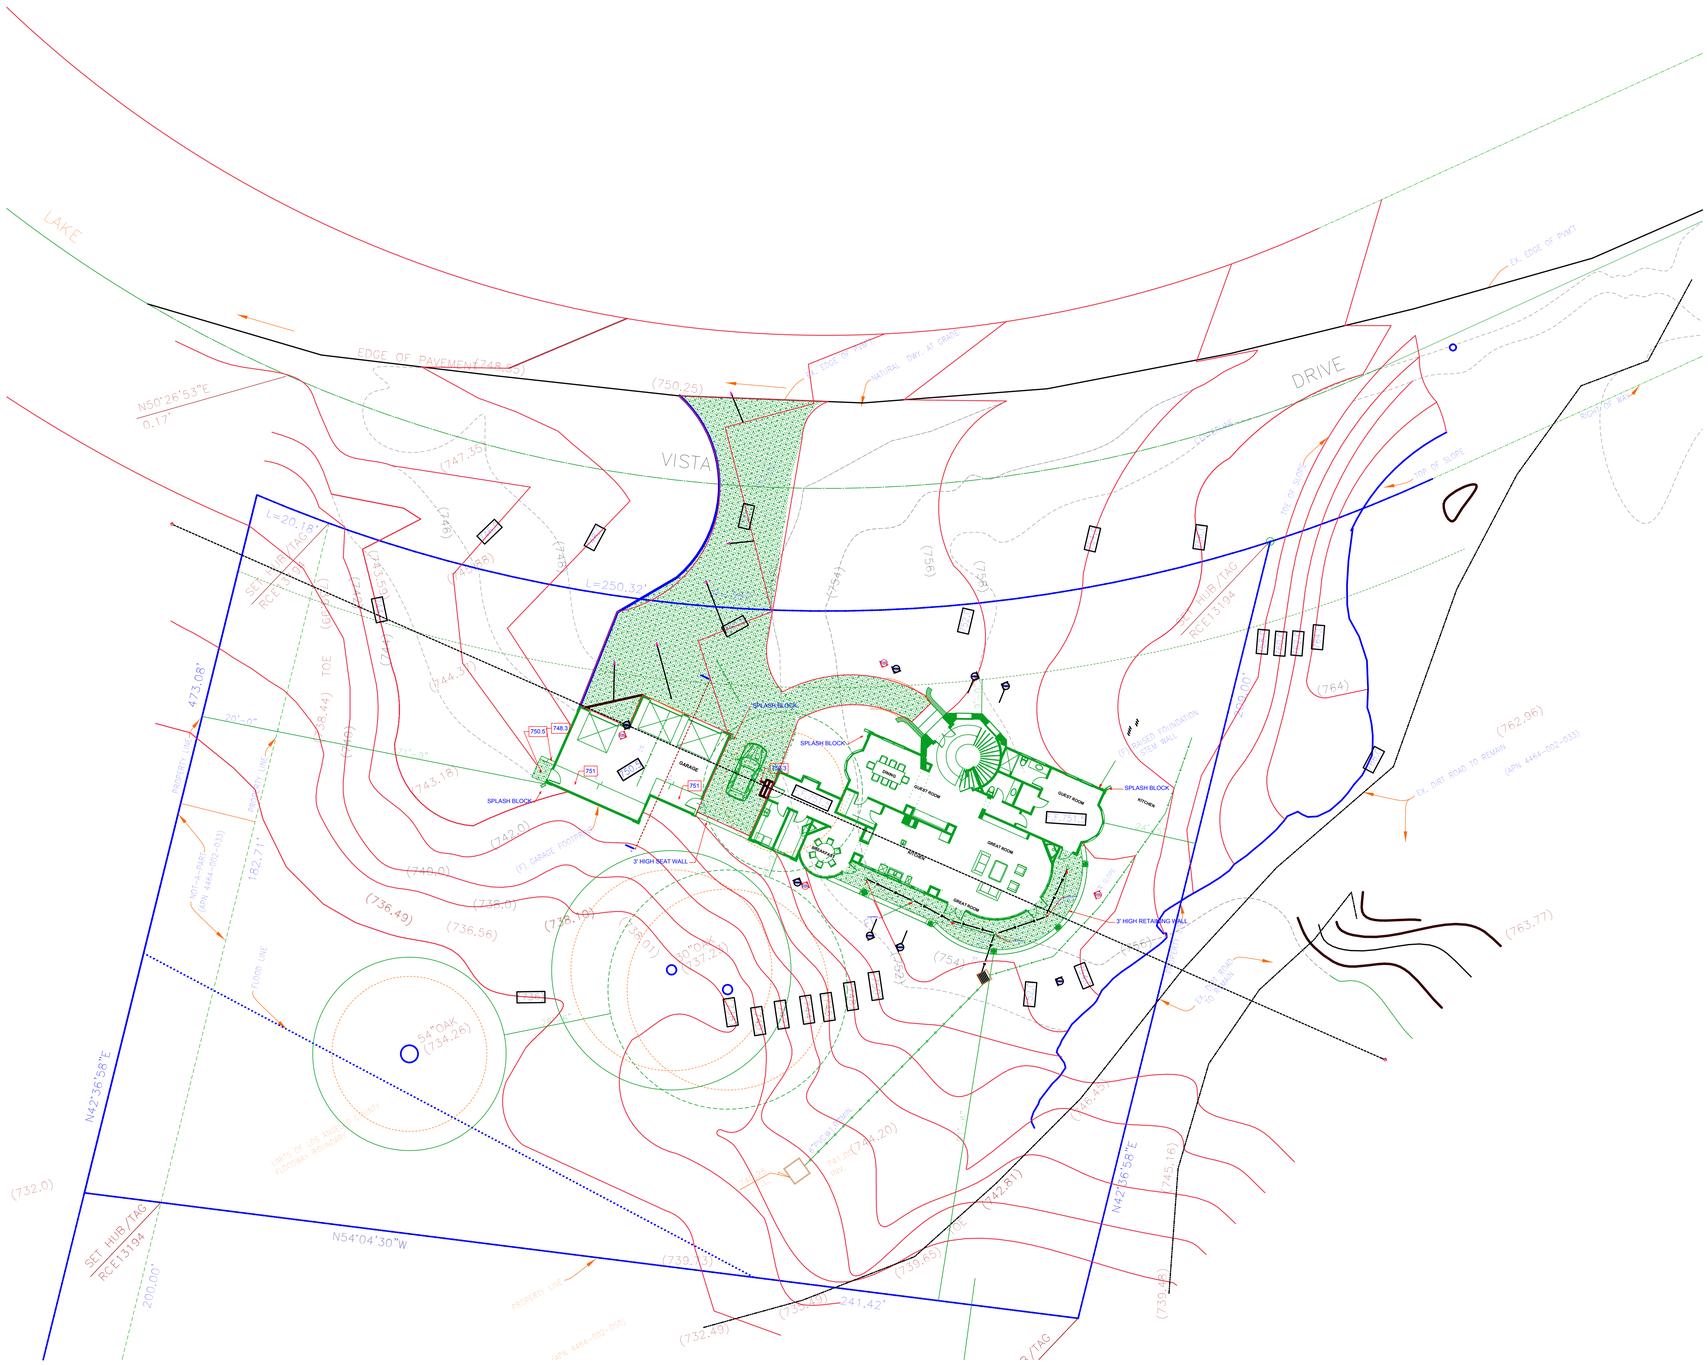

1 SITE PLAN 1/16" = 1'-0"

REVISION DATE

ROGER EBRAHIMI RESIDENCE

29470 LAKE VISTA DRIVE

LAKE MALIBU CA 91301

AARONS ARCHITECTS

28310 Roadside Drive Suite # 230
Agoura Hills, CA. 91301
Voice: (818) 707-0639 Fax: (818) 707-0638
Email: ronaarons@sbcglobal.net

LICENSED ARCHITECT RONALD W. AARONS C-10028 EXP. 1-31-25 STATE OF CALIFORNIA

PROJECT TITLE
EBRAHIMI RESIDENCE

SHEET TITLE
SITE PLAN

JOB #

PRINTED

SHEET NO.
A-1.0

COPYRIGHT © 2024 AARONS AND ASSOCIATES, ALL RIGHTS RESERVED