DATE: 1.19.2012

PHOTO KEY

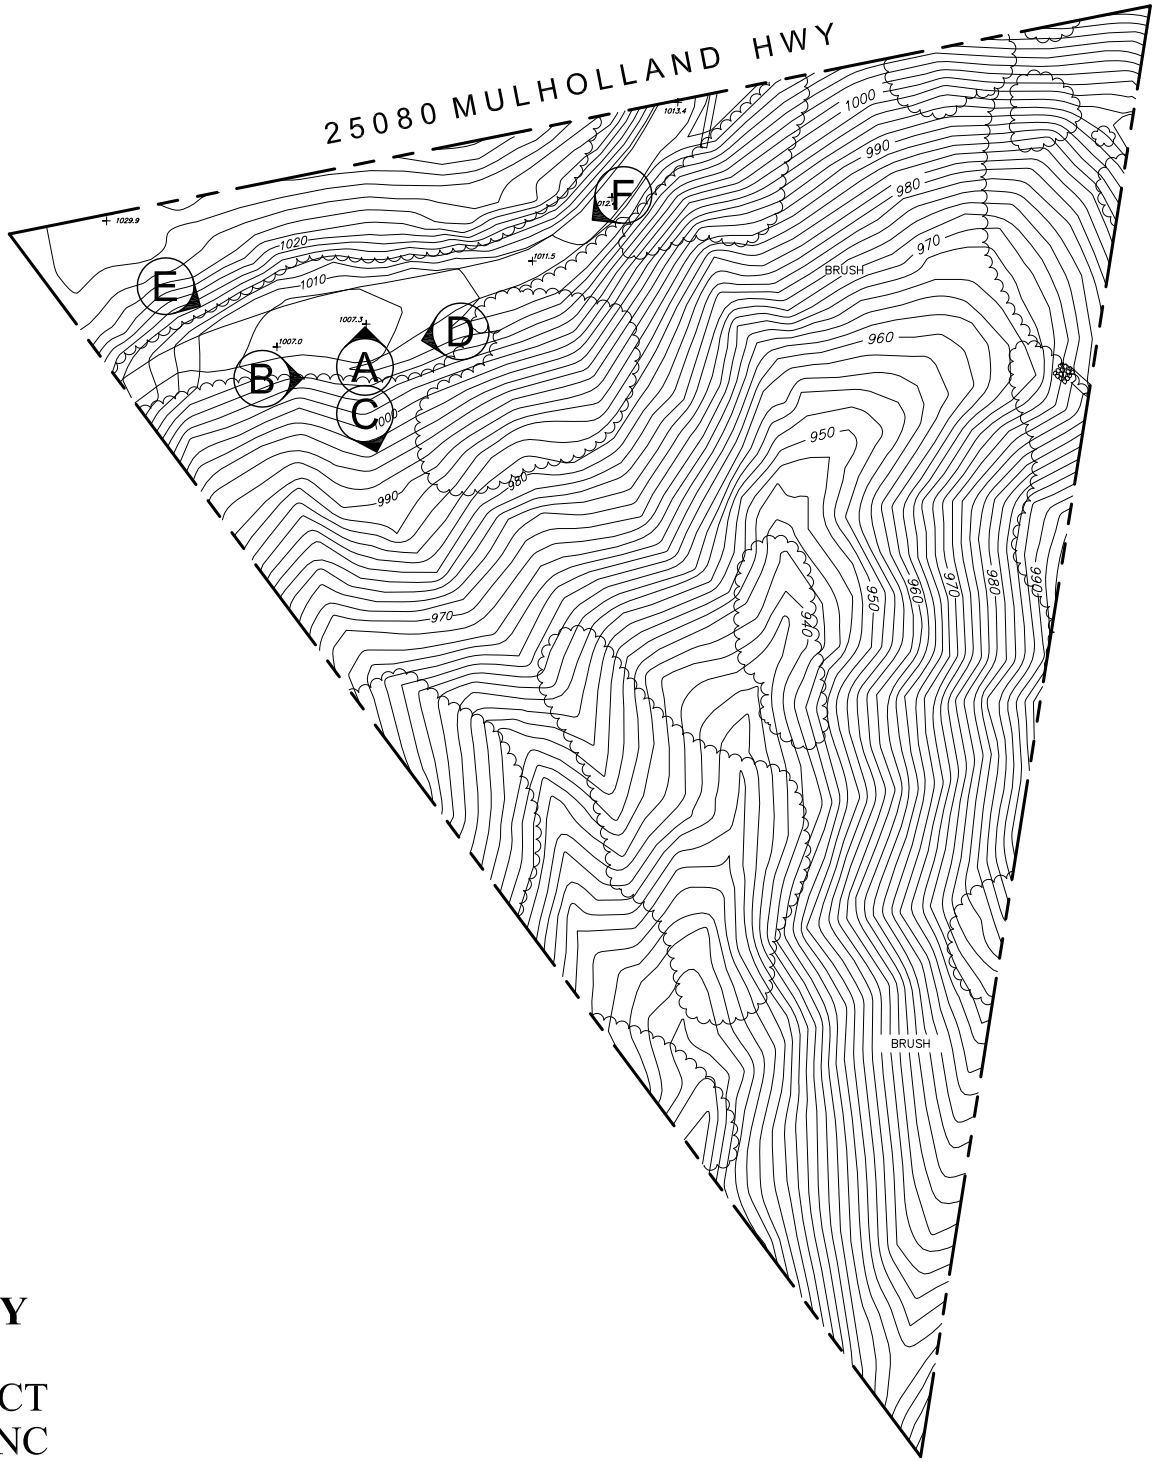

JOHN ANTHONY LEWIS ~ ARCHITECT INC

ARCHITECTURE
INTERIOR DESIGN
LANDSCAPE DESIGN

25080 MULHOLLAND HIGHWAY
CALABASAS, CALIFONIA

SCALE: 1" = 60'-0"

N

6621 SMOKE TREE AVENUE, OAK PARK, CA 91377 - (818) 521-9876 - JAL@JALEWISARCHITECT.COM

A

B

JOHN ANTHONY LEWIS ~ ARCHITECT INC

ARCHITECTURE
INTERIOR DESIGN
LANDSCAPE DESIGN

25080 MULHOLLAND HIGHWAY
CALABASAS, CALIFONIA SCALE: 1" = 60'-0" DATE: 1.19.2012

6621 SMOKE TREE AVENUE, OAK PARK, CA 91377 - (818) 521-9876 - JAL@JALEWISARCHITECT.COM

C

D

JOHN ANTHONY LEWIS ~
ARCHITECT INC

ARCHITECTURE
INTERIOR DESIGN
LANDSCAPE DESIGN

25080 MULHOLLAND HIGHWAY
CALABASAS, CALIFONIA SCALE: 1" = 60'-0" DATE: 1.19.2012

6621 SMOKE TREE AVENUE, OAK PARK, CA 91377 - (818) 521-9876 - JAL@JALEWISARCHITECT.COM

E

F

JOHN ANTHONY LEWIS ~ ARCHITECT INC

ARCHITECTURE
INTERIOR DESIGN
LANDSCAPE DESIGN

25080 MULHOLLAND HIGHWAY
CALABASAS, CALIFONIA SCALE: 1" = 60'-0" DATE: 1.19.2012

6621 SMOKE TREE AVENUE, OAK PARK, CA 91377 - (818) 521-9876 - JAL@JALEWISARCHITECT.COM