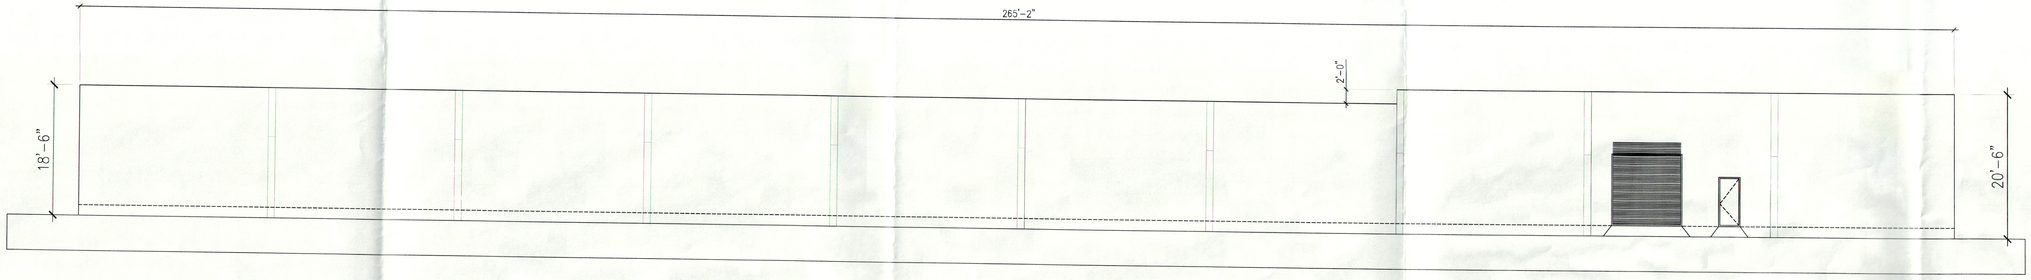

EXISTING SOUTH ELEVATION

SCALE: 1" = 10'-0"

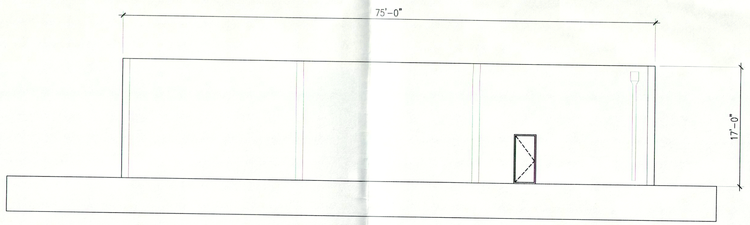

EXISTING EAST ELEVATION

SCALE: 1" = 10'-0"

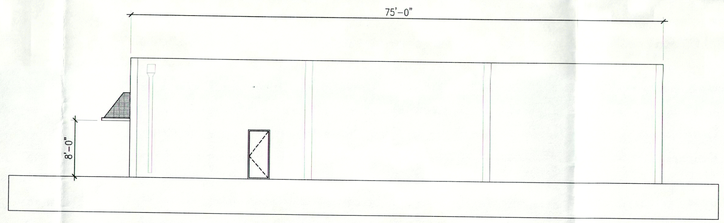

EXISTING WEST ELEVATION

SCALE: 1" = 10'-0"

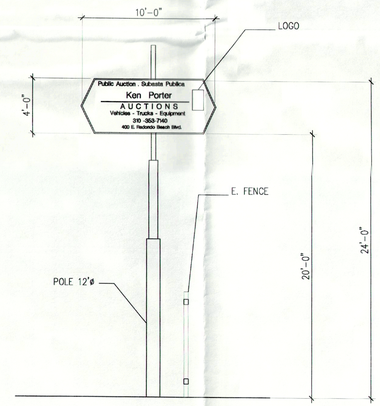

POLE SIGN ELEV.

SCALE: 3/16" =1'-0"

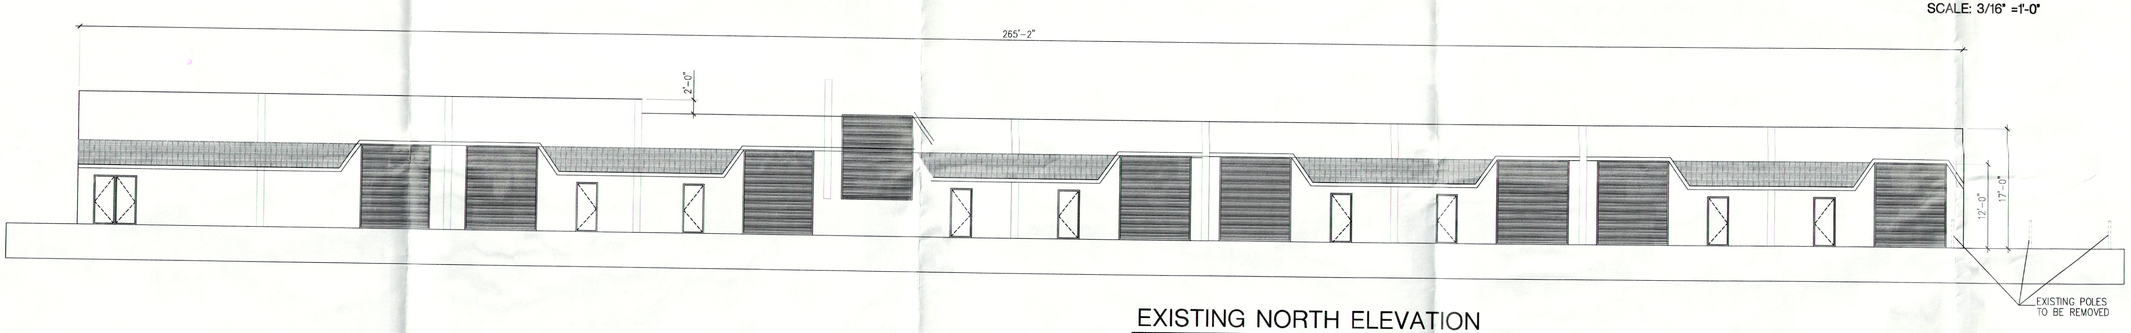

EXISTING NORTH ELEVATION

SCALE: 1" = 10'-0"

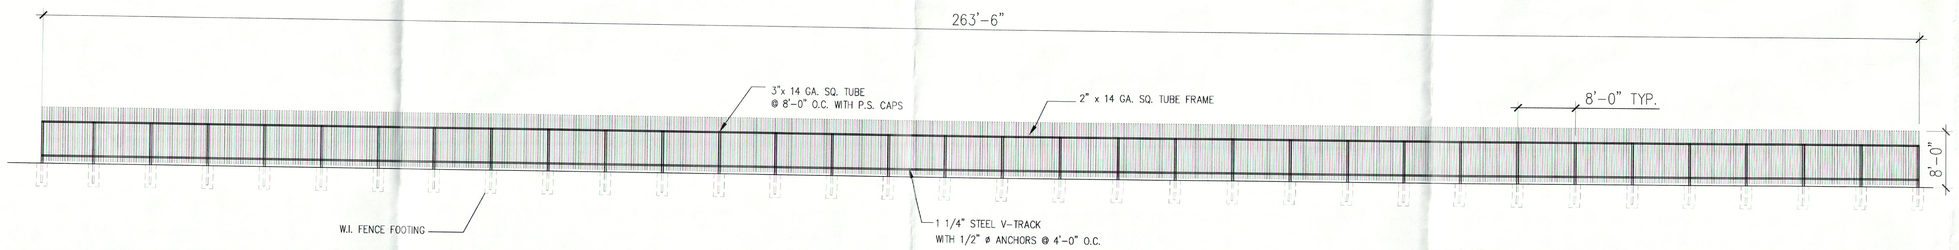

FENCE ELEVATION

SCALE: 1" = 10'-0"

JOHN G. CATALDO
A.I.A. C.S.I.
ARCHITECTURE . ENGINEERING
835 MISSION STREET, SOUTH PASADENA, CA 91030
OFFICE : 626-799-4400 FAX : 626-799-7010

PROJECT NAME & SITE ADDRESS:

400 E. REDONDO BEACH BLVD
GARDENA, CALIFORNIA

Drawing Content :

EXISTING ELEVATION

REGISTERED ARCHITECT
JOHN G. CATALDO
RENEW 11-30-13
Lic. No. C-10451
STATE OF CALIFORNIA

Revisions :	Date :
1 PLAN_CHECK	03-01-2012

Designer :	J.C
Manager :	A.HERRERA
Date :	DATE:
Job No :	2012-115
Scale :	AS_NOTED

Drawing No :

A-2

SHEET : #.SHEETS OF : OF