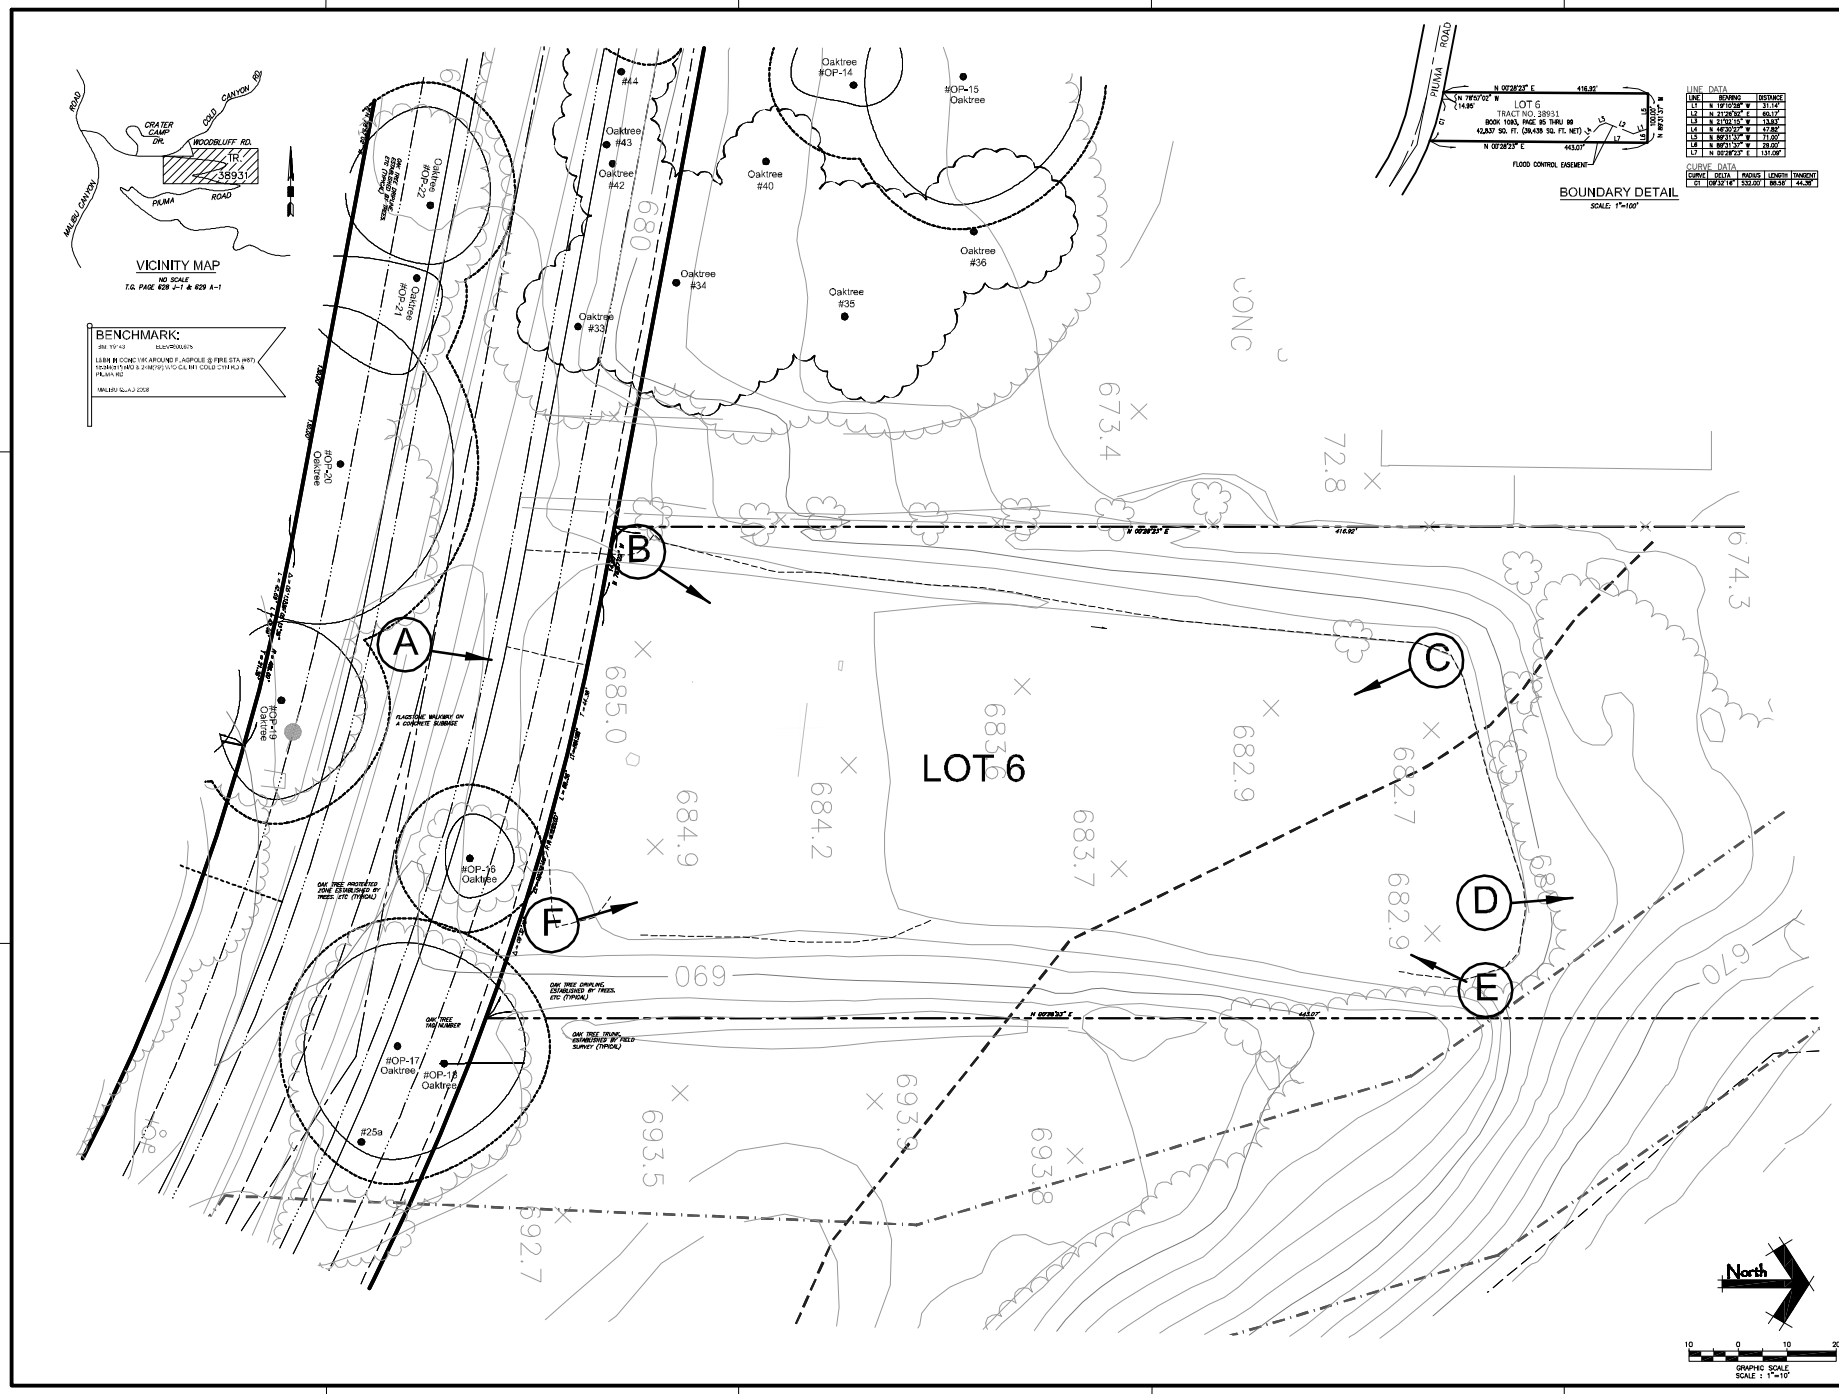

REVISION BLOCK

REV#	APPR	DATE	REVISION DESCRIPTION	ENGINEER	DATE

TRACT MAP 38931

PHOTO KEY MAP

FOR

TRACT MAP 38931 - LOT 6

ASSESSOR'S PARCEL NO: 4456-038-006

SCALE: AS NOTED

DATE: 10/02/2012

SHEET: 1 OF 4 SHEETS

Civil Design & Drafting Inc.
3791 Pratt Ridge Ct.
Simi Valley, California 93063
Phone: 805-522-2622
Fax: 805-522-2286
email: CDD@civildesignanddrafting.com

A

B

LOT 6 – SHEET 2

C

D

LOT 6 – SHEET 3

E

F

LOT 6 – SHEET 4