VICINITY MAP

NO SCALE

T.G. PAGE 628 J-1 & 629 A-1

BENCHMARK:

BM: Y9143 ELEV=600.675

L&BN IN CONC WK AROUND FLAGPOLE @ FIRE STA (#67) 15.5M(51') N/O & 24M(79') W/O C/L INT COLD CYN RD & PIUMA RD

MALIBU QUAD 2008

NOTE:

TRANSITION ROLLED CURB TO STANDARD 6" CUBBFACE.
OUTLET ONE 4" PIPE AS SHOWN, FLUSH

WHERE 6" OF 8" PIPE IS SHOWN USE 2-4" PIPES WITH "Y" ADAPTER THRU CURB FACE

TYPICAL CURB FACE DRAIN

NO SCALE

TYPICAL AREA DRAIN

NO SCALE

TYPICAL PATIO DRAIN

NO SCALE

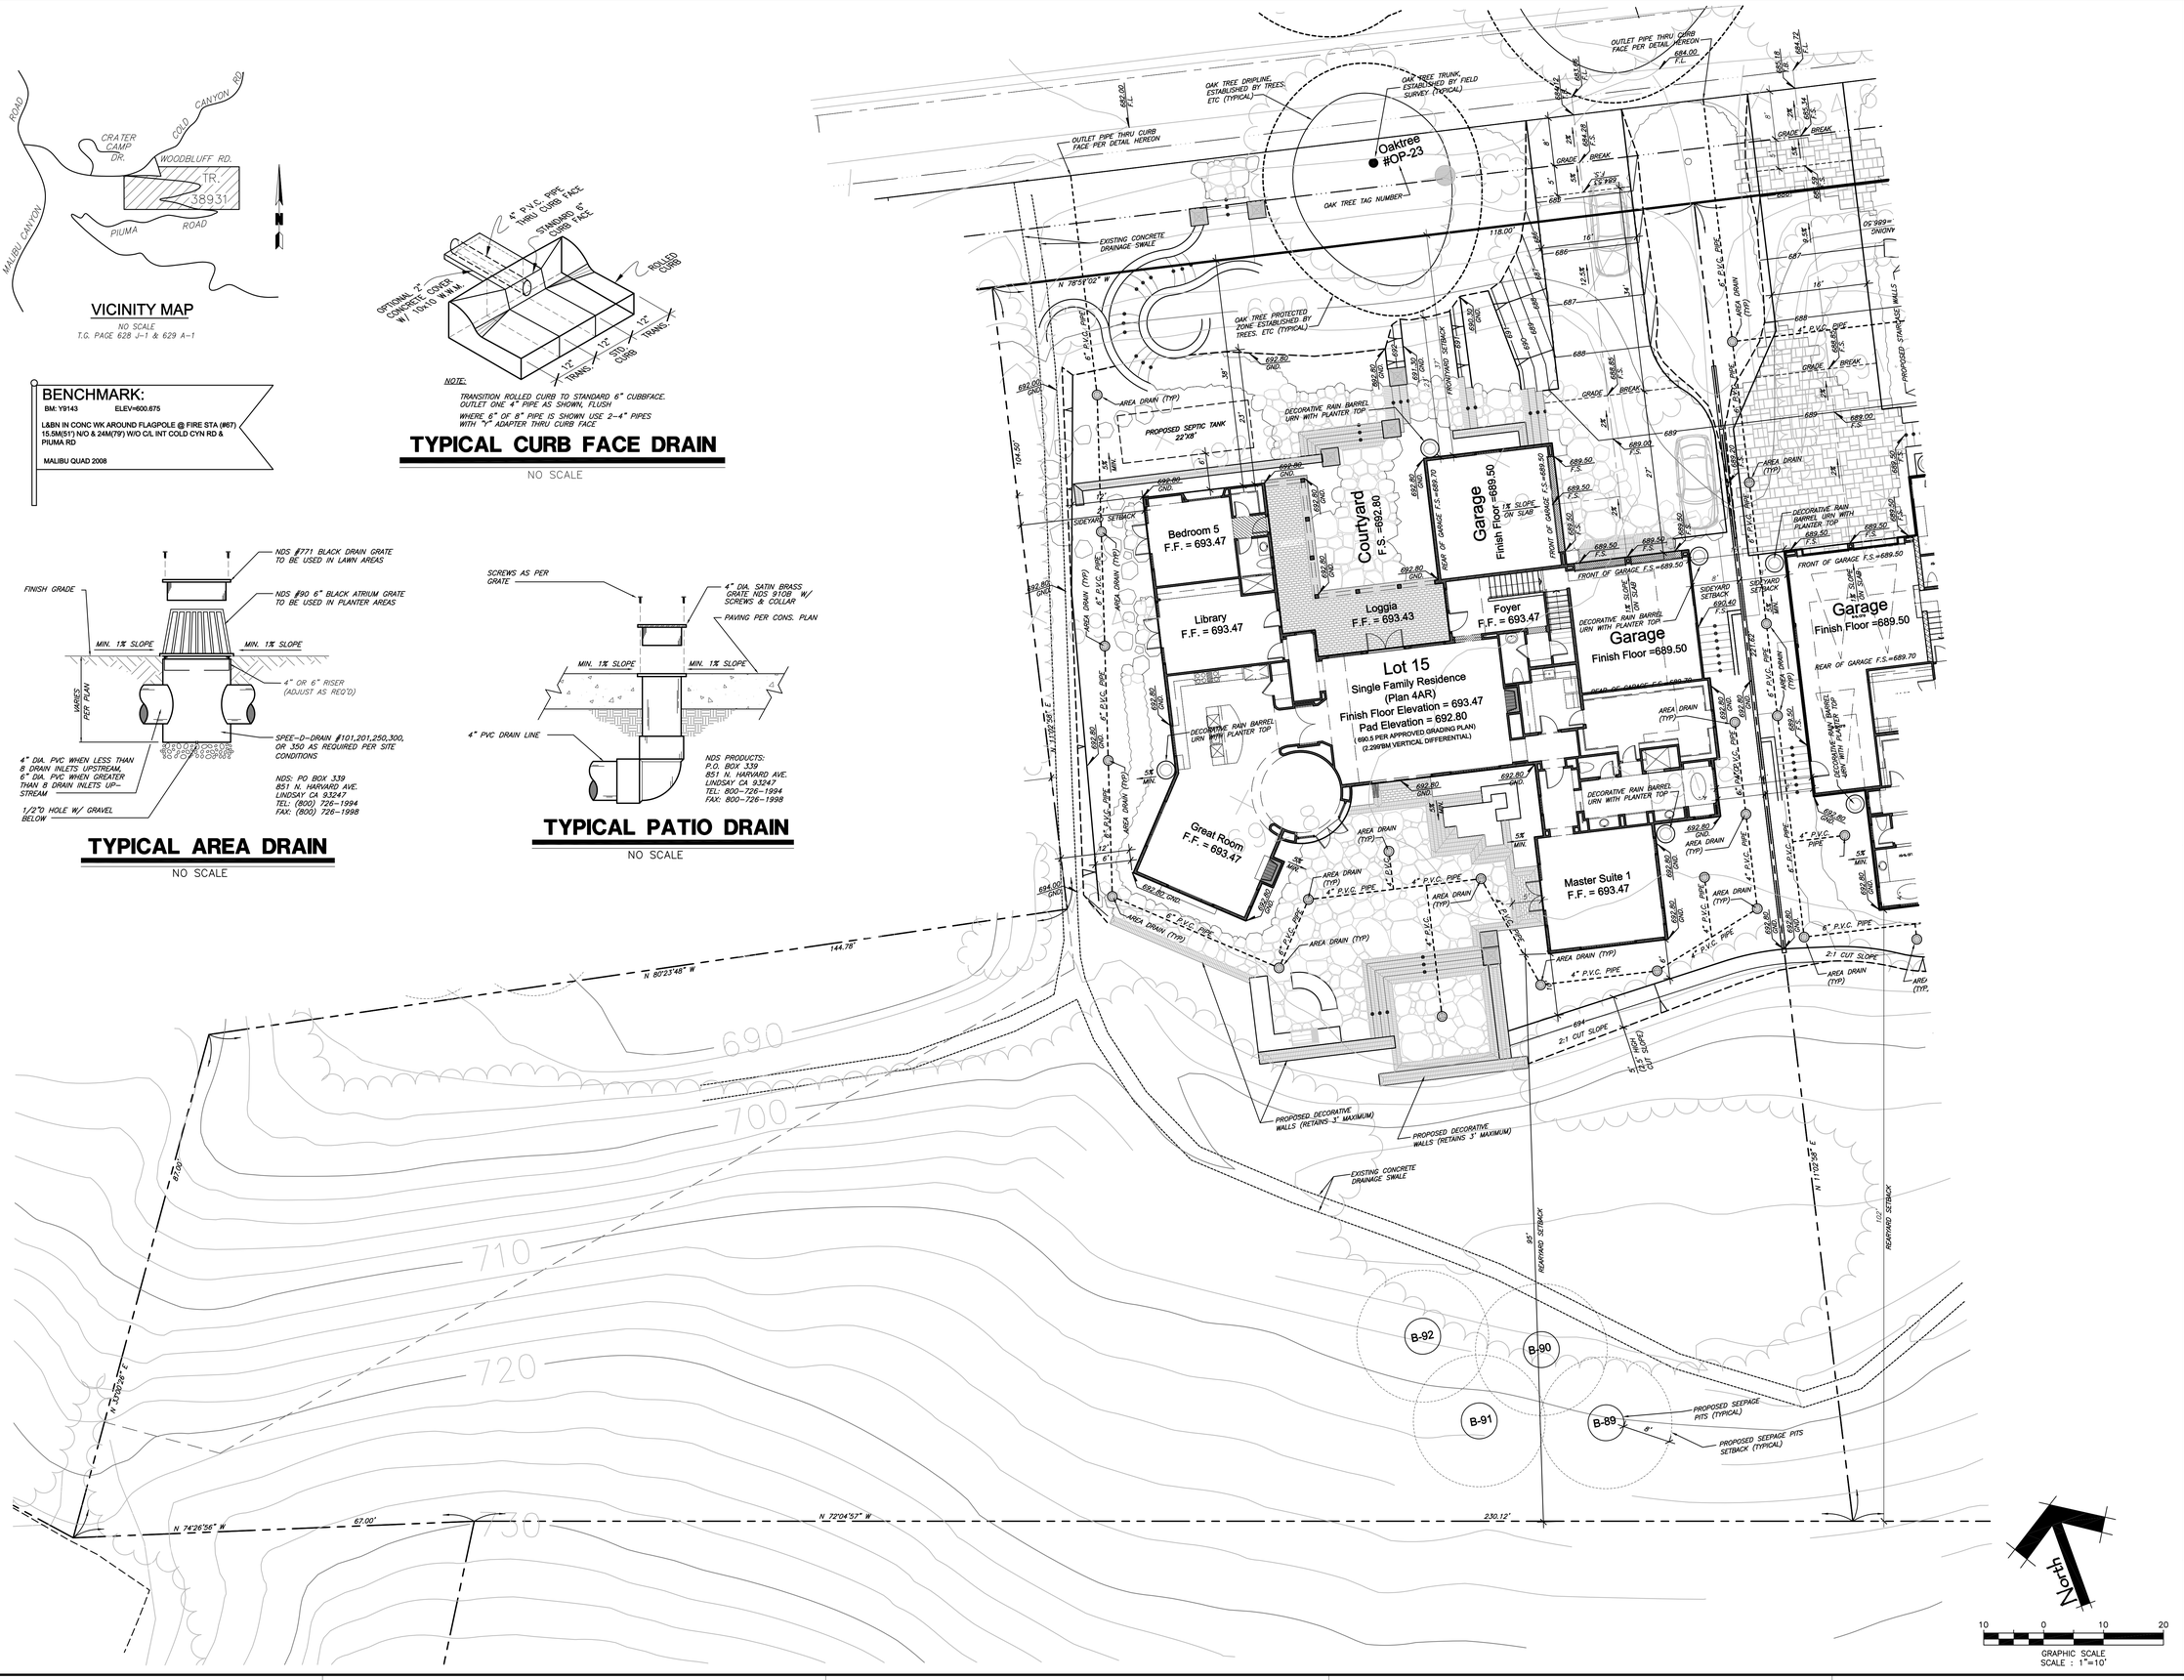

3791 Prarie Ridge Ct.
Simi Valley, California 93063
Phone: 805-522-2622
Fax: 805-522-2298
email: CDD@civildesignanddrafting.com

Civil Design & Drafting inc.

REVISION BLOCK

REV#	APPR	DATE	REVISION DESCRIPTION	ENGINEER	DATE

REGISTERED PROFESSIONAL ENGINEER ★ IMAD ABOULWADAH ★ No. 51299 ★ Exp. 6-30-14 ★ CIVIL ★ STATE OF CALIFORNIA

CIVIL ENGINEER:
PREPARED BY OR UNDER THE DIRECTION OF:

IMAD ABOULWADAH
P.E. No.: 51299

DATE
Exp: 06/30/2014

TRACT MAP 38931

CONCEPT GRADING & DRAINAGE PLAN

FOR

TRACT MAP 38931 - LOT 15
ASSESSOR'S PARCEL NO: 4456-038-015

SCALE: AS NOTED DATE: 04/29/2011

SHEET:

C-1

OF 1 SHEETS

DWG Name: Concept Grading Plan-Lot 15.dwg
Location: C:\Users\Imad\Dropbox\Piuma Road\Site Plans\Lot 15\
Time: 12:34 pm
Date: 10/07/12
Name: DWG