VICINITY MAP

NO SCALE
T.G. PAGE 628 J-1 & 629 A-1

BOUNDARY DETAIL

SCALE: 1"=100'

BENCHMARK:

BM 19'43 ELEV:800.675

LBBM IN CONC VIK AROUND FLAGPOLE @ FIRE STA #87, VICINITY HWY 2 AND 90 W/O CL INT COLD CYN RD & PIUMA RD

MALIBU QUAD 2008

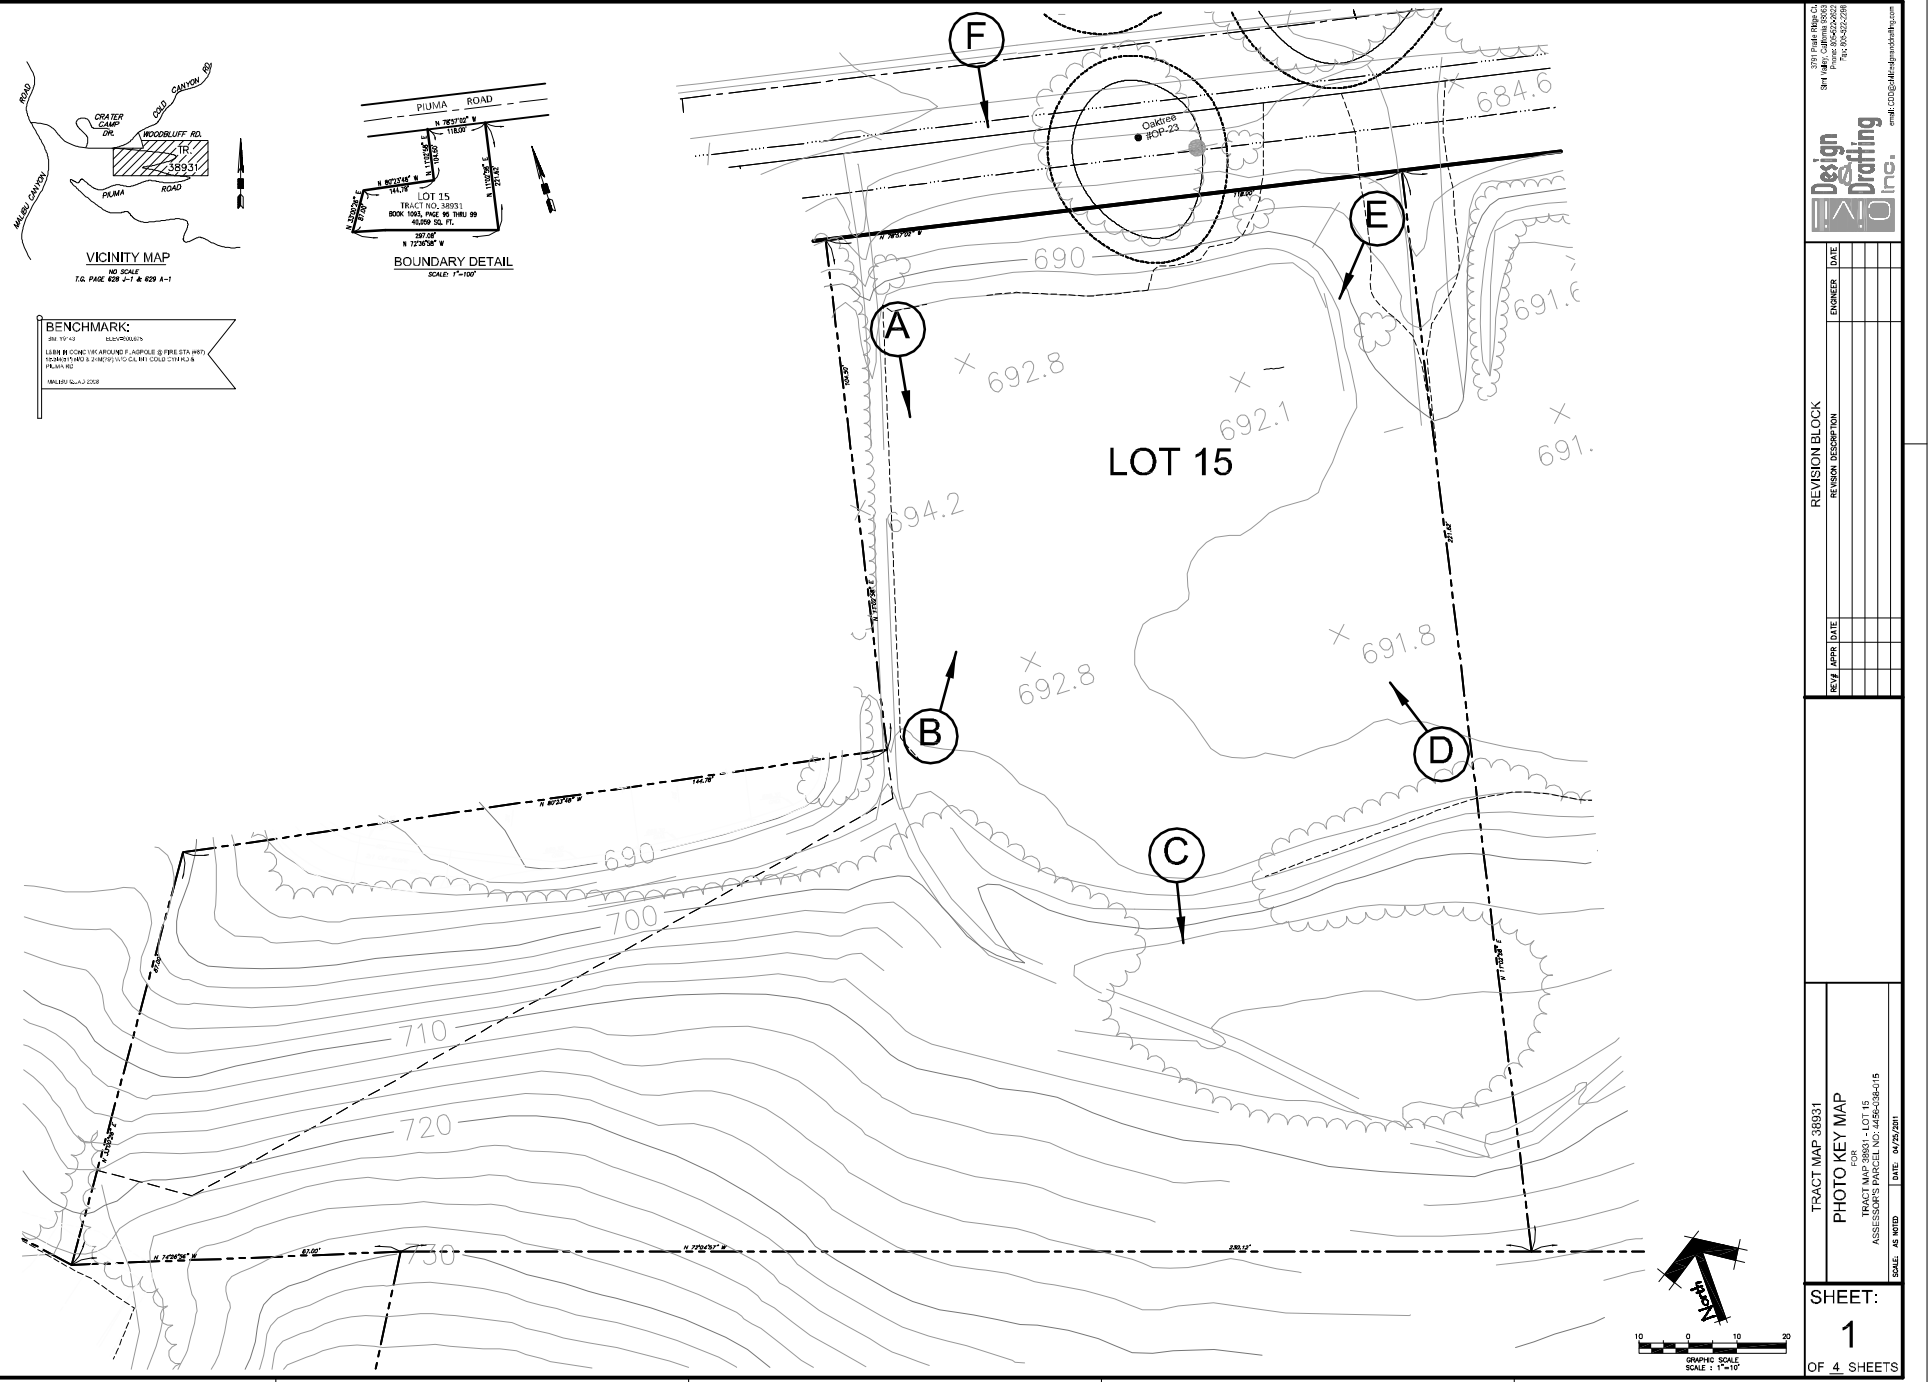

Civil Design & Drafting Inc.
3791 Pirate Ridge Ct.
Simi Valley, California 93063
Phone: 805-522-2622
Fax: 805-522-2288
email: CDD@civildesignanddrafting.com

REVISION BLOCK

REV#	APPR	DATE	REVISION DESCRIPTION	ENGINEER	DATE

TRACT MAP 38931

PHOTO KEY MAP

FOR

TRACT MAP 38931 - LOT 15
ASSESSOR'S PARCEL NO: 4456-038-015

SCALE: AS NOTED DATE: 04/25/2011

SHEET:

1

OF 4 SHEETS

A

B

LOT 15 – SHEET 2

C

D

LOT 15 – SHEET 3

E

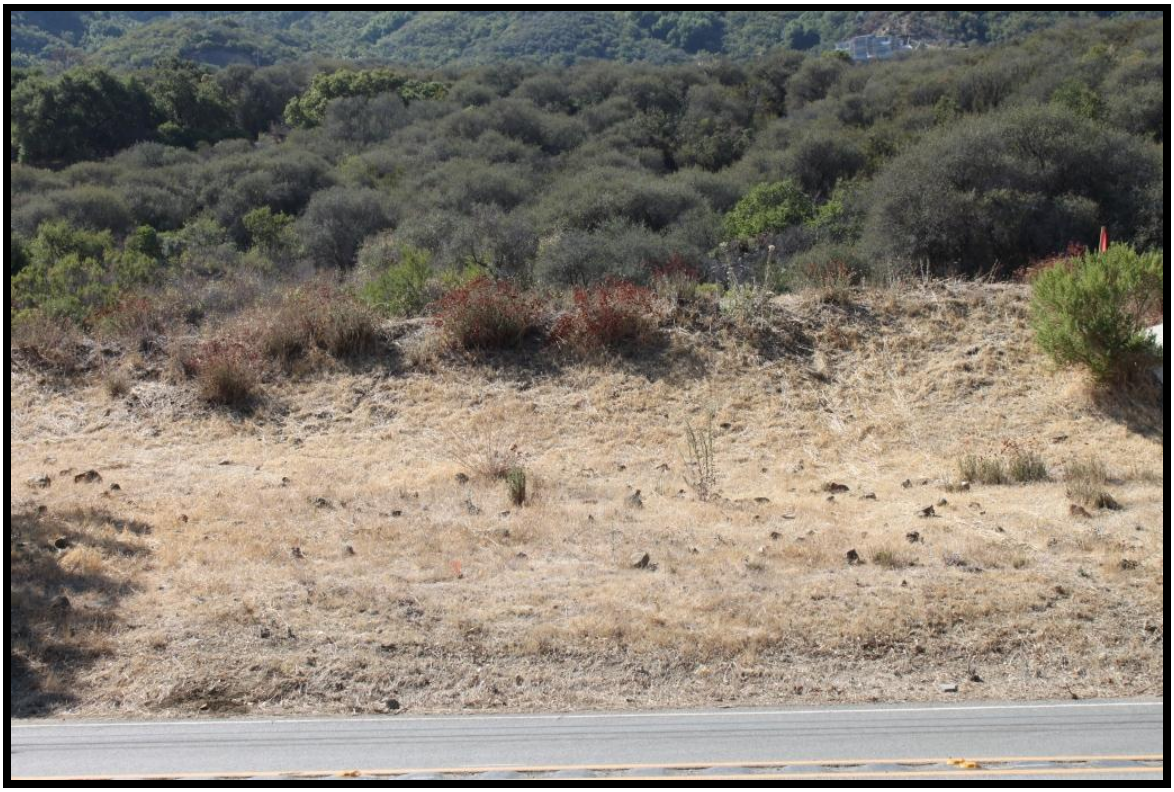

F

LOT 15 – SHEET 4