VICINITY MAP

NO SCALE

T.G. PAGE 628 J-7 & 629 A-1

BOUNDARY DETAIL

SCALE: 1"=100'

BENCHMARK:

BM: TP-43 ELEV=690.63'

LEAD IN CONC VIK AROUND P. A@POLE @ FIRE STA #87, 10.4M S 11.4M E 2.4M(W) N/O C/L INT COLD CYN HLS & PIUMA RD

MALIBU QUAD 2008

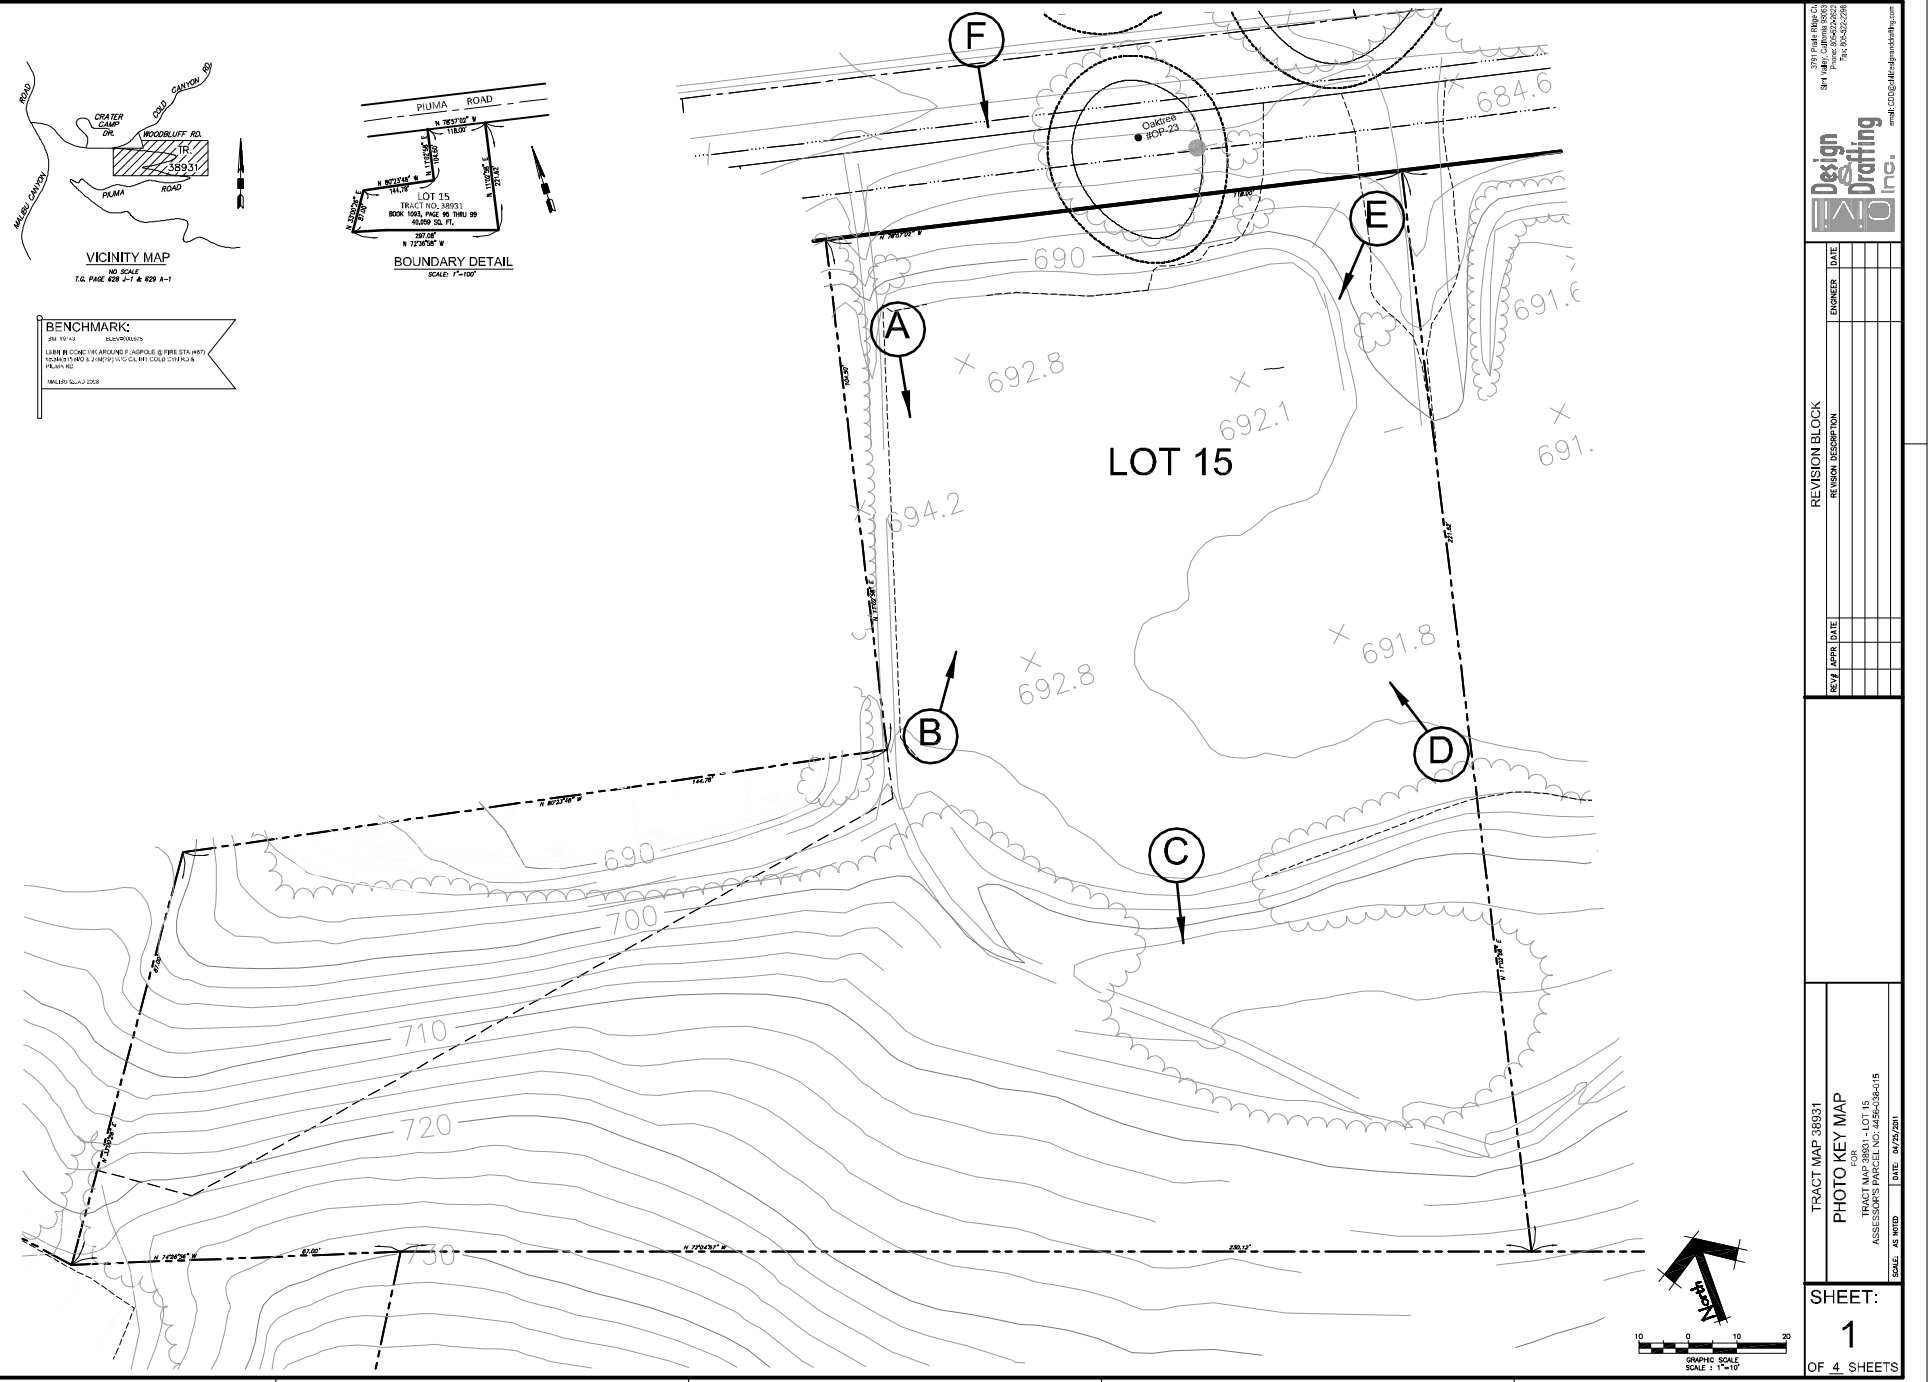

Design & Drafting Inc.
2791 Pinole Valley Cir.
Simi Valley, California 93063
Phone: 805-522-2022
Fax: 805-522-2288
email: DD@D4Designanddrafting.com

REVISION BLOCK

REV#	APPR	DATE	REVISION DESCRIPTION	ENGINEER	DATE

TRACT MAP 38931

PHOTO KEY MAP

FOR

TRACT MAP 38931 - LOT 15

ASSESSOR'S PARCEL NO: 4456-038-015

SCALE: AS NOTED DATE: 04/25/2011

SHEET: 1 OF 4 SHEETS

A

B

LOT 15 – SHEET 2

C

D

LOT 15 – SHEET 3

E

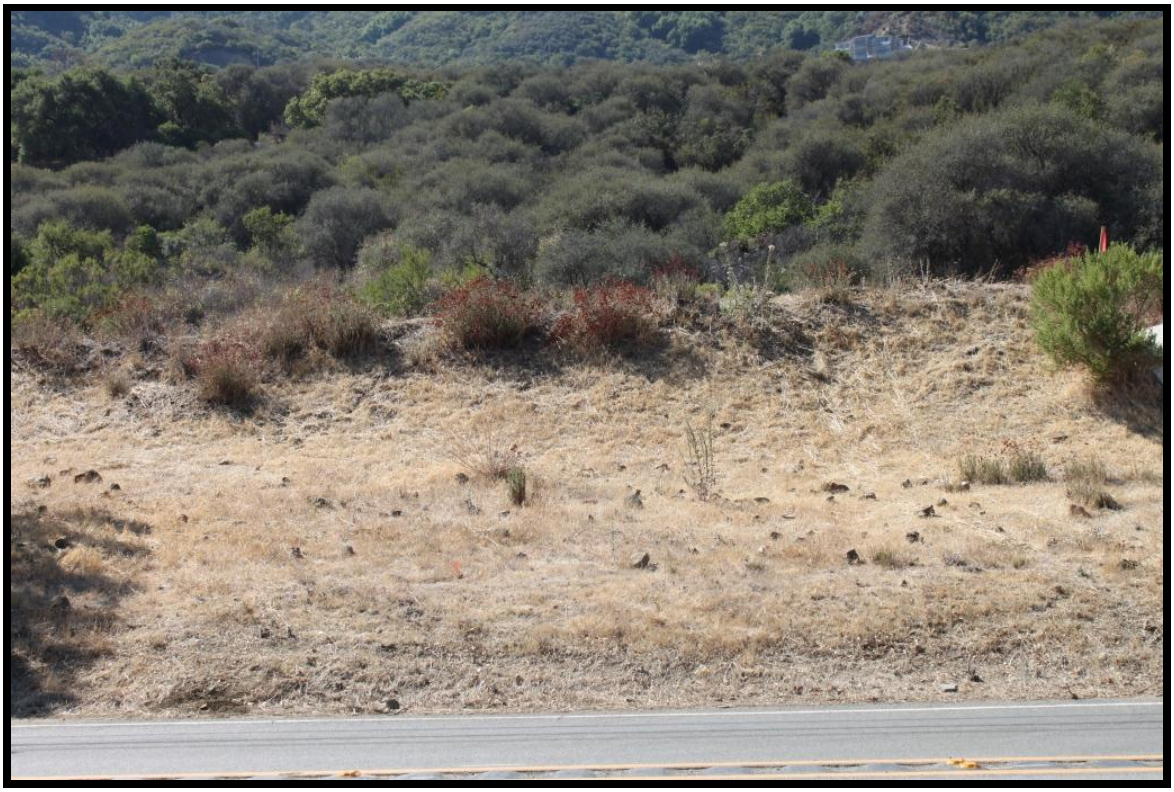

F

LOT 15 – SHEET 4