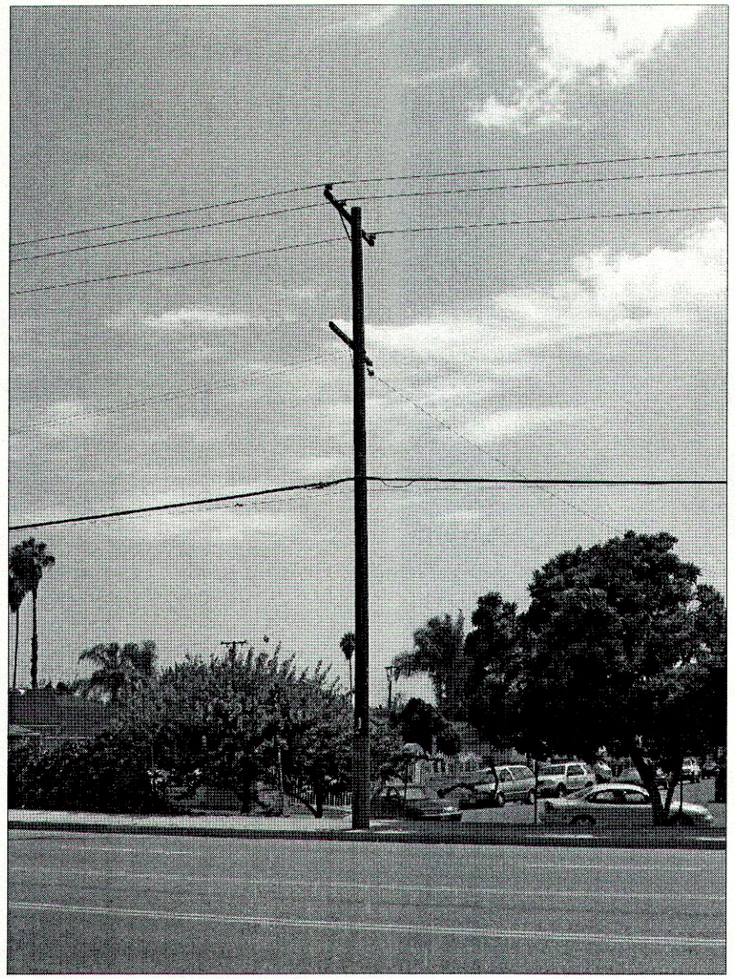

PROPOSED SITE POLE LOCATION
LOOKING WEST

PROPOSED SITE POLE LOCATION
LOOKING SOUTH

SITE LOCATION PHOTOS

SCALE: N.T.S.

1

PROPRIETARY INFORMATION

THE INFORMATION CONTAINED IN THIS SET OF CONSTRUCTION DOCUMENTS IS PROPRIETARY BY NATURE. ANY USE OR DISCLOSURE OTHER THAN THAT WHICH RELATES TO VERIZON WIRELESS IS STRICTLY PROHIBITED.

SITE NAME:

NEVERS

(ADDRESS PENDING)
S/S AMAR RD., 230'± W/O EVANWOOD AVE.
(UNINCORPORATED) LA PUENTE, CA 91744

C.E.S. PROJECT NO.:

10010394-15

CITY LOG#:

STAMP:

PRELIMINARY CD

SITE INFORMATION:

ISSUE DATE:	11-19-12
ENGINEERED BY:	C.E.S.
DRAFTED BY:	C.E.S.

verizonwireless®
Southern California
15505 Sand Canyon Ave. Irvine, CA 92618

PLANS PREPARED BY:

cable engineering services
PRESCOTT COMMUNICATIONS INC.
10640 Sepulveda Blvd. Suite 1, Mission Hills, CA 91345
Phone No.: (818)898-2352 Fax No.: (818)898-9186

REVISIONS:

1	11-21-12	PRELIMINARY	DRAFTER: JM, QC: JL, QSP: TL

SHEET TITLE:

SITE LOCATION PHOTOS

SHEET NUMBER:

7 OF 14

C.E.S. DWG. NO. ATC12068