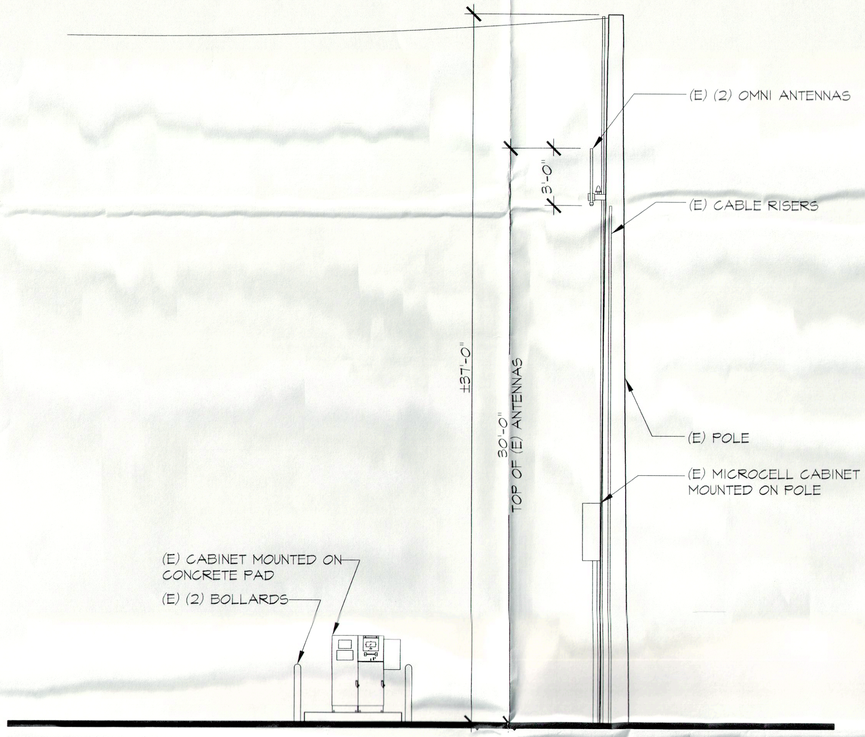

ELEVATION

SCALE @ 11x17: 1/8" = 1'-0"
SCALE @ 24x36: 1/4" = 1'-0"
0' 2' 4' 8'

2

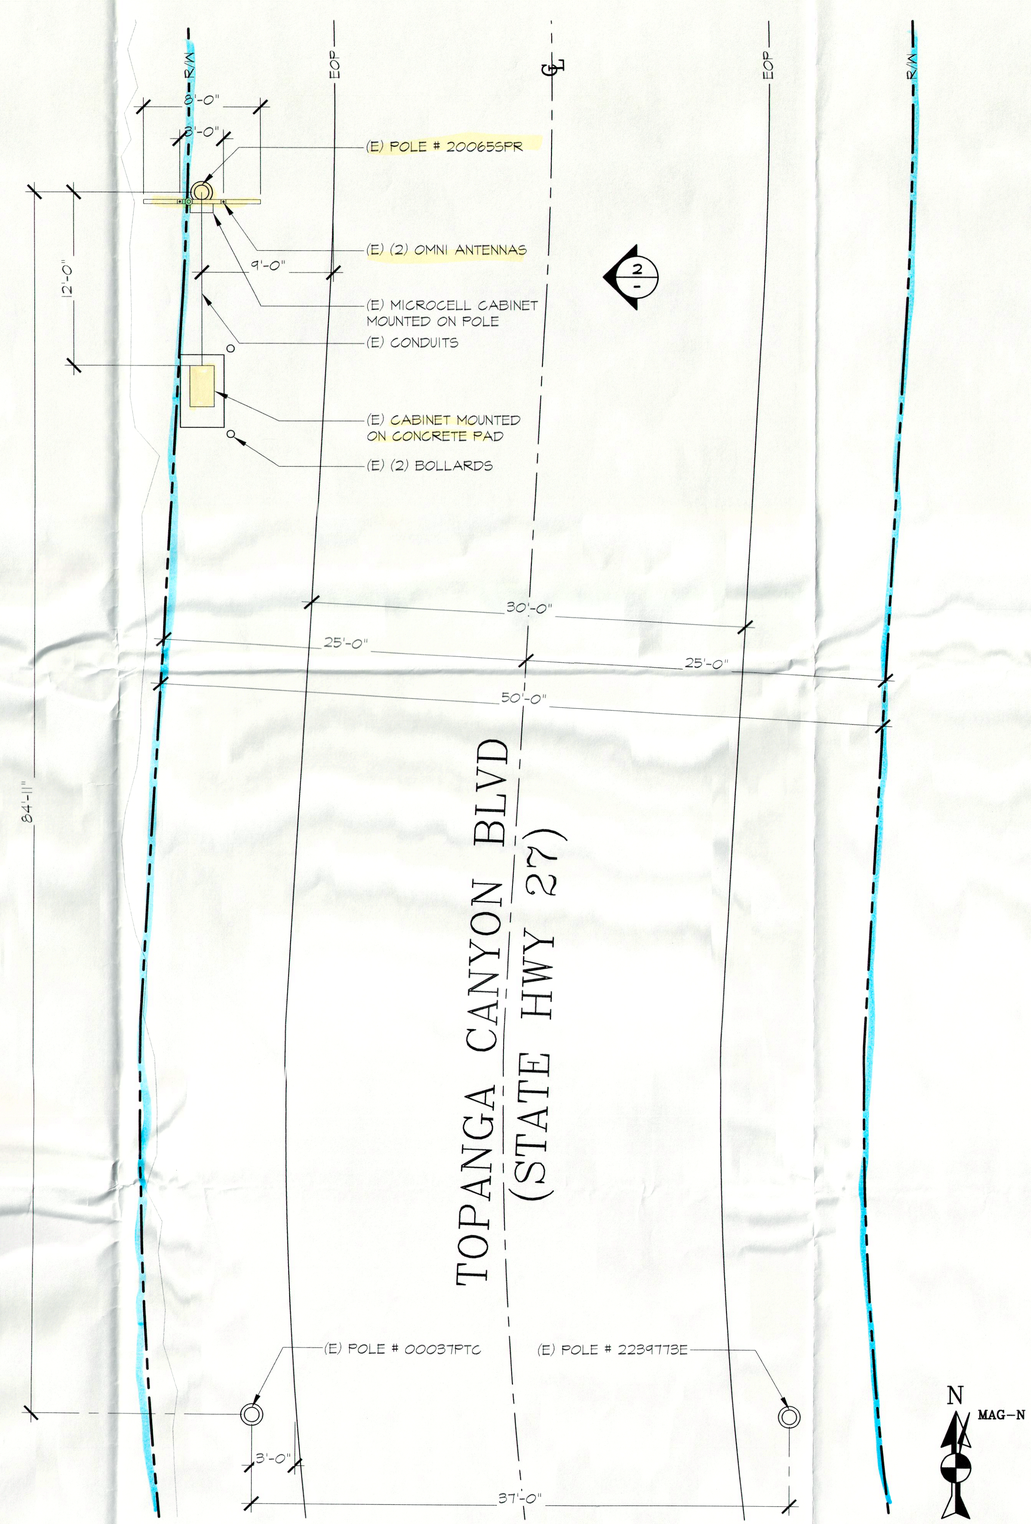

SITE PLAN

SCALE @ 11x17: 3/32" = 1'-0"
SCALE @ 24x36: 3/16" = 1'-0"
0' 3' 6' 9' 12'

1

Sprint
Together with NEXTEL

FULSANG ARCHITECTURE
3400 VIA OPORTO, SUITE 204
NEWPORT BEACH, CA 92663
PHONE: (949) 838-4139

SEAL

ISSUED FOR: CUP RENEWAL
ISSUE DATE: 04/24/2013
PROJECT No. FA130222-33
DRAWN BY: JM CHECKED BY: EF

SUBMITTALS

REV.	DATE	DESCRIPTION	BY
0	04/09/13	CUP RENEWAL	JM

LA36XC384
2577 1/2 S TOPANGA CANYON BLVD.
COUNTY OF LOS ANGELES

SHEET TITLE
SITE PLAN AND ELEVATION

SHEET NUMBER
A-1