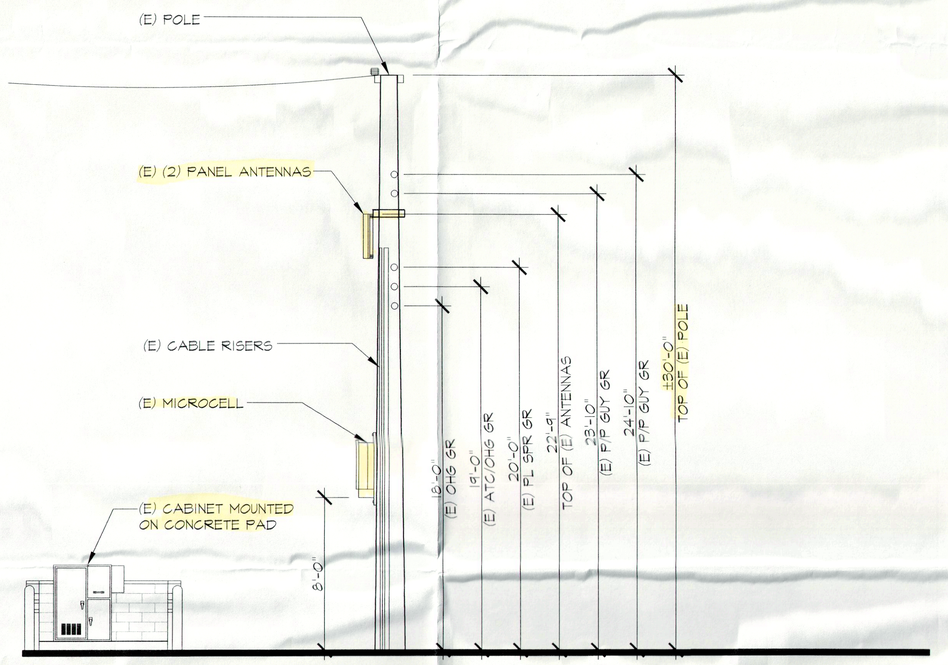

ELEVATION 2

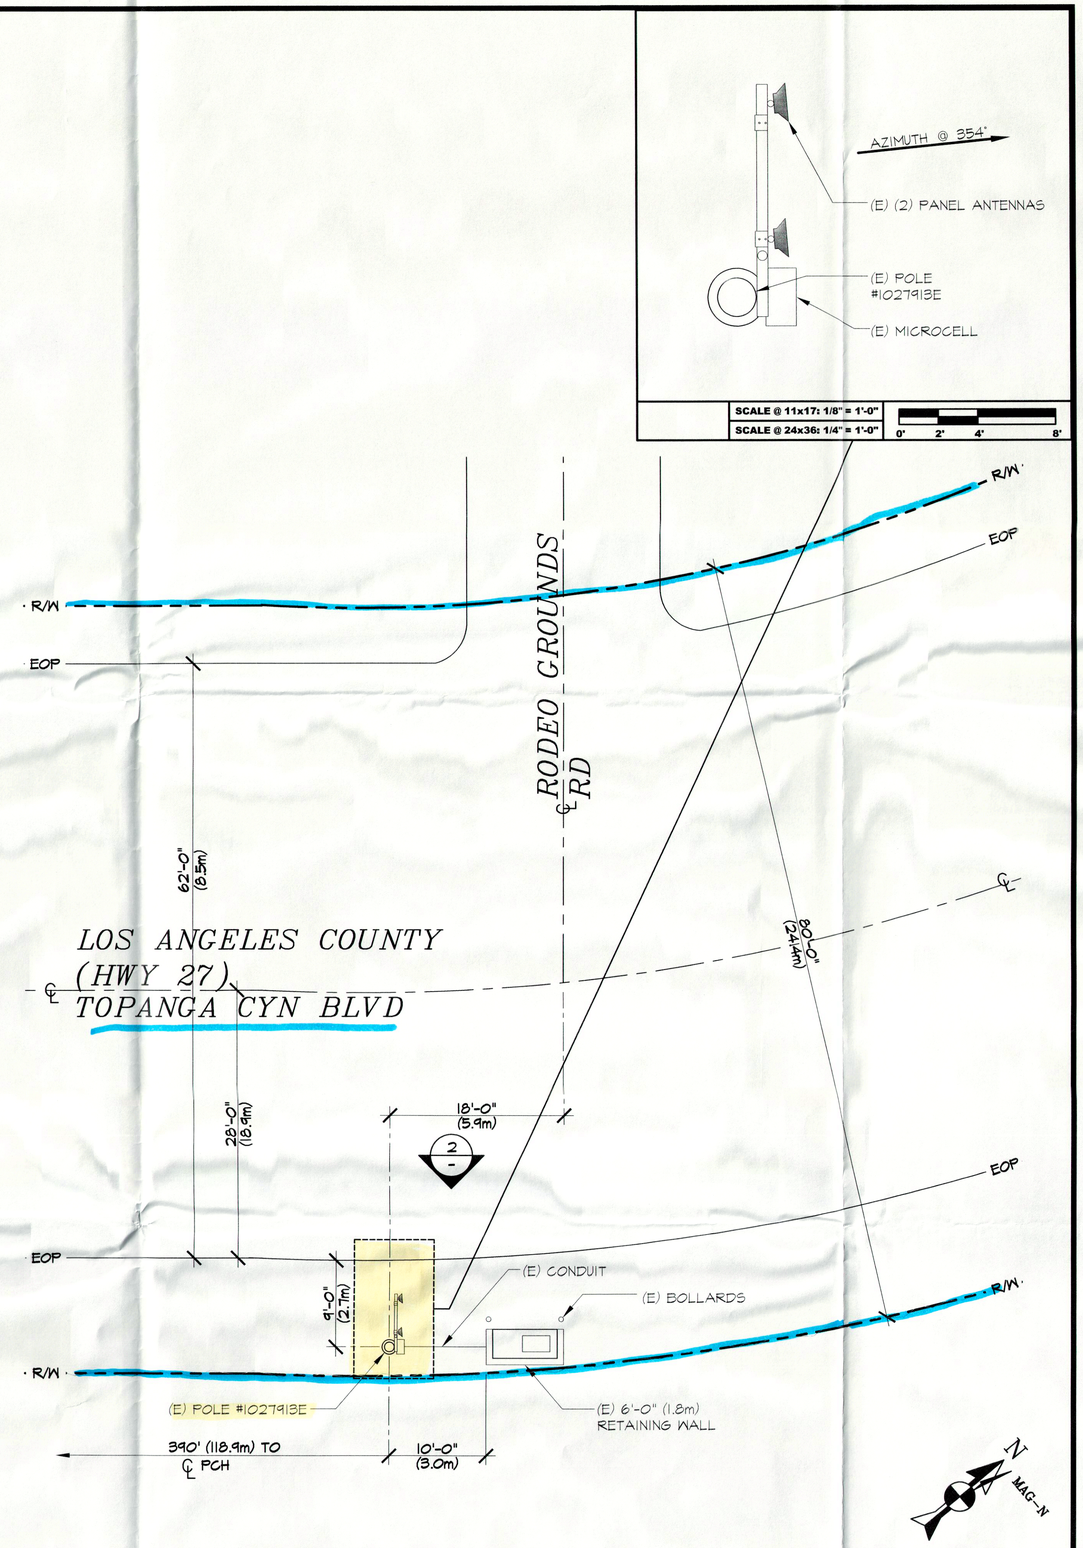

SITE PLAN 1

Sprint
Together with NEXTEL

FULSANG ARCHITECTURE
3400 VIA OPORTO, SUITE 204
NEWPORT BEACH, CA 92663
PHONE: (949) 838-4139

SEAL

ISSUED FOR: CUP RENEWAL
ISSUE DATE: 04/24/2013
PROJECT No. FA130222-33
DRAWN BY: RM CHECKED BY: EF

SUBMITTALS

REV.	DATE	DESCRIPTION	BY
0	04/09/13	CUP RENEWAL	RM

LA36XC387
3904 1/2 S. TOPANGA CYN RD.
TOPANGA, CA 90290

SHEET TITLE
SITE PLAN AND ELEVATION

SHEET NUMBER
A-1