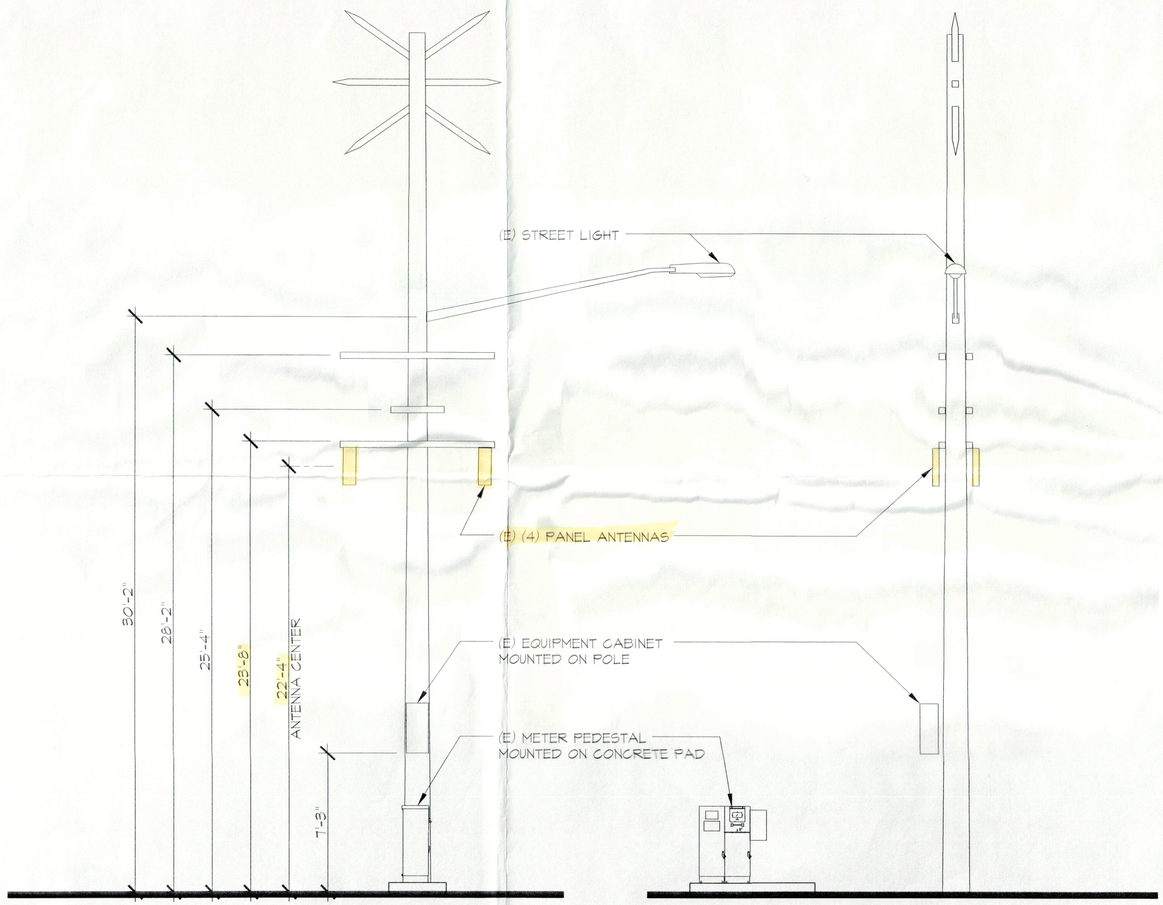

NORTH ELEVATION

WEST ELEVATION

ELEVATIONS

SCALE @ 11x17: 1/8" = 1'-0"
SCALE @ 24x36: 1/4" = 1'-0"
0' 2' 4' 8'

2

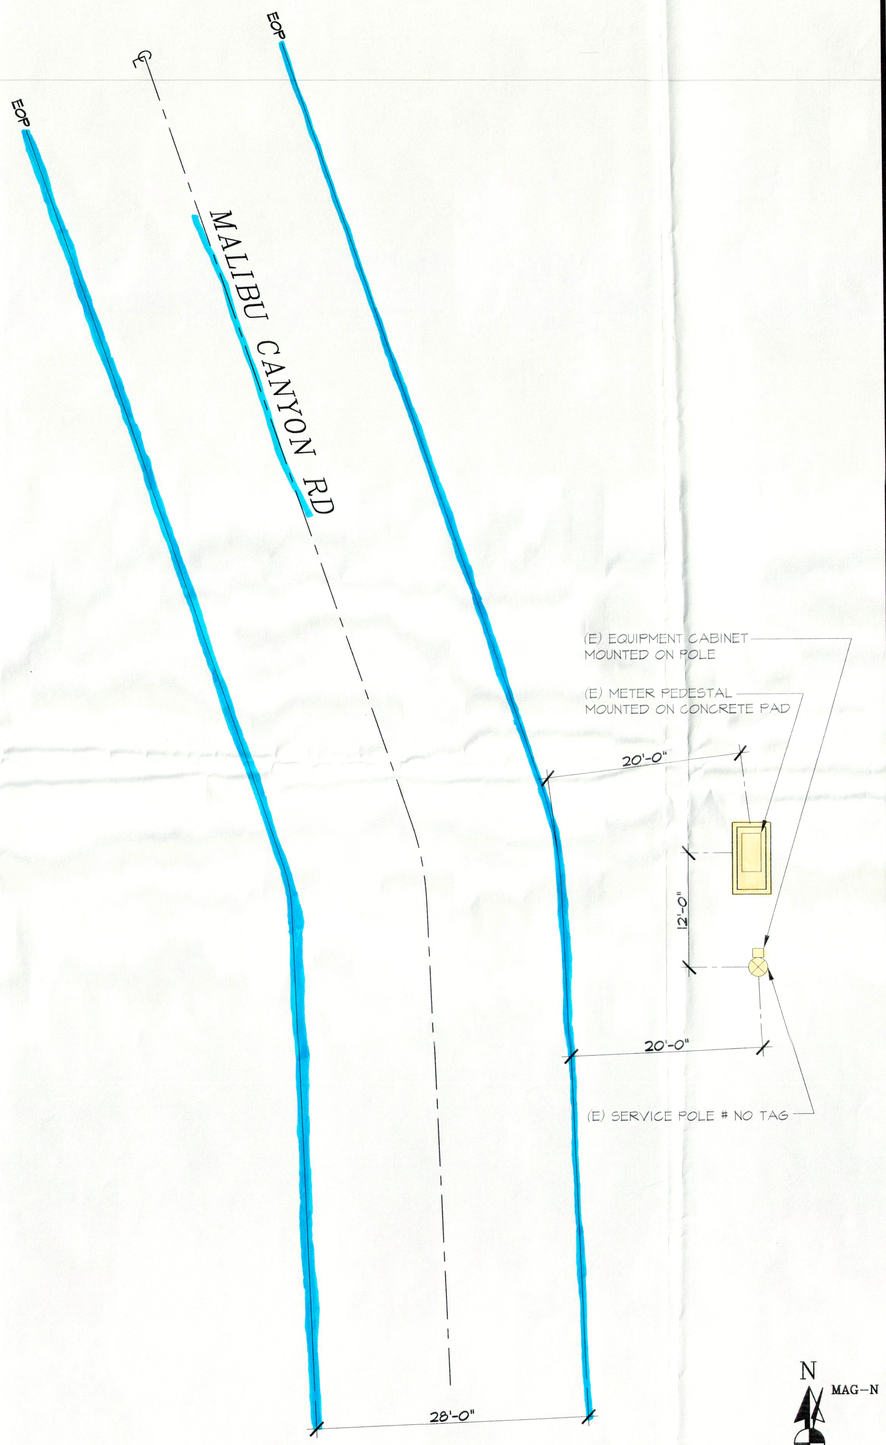

SITE PLAN

SCALE @ 11x17: 1/16" = 1'-0"
SCALE @ 24x36: 1/8" = 1'-0"
0' 4' 8' 16'

1

Sprint
Together with NEXTEL

2216 O'TOOLE AVENUE
SAN JOSE, CA 95131

FULSANG ARCHITECTURE
3400 VIA OPORTO, SUITE 204
NEWPORT BEACH, CA 92663
PHONE: (949) 838-4139

SEAL

ISSUED FOR: CUP RENEWAL
ISSUE DATE: 04/09/2013
PROJECT No. FAXXXXXX
DRAWN BY: EA CHECKED BY: EF

SUBMITTALS

REV.	DATE	DESCRIPTION	BY
0	04/09/13	CUP RENEWAL	EA

LA36XC323
1956 1/2 MALIBU CANYON ROAD
COUNTY OF LOS ANGELES

SHEET TITLE
SITE PLAN AND ELEVATION

SHEET
A-1