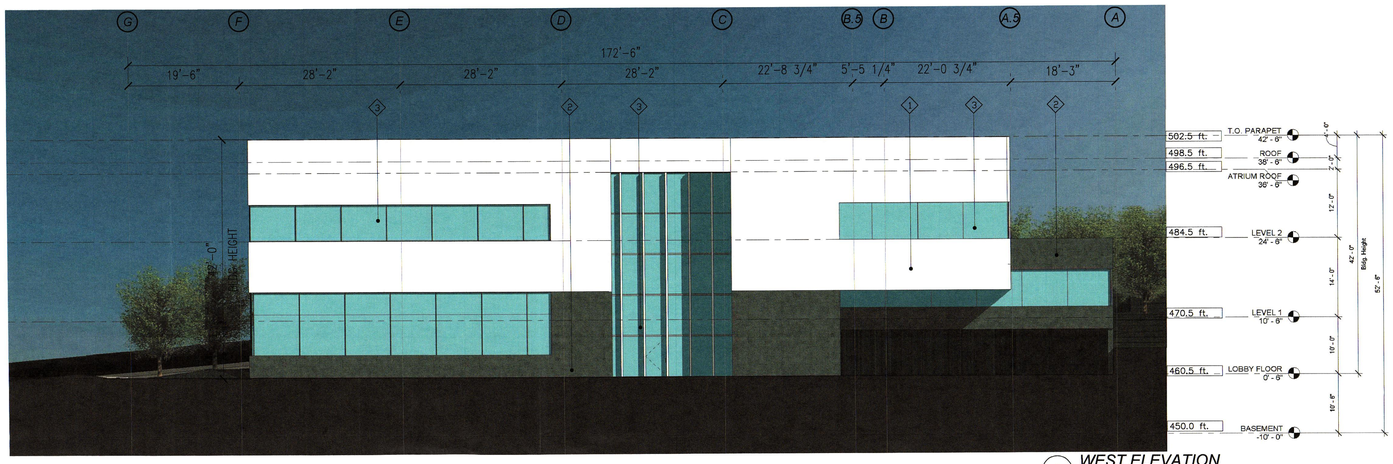

4 WEST ELEVATION
SCALE: 1/16"=1'-0"

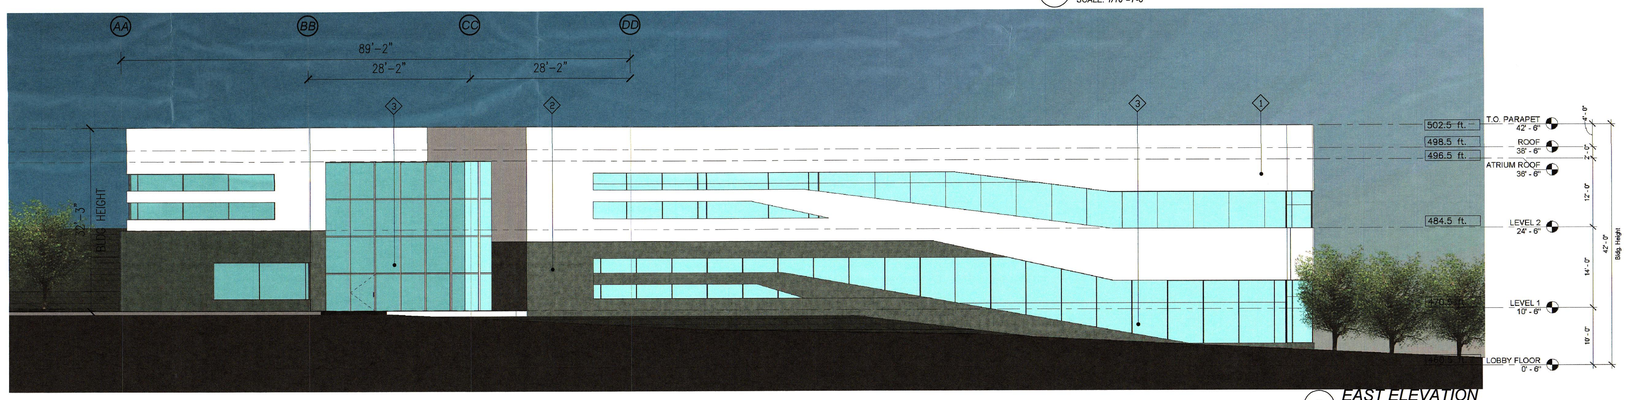

3 EAST ELEVATION
SCALE: 1/16"=1'-0"

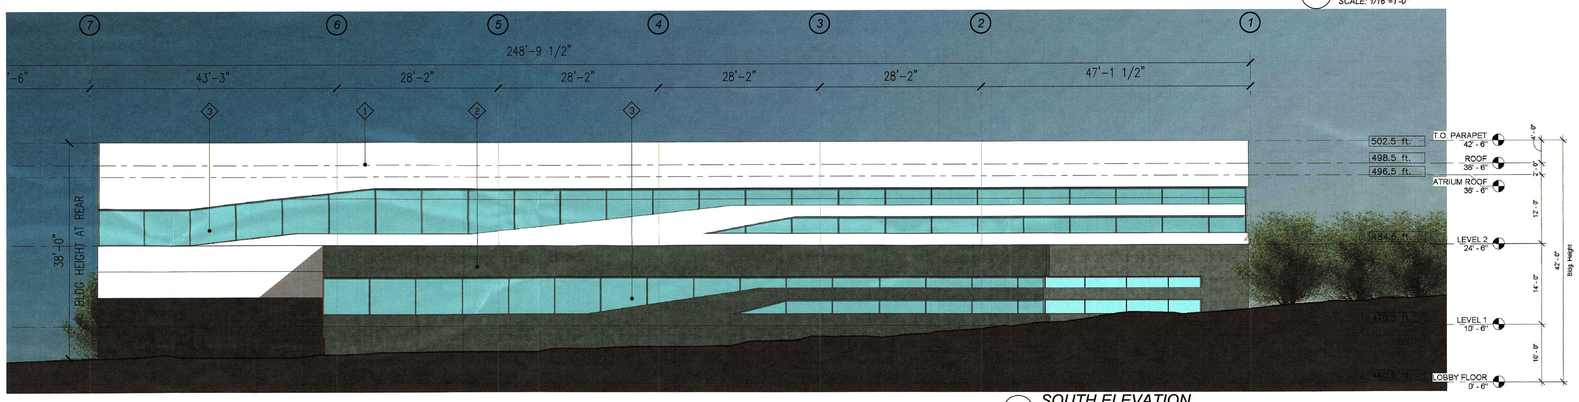

2 SOUTH ELEVATION
SCALE: 1/16"=1'-0"

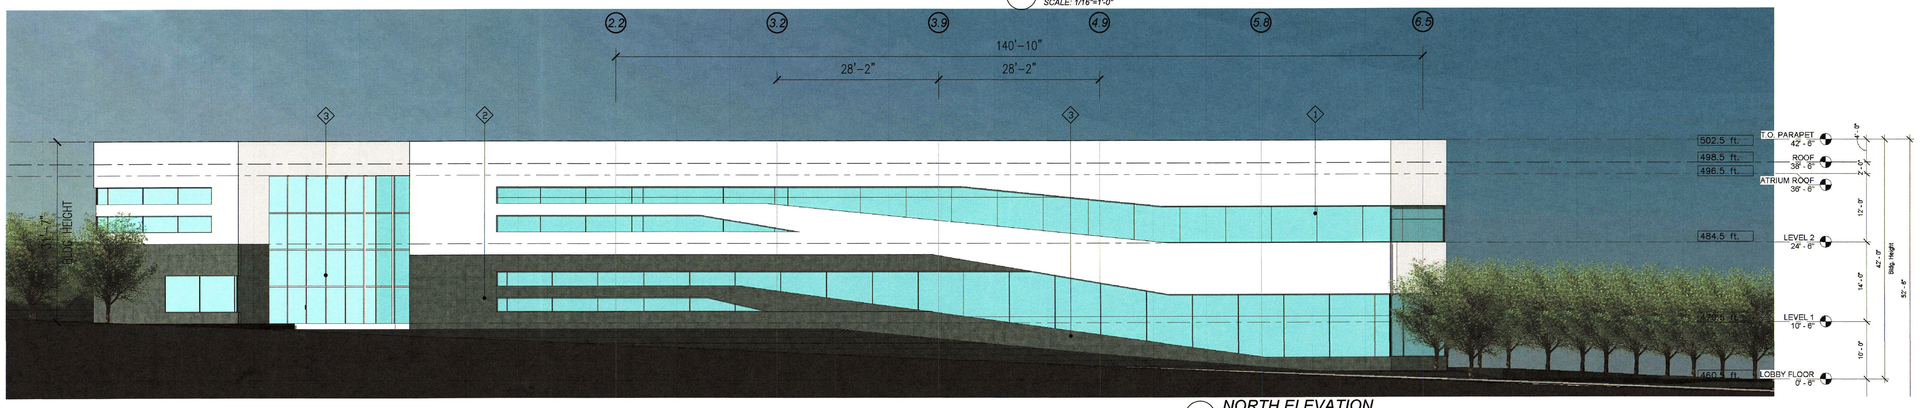

1 NORTH ELEVATION
SCALE: 1/16"=1'-0"

KEY NOTES:

1. ECO STUCCO:
   PRIMA & TRADILIME
   FINISH: MARBLE
   COLOR: BASE COLOR
   or EQUAL
2. CAST IN PLACE CONCRETE or EQUAL
3. LOW-E GLAZING
   GUARDIAN SUNGUARD ARCHITECTURAL GLASS
   SUPERNEUTRAL SERIES, PRODUCT #:SNX 62/27 (#2)
   OUTBOARD SUBSTRATE: ULTRAWHITE
   INBOARD SUBSTRATE: ULTRAWHITE
   EXTERIOR APPEARANCE: ULTRA CLEAR
   or EQUAL

CD/A
CREATIVE DESIGN ASSOCIATES
Architecture. Interior Design. Plannin
T. 626.914.8101
F. 626.913.8102
17528 E. Rowland St.
City of Industry, CA 91748
www.cda-arc.com

Copyright © By Creative Design Associates, Inc.

Project:
COLIMA OFFICE

18002 COLIMA RD
ROWLAND HEIGHTS, CA 91748

HUNG CHAN TSAI

19601 EAST WALNUT DRIVE SOUTH
CITY OF INDUSTRY, CA 91748

Stamp:

Drawing Title:
ELEVATIONS

CDA Project No. 1357
Date: OCT 30, 2014
Phase: PLANNING SUBMITTAL
Checked By: CDA
Drawn By: CDA
Project No.: .
Reference:
Revisions:

Drawing No.:
A-201