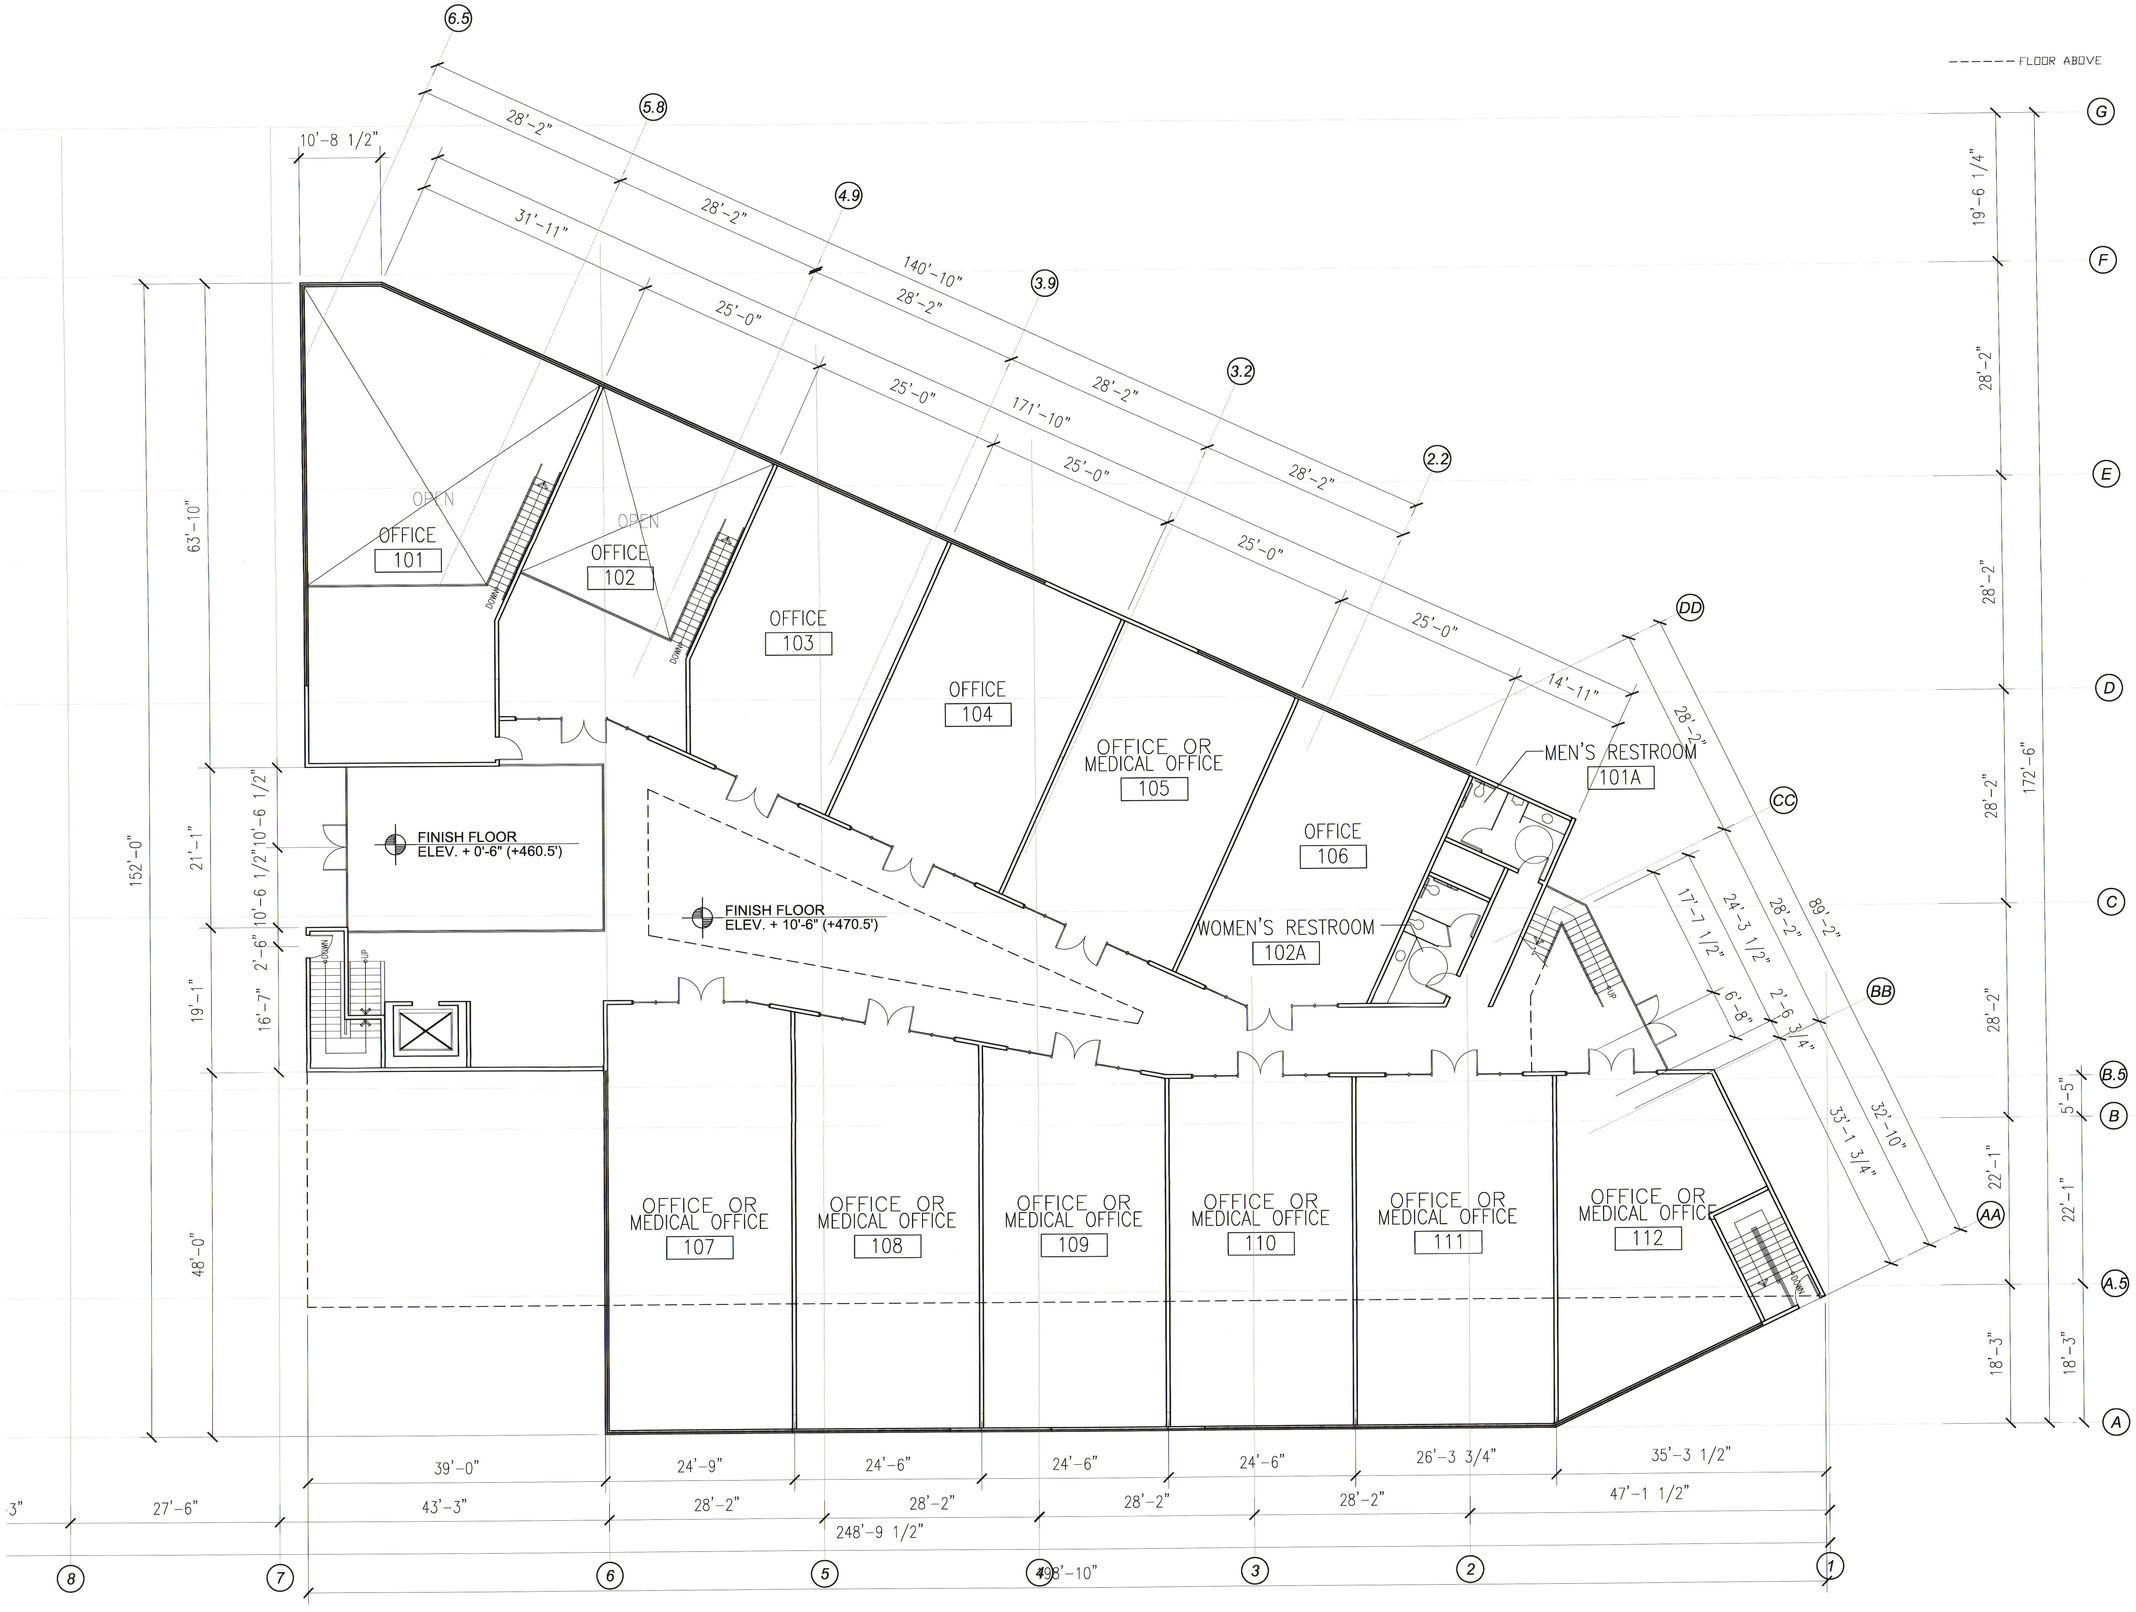

1 FIRST FLOOR PLAN
SCALE: 1/8"=1'-0"

CD/A
CREATIVE DESIGN ASSOCIATES
Architecture. Interior Design. Planning
T. 626.914.8101
F. 626.913.8102
17528 E. Rowland St.
City of Industry, CA 91748
www.cda-arc.com

Copyright © By Creative Design Associates, Inc.

Project:
COLIMA OFFICE

18002 COLIMA RD
ROWLAND HEIGHTS, CA 91748

HUNG CHAN TSAI

19601 EAST WALNUT DRIVE SOUTH
CITY OF INDUSTRY, CA 91748

Stamp:

LICENSED ARCHITECT
LUWU CHEN
No. C-25837
REN. 07-31-15
STATE OF CALIFORNIA

Drawing Title:
PROPOSED FIRST FLOOR PLAN

CDA Project No. 1357
Date: MAY 23, 2014
Phase: PLANNING SUBMITTAL
Checked By: CDA
Drawn By: CDA
Project No.: .
Reference:
Revisions:

Drawing No.:
A-103

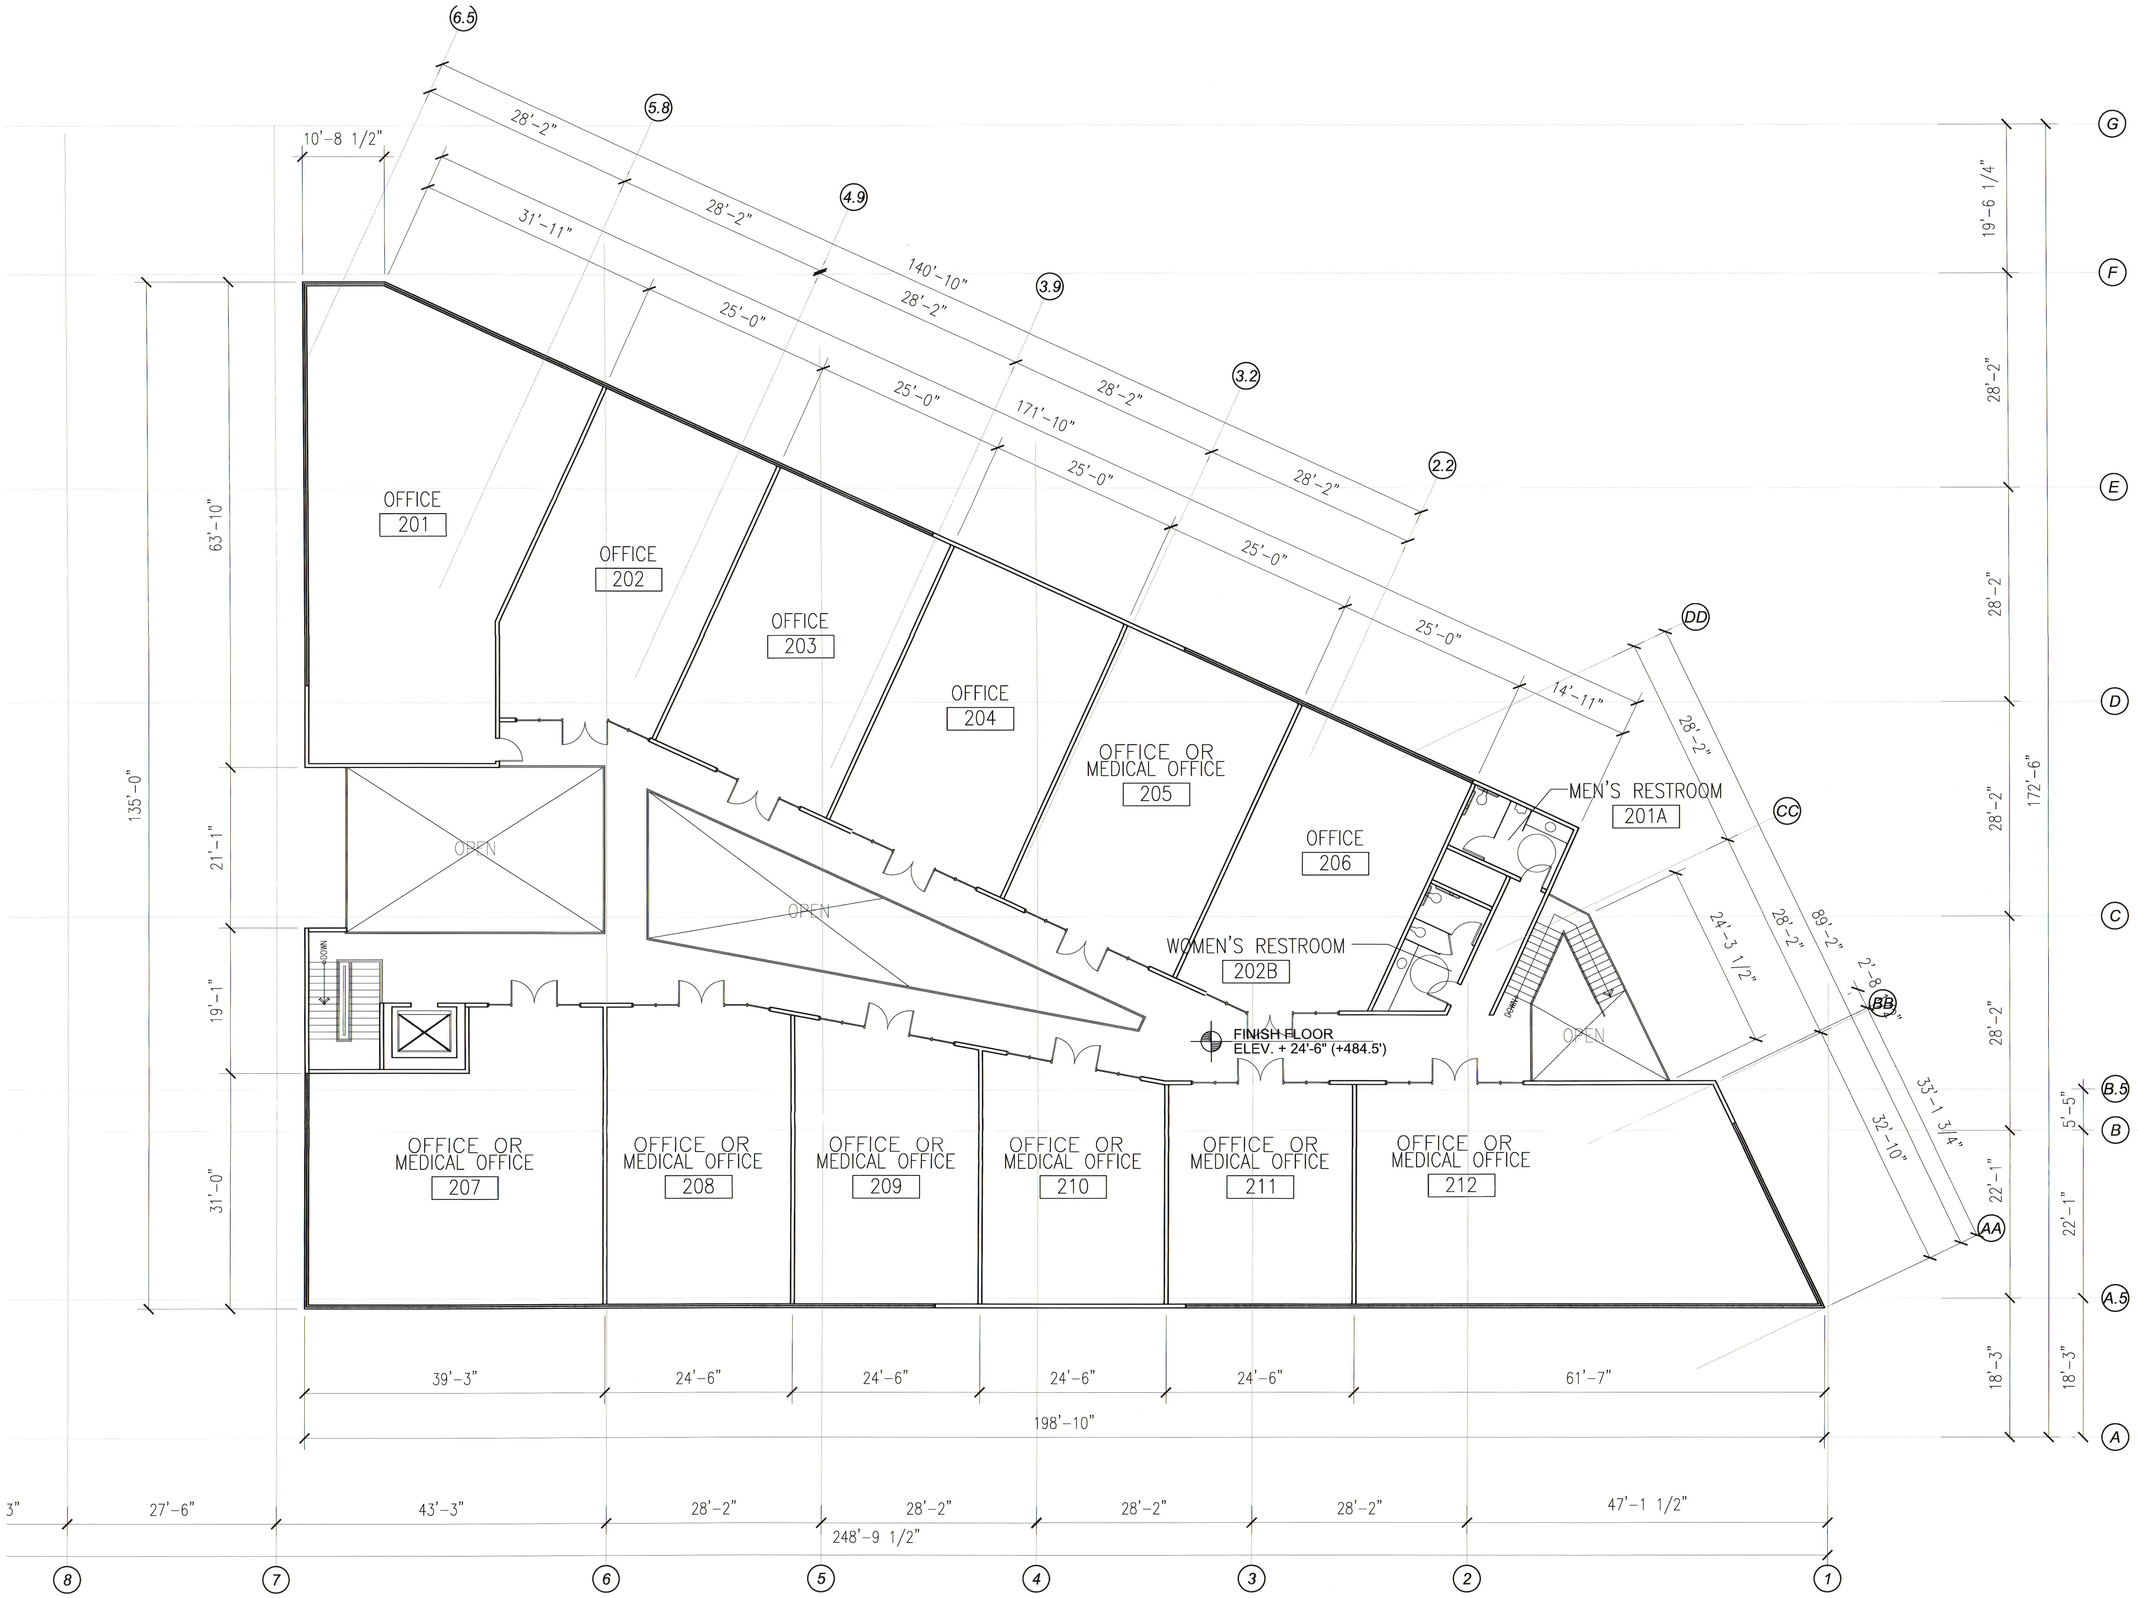

1 SECOND FLOOR PLAN
SCALE: 1/8"=1'-0"

CD/A

CREATIVE DESIGN ASSOCIATES
Architecture. Interior Design. Planning
T. 626.914.8101
F. 626.913.8102
17528 E. Rowland St.
City of Industry, CA 91748
www.cda-arc.com

Copyright © By Creative Design Associates, Inc.

Project:
COLIMA OFFICE

18002 COLIMA RD
ROWLAND HEIGHTS, CA 91748

HUNG CHAN TSAI

19601 EAST WALNUT DRIVE SOUTH
CITY OF INDUSTRY, CA 91748

Stamp:

LICENSED ARCHITECT
LI-WU CHEN
No. C-25837
REN. 07-31-13
STATE OF CALIFORNIA

Drawing Title:
PROPOSED SECOND FLOOR PLAN

CDA Project No. 1357
Date: MAY 23, 2014
Phase: PLANNING SUBMITTAL
Checked By: CDA
Drawn By: CDA
Project No.: .
Reference:
Revisions:

Drawing No.:
A-104

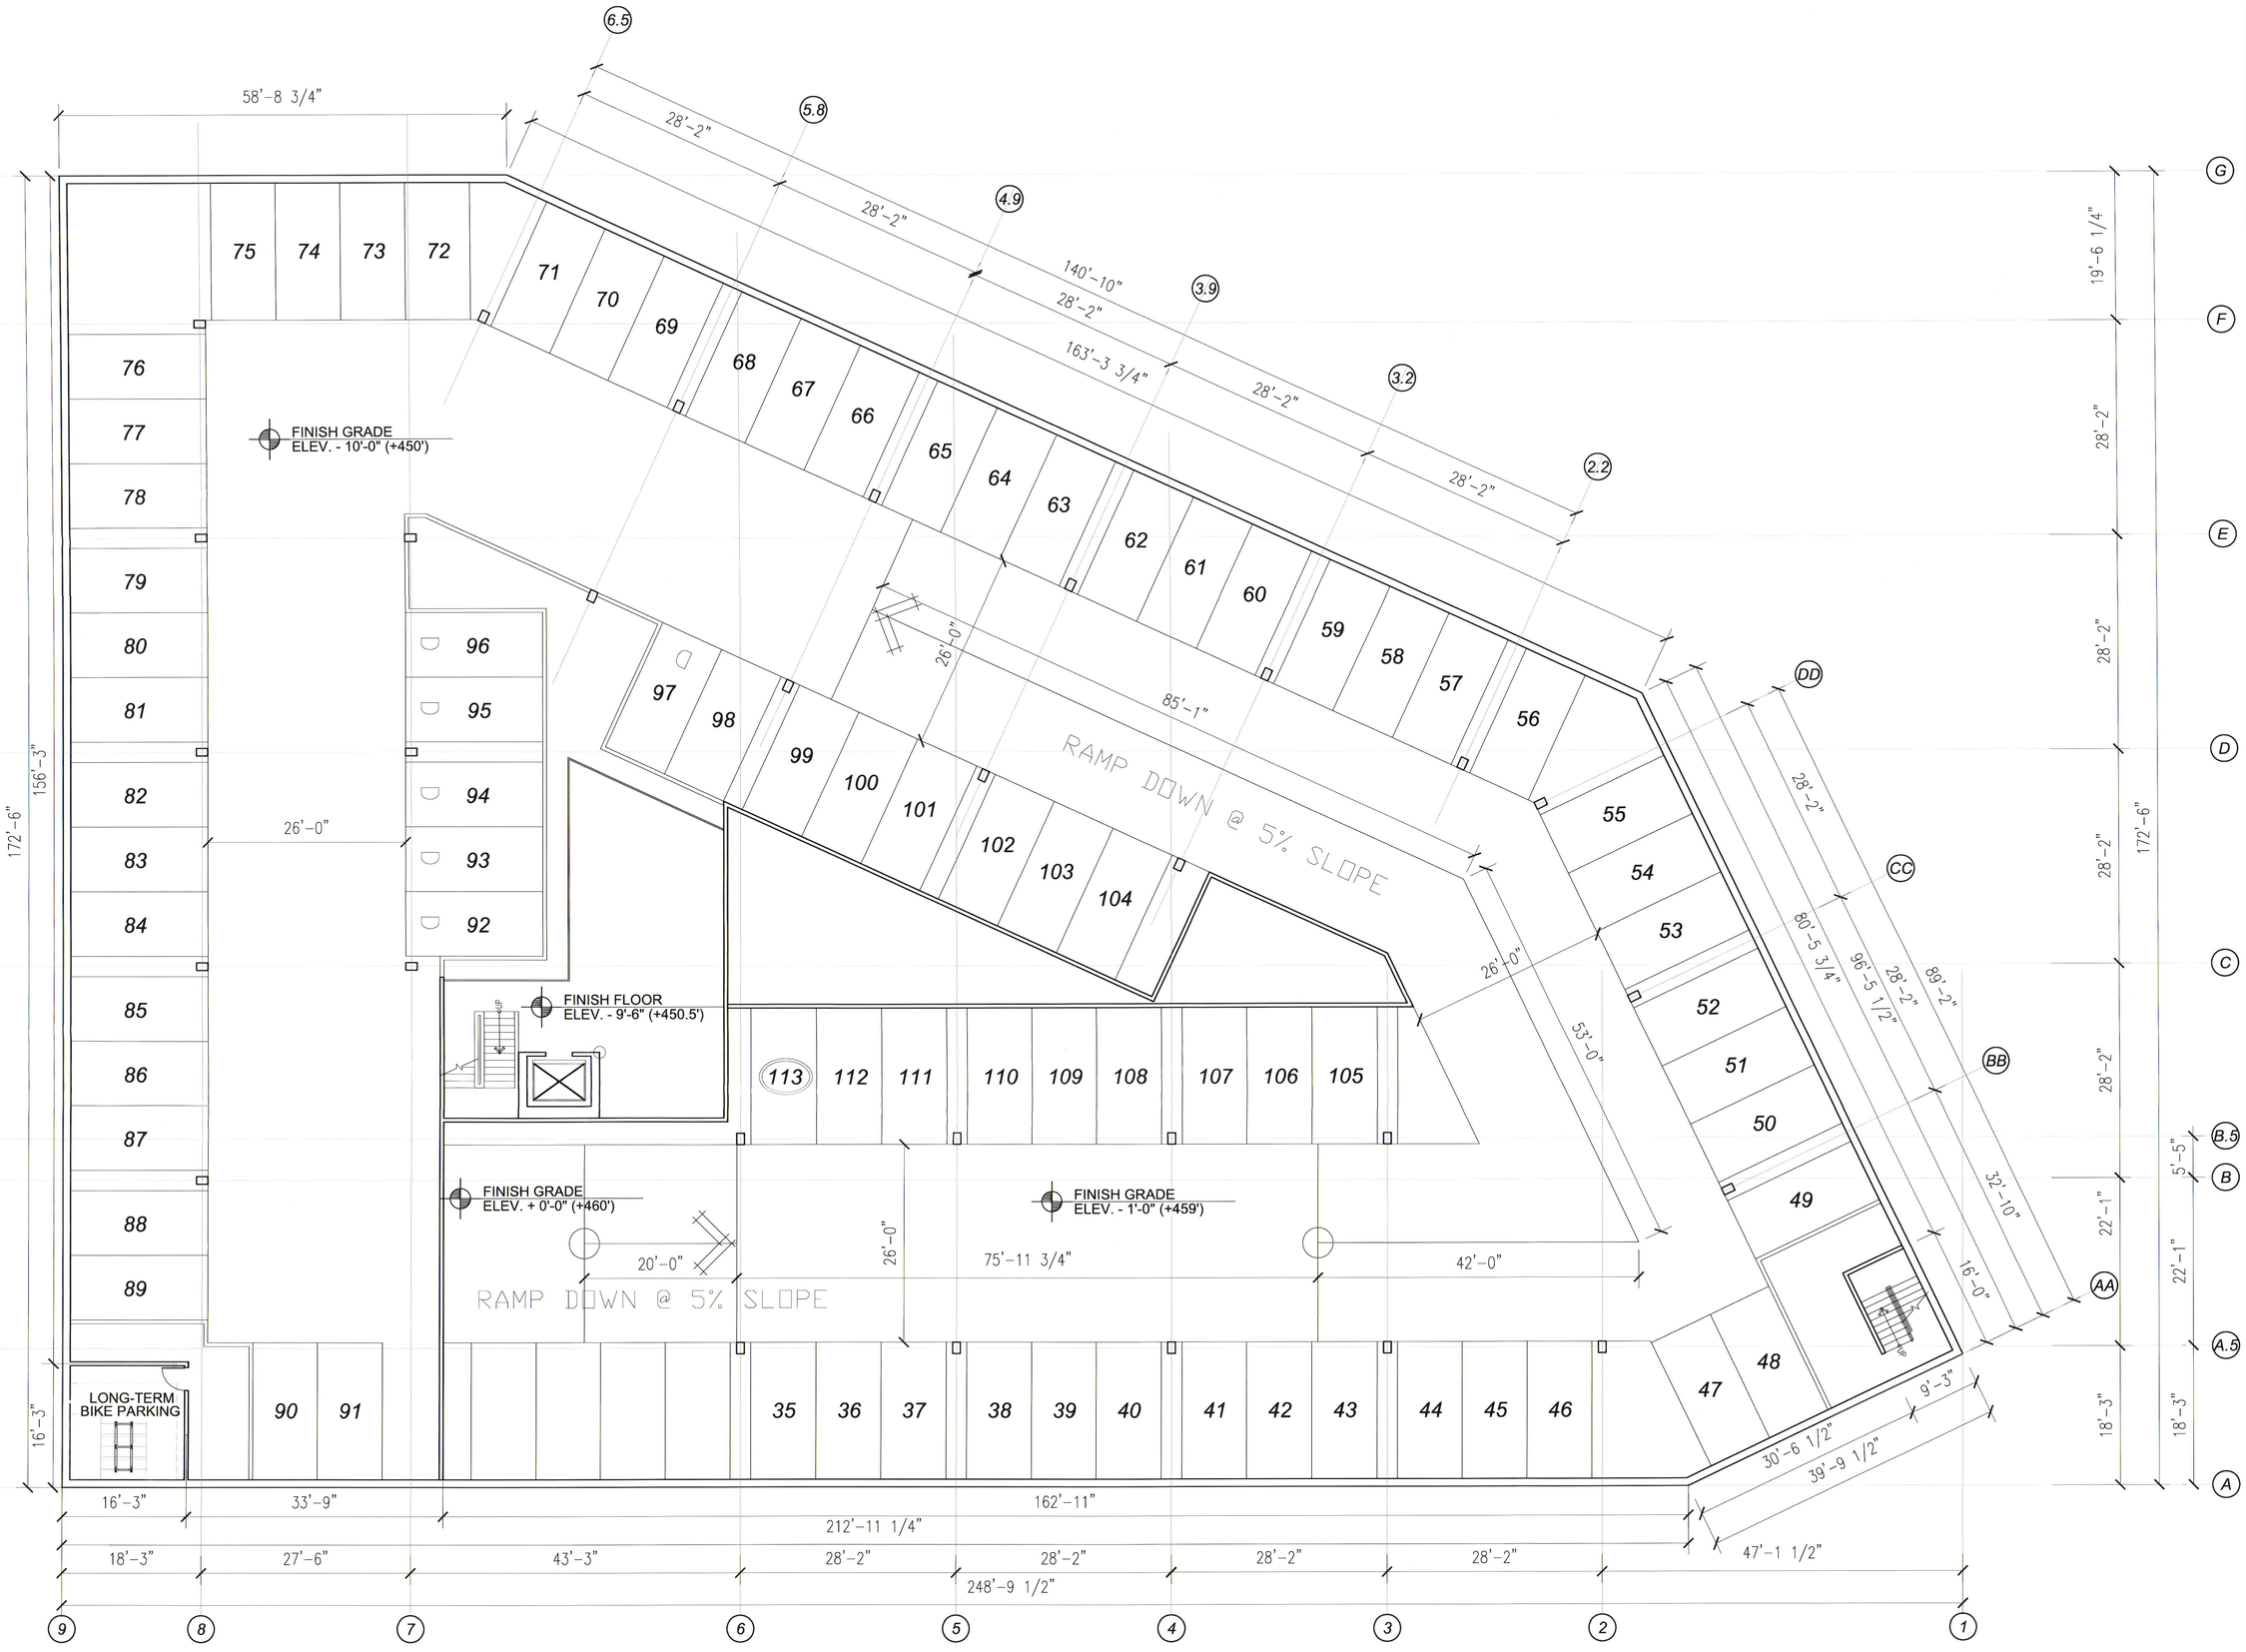

1 BASEMENT FLOOR PLAN
SCALE: 1/8"=1'-0"

CD/A
CREATIVE DESIGN ASSOCIATES
Architecture. Interior Design. Planning
T. 626.914.8101
F. 626.913.8102
17528 E. Rowland St.
City of Industry, CA 91748
www.cda-arc.com

Copyright © By Creative Design Associates, Inc.

Project:
COLIMA OFFICE

18002 COLIMA RD
ROWLAND HEIGHTS, CA 91748

HUNG CHAN TSAI

19601 EAST WALNUT DRIVE SOUTH
CITY OF INDUSTRY, CA 91748

Stamp:

LICENSED ARCHITECT
YU-WU CHEN
No. C-25837
REN. 07-31-13
STATE OF CALIFORNIA

Drawing Title:
PROPOSED BASEMENT PLAN

CDA Project No. 1357
Date: MAY 23, 2014
Phase: PLANNING SUBMITTAL
Checked By: CDA
Drawn By: CDA
Project No.: .
Reference:
Revisions:

Drawing No.:
A-101

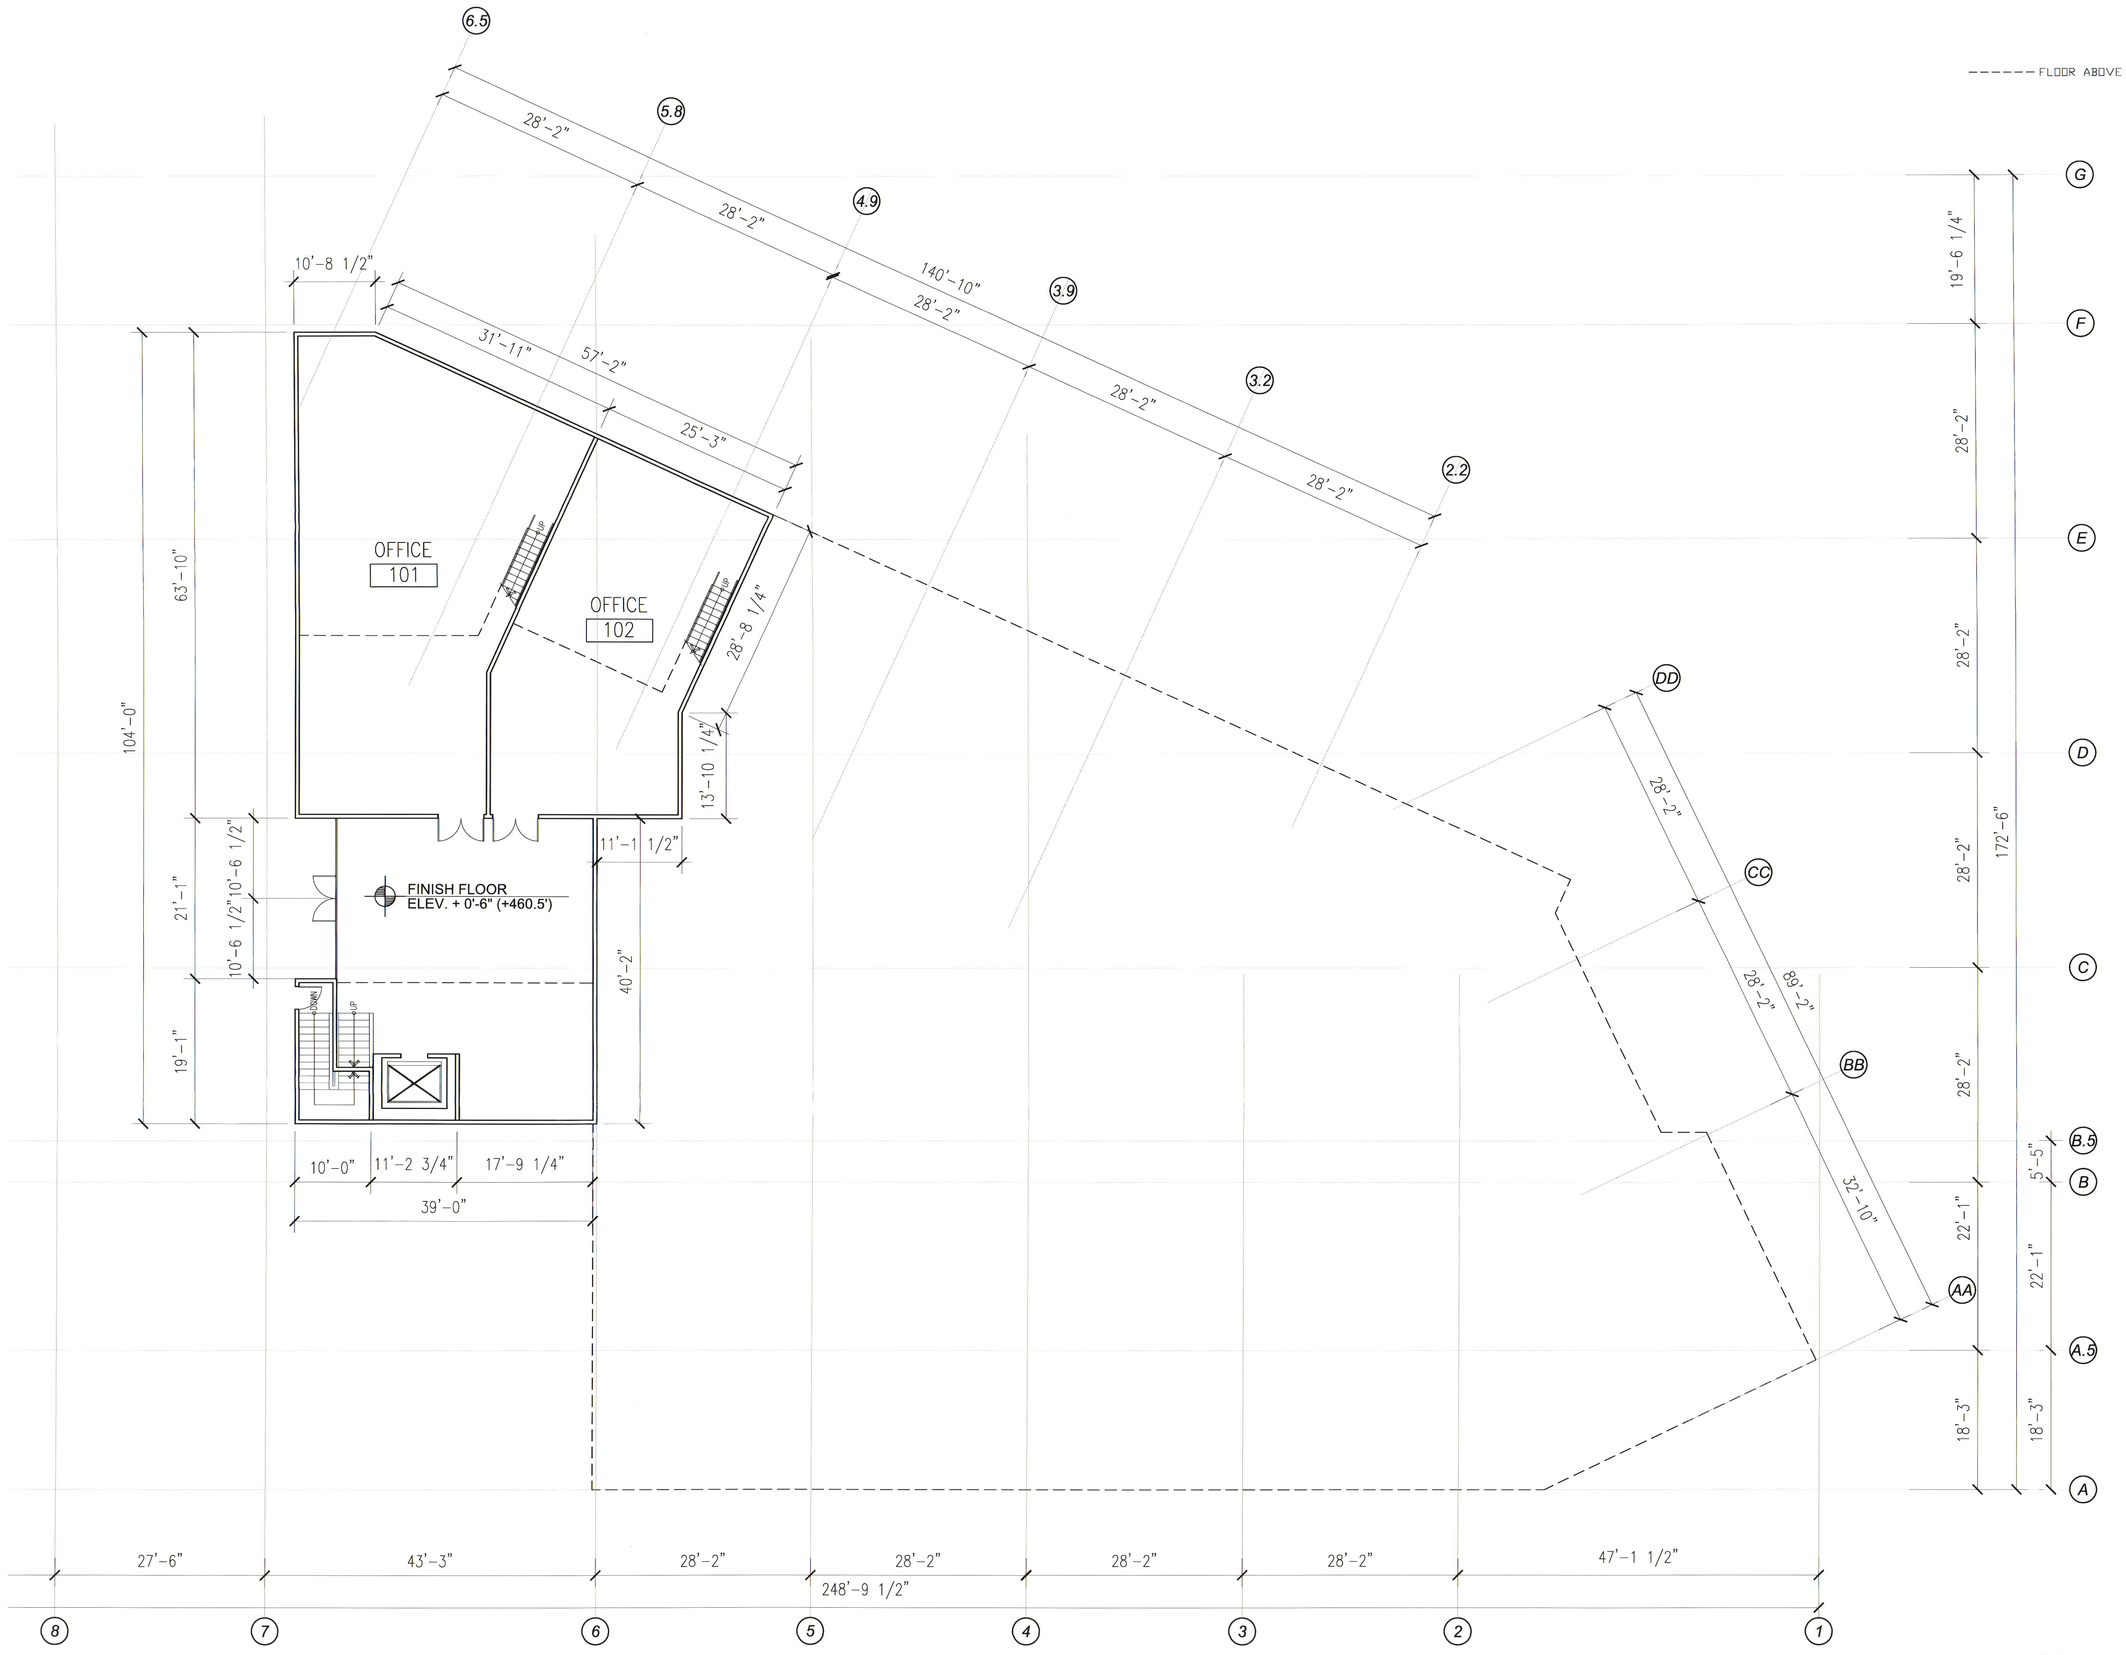

1 LOBBY FLOOR PLAN
SCALE: 1/8"=1'-0"

CD/A

CREATIVE DESIGN ASSOCIATES
Architecture. Interior Design. Planning
T. 626.914.8101
F. 626.913.8102
17528 E. Rowland St.
City of Industry, CA 91748
www.cda-arc.com

Copyright © By Creative Design Associates, Inc.

Project:
COLIMA OFFICE

18002 COLIMA RD
ROWLAND HEIGHTS, CA 91748

HUNG CHAN TSAI

19601 EAST WALNUT DRIVE SOUTH
CITY OF INDUSTRY, CA 91748

Stamp:

LICENSED ARCHITECT
YU-NU CHEN
No. C-25837
REN. 07-31-15
STATE OF CALIFORNIA

Drawing Title:
PROPOSED LOBBY FLOOR PLAN

CDA Project No. 1357
Date: MAY 23, 2014
Phase: PLANNING SUBMITTAL
Checked By: CDA
Drawn By: CDA
Project No.: .
Reference:
Revisions:

Drawing No.:
A-102

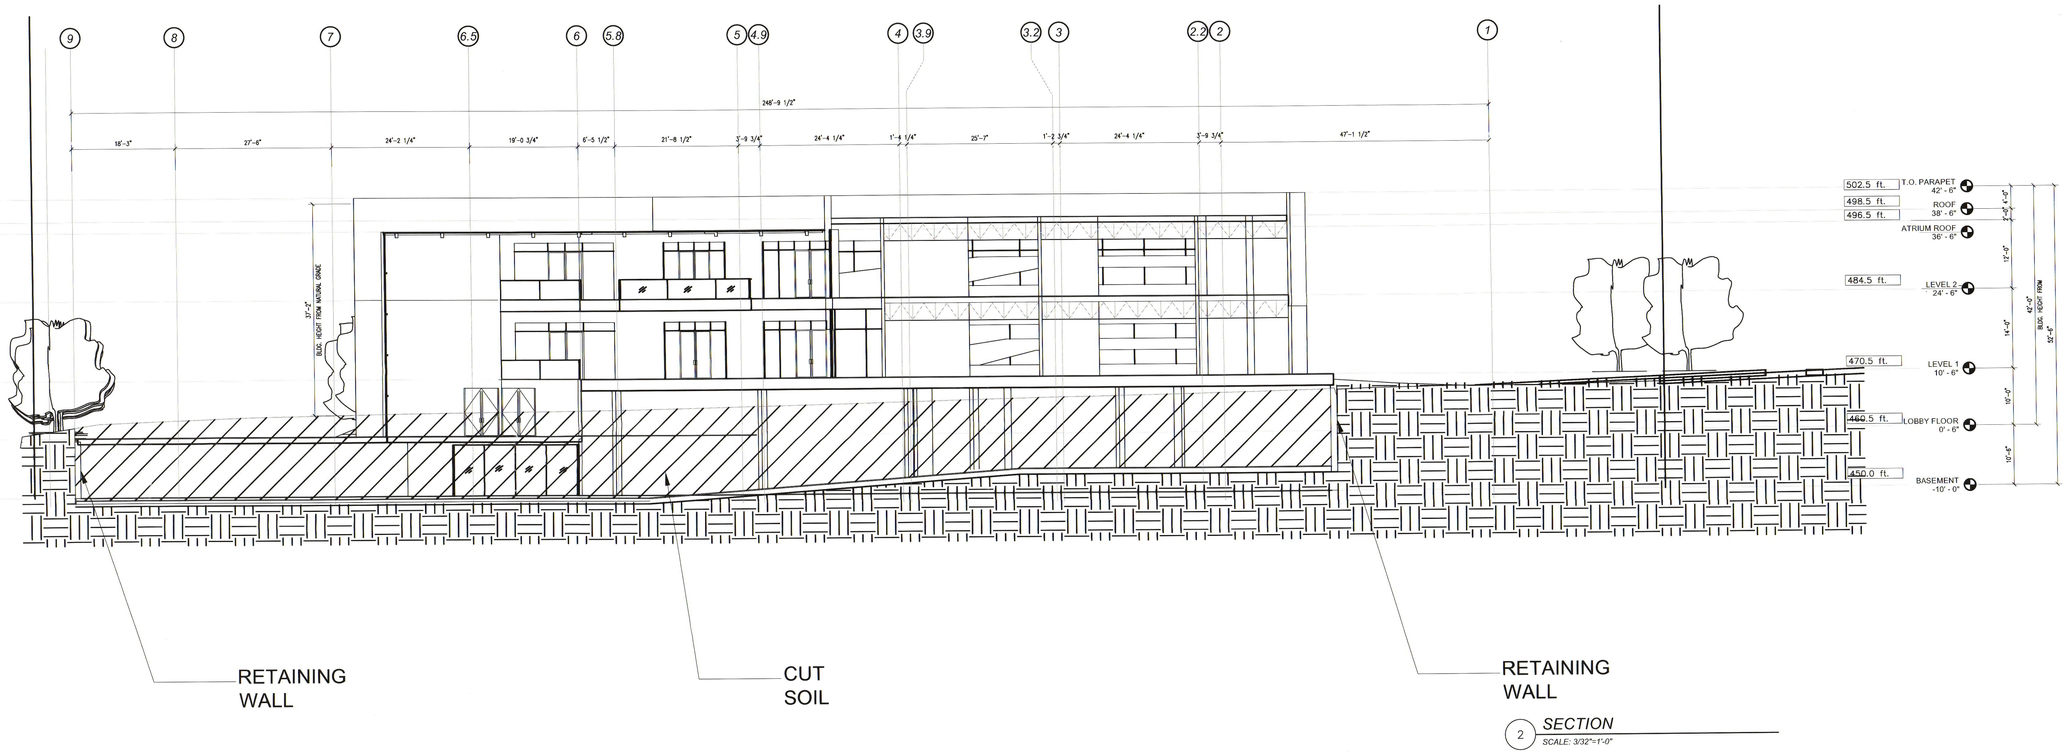

2 SECTION
SCALE: 3/32"=1'-0"

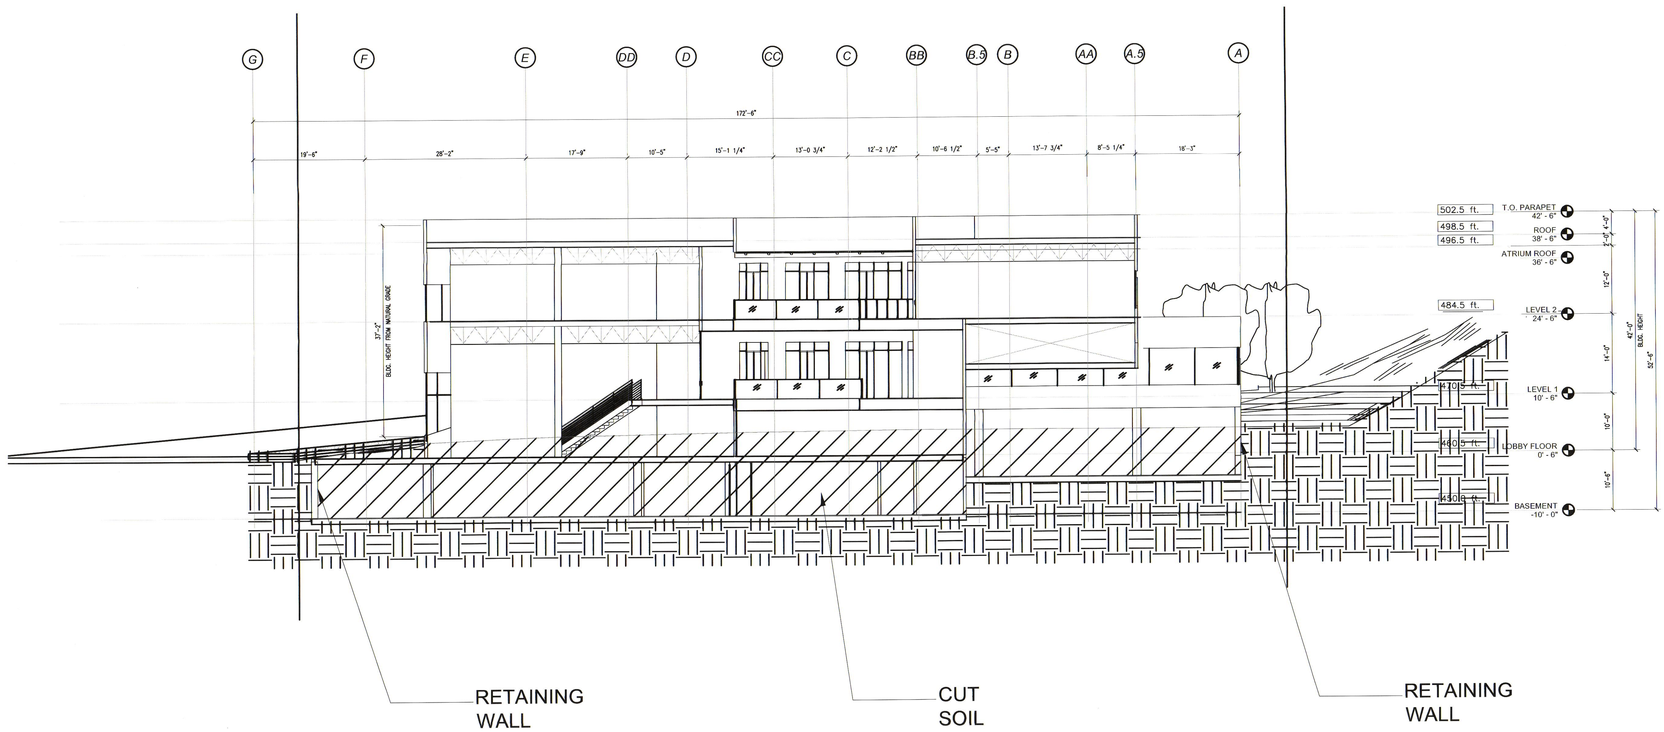

1 SECTION
SCALE: 3/32"=1'-0"

CD/A
CREATIVE DESIGN ASSOCIATES
Architecture. Interior Design. Plannin
T. 626.914.8101
F. 626.913.8102
17528 E. Rowland St.
City of Industry, CA 91748
www.cda-arc.com

Copyright © By Creative Design Associates, Inc.

Project:
COLIMA OFFICE

18002 COLIMA RD
ROWLAND HEIGHTS, CA 91748

HUNG CHAN TSAI

19601 EAST WALNUT DRIVE SOUTH
CITY OF INDUSTRY, CA 91748

Stamp:

LICENSED ARCHITECT
YU-WU CHEN
No. C-25837
REN. 07-31-13
STATE OF CALIFORNIA

Drawing Title:
SECTIONS

CDA Project No. 1357
Date: OCT.30, 2014
Phase: PLANNING SUBMITTAL
Checked By: CDA
Drawn By: CDA
Project No.: .
Reference:
Revisions:

Drawing No.:
A-301