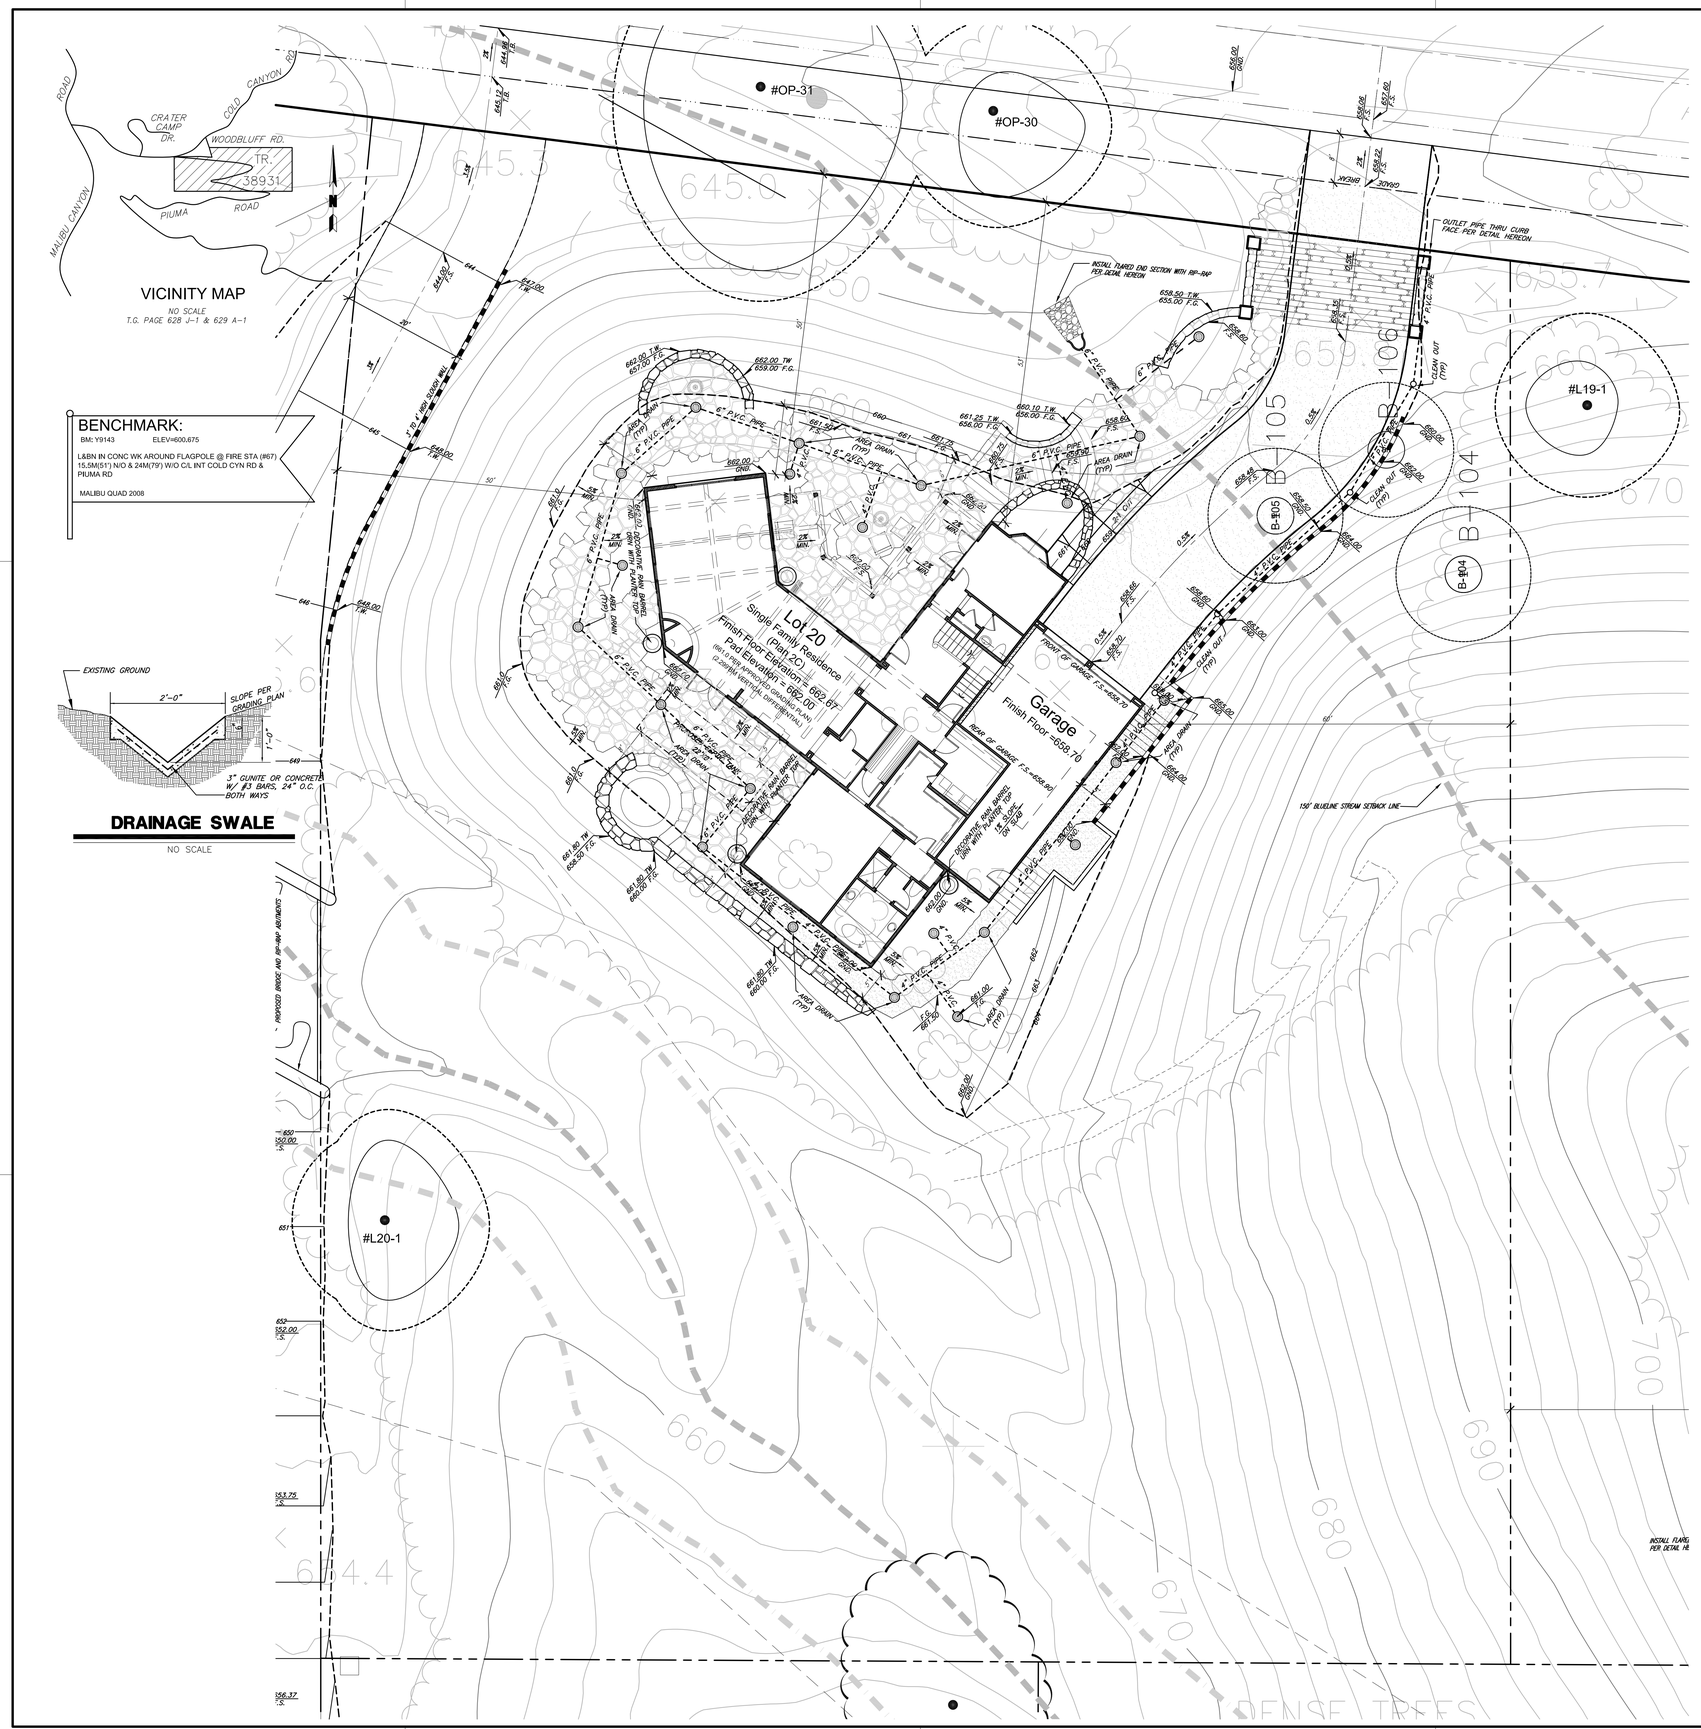

Civil Design & Drafting inc.
835 Patriot Drive, Unit C
Moorpark, California 93021
Phone: 805-522-2622
Fax: 805-426-8016
email: CDD@civildesignanddrafting.com

REVISION BLOCK

REV#	APPR	DATE	REVISION DESCRIPTION	ENGINEER	DATE

CIVIL ENGINEER:
PREPARED BY OR UNDER THE DIRECTION OF:

REGISTERED PROFESSIONAL ENGINEER ★ IMAD ABOULJAWDAH ★ No. 51299 Exp. 6-30-14 ★ CIVIL ★ STATE OF CALIFORNIA

IMAD ABOULJAWDAH
RE No.: 51299
DATE Exp: 06/30/2014

TRACT MAP 38931

CONCEPT GRADING & DRAINAGE PLAN
FOR
TRACT MAP 38931 - LOT 20
ASSESSOR'S PARCEL NO: 4456-038-020

SCALE: AS NOTED
DATE: 12/22/2013

SHEET:
C-1
OF 1 SHEETS

C:\Projects\Piuma Road\Site Plans\Lot 20 - Phase 2\Concept Grading Plan-Lot 20.dwg
12:40:26 12 / 21 / 2013