


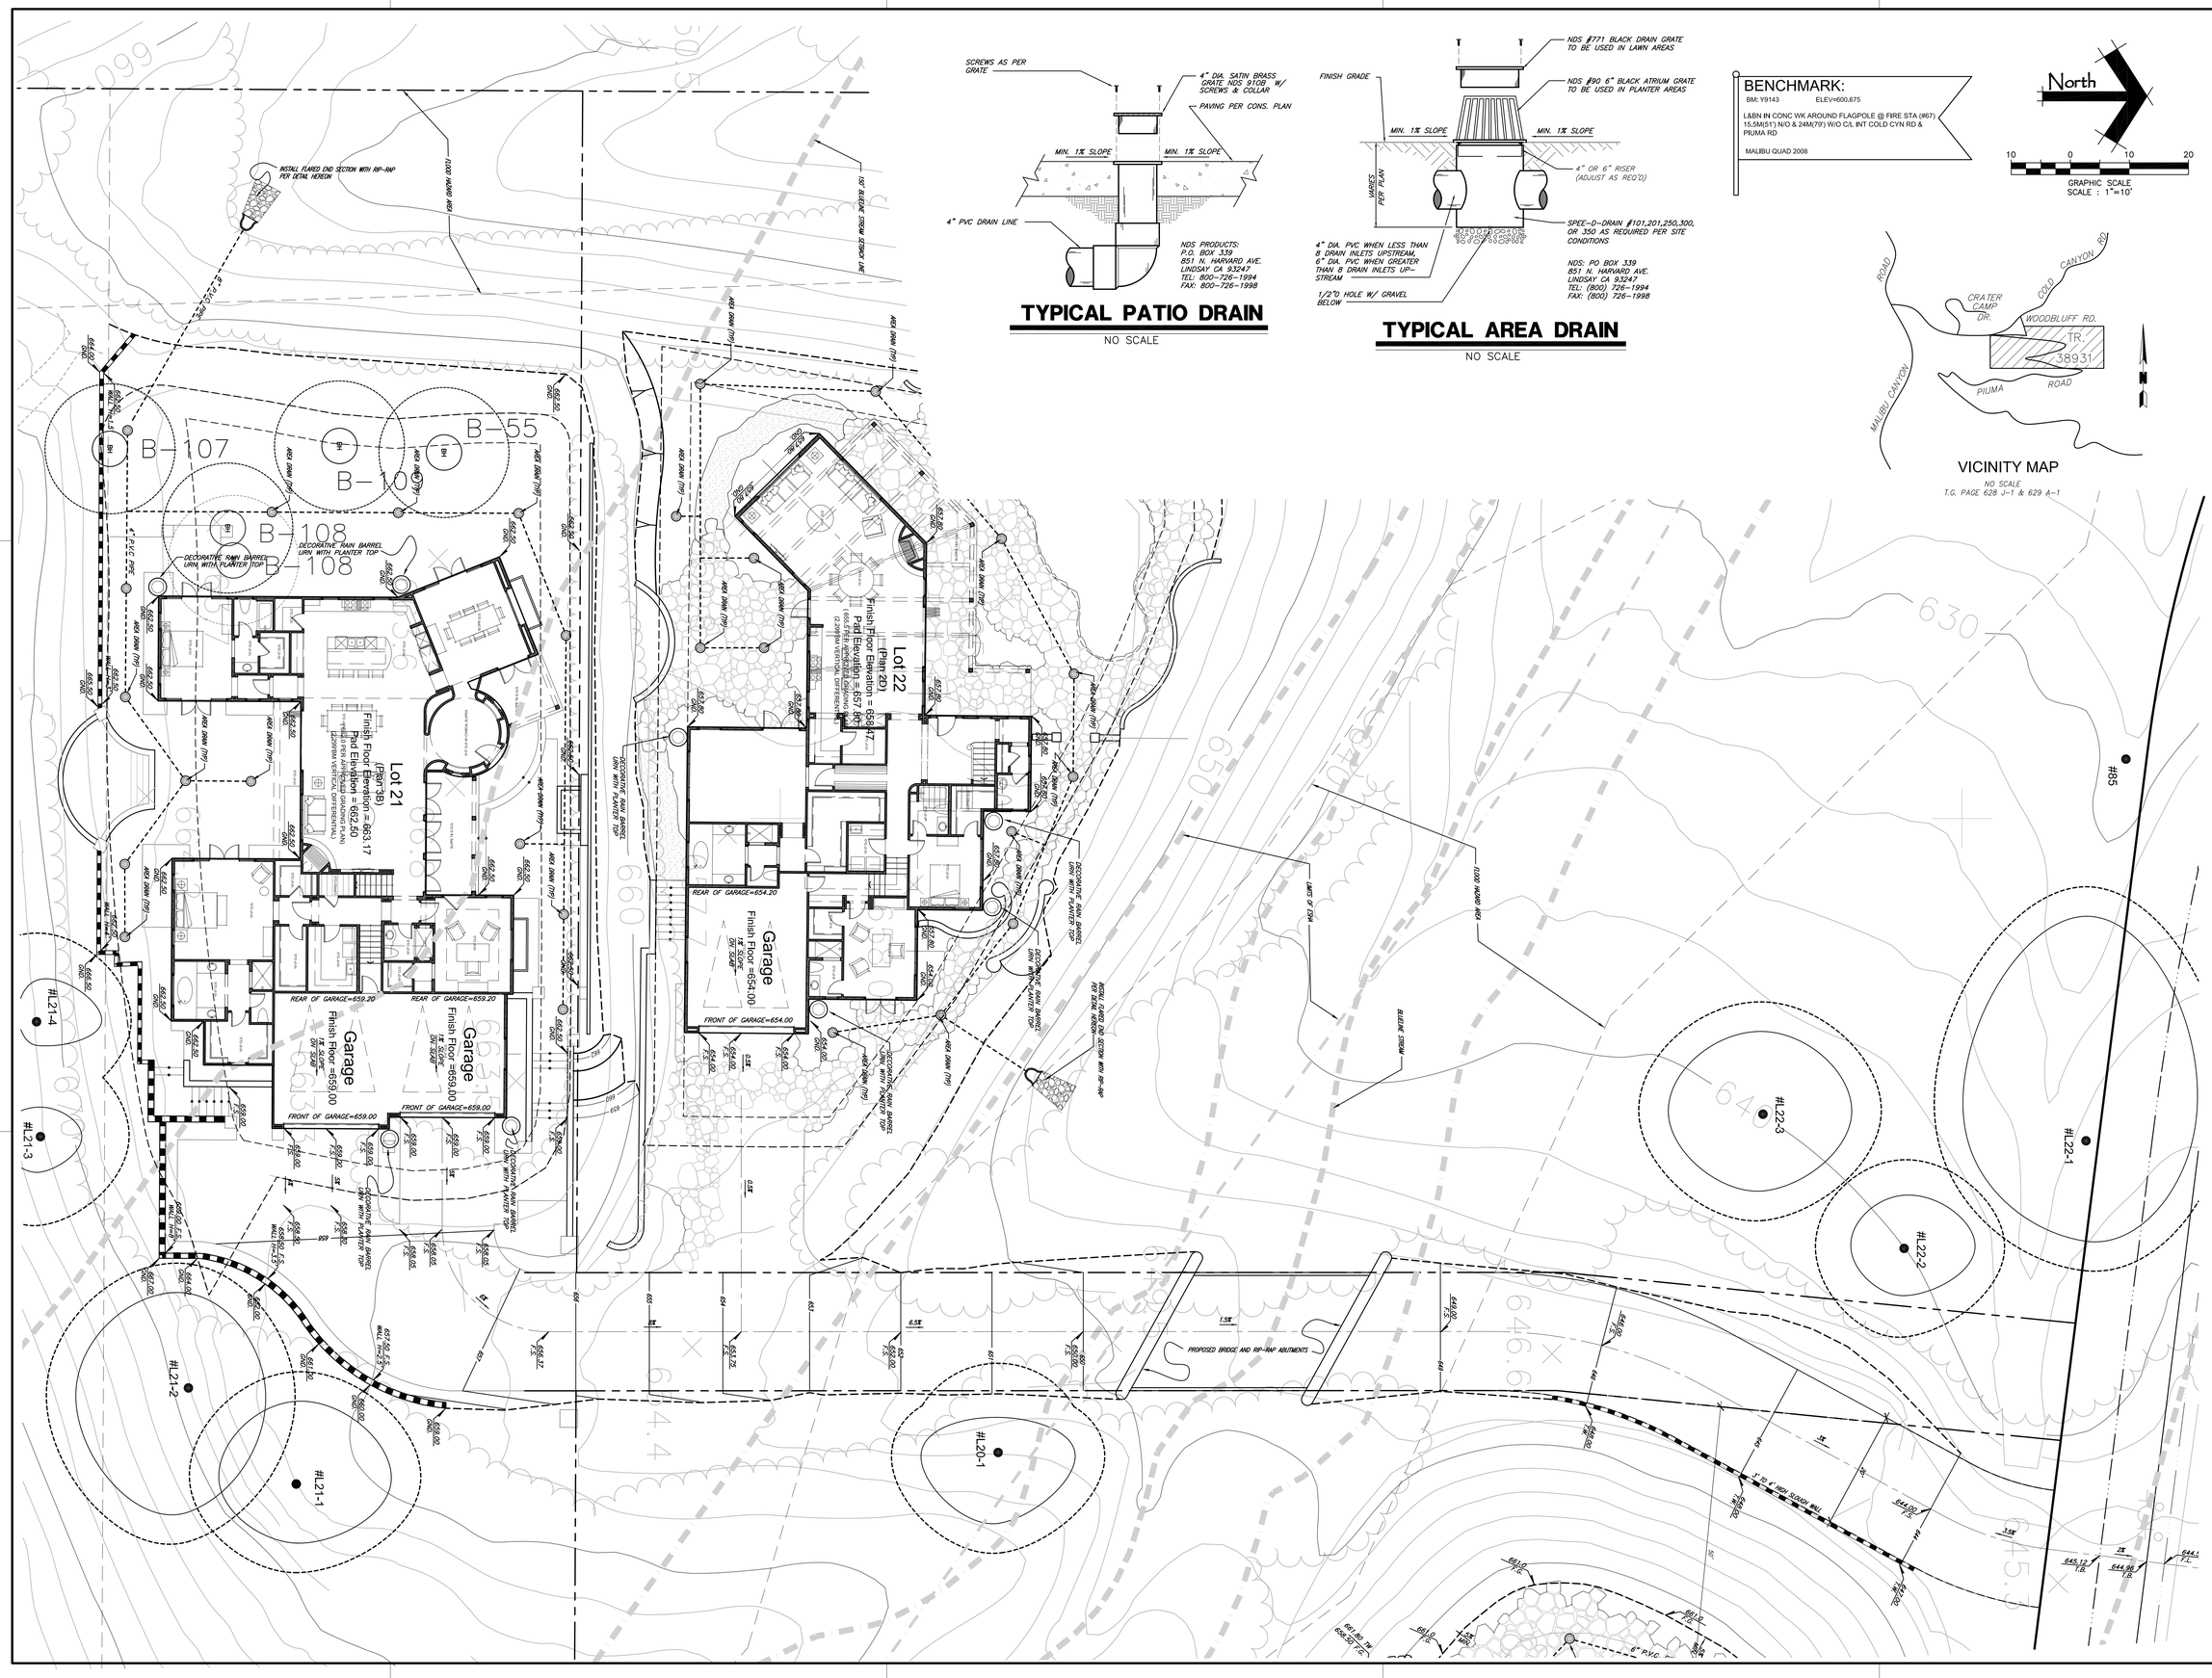


## TYPICAL PATIO DRAIN

NO SCALE




## TYPICAL AREA DRAIN

NO SCALE

BENCHMARK:

BM: Y9143 ELEV=600.675

L&BN IN CONC WK AROUND FLAGPOLE @ FIRE STA (#67) 15.5M(51') N/O & 24M(79') W/O C/L INT COLD CYN RD & PIUMA RD

MALIBU QUAD 2008







## VICINITY MAP

NO SCALE

T.G. PAGE 628 J-1 & 629 A-1


885 Patriot Drive, Unit C
Moorpark, California 93021
Phone: 805-522-2822
Fax: 805-426-8016
email: CDD@civildesignanddrafting.com
Civil Design & Drafting inc.


REVISION BLOCK

| REV# | APPR | DATE | REVISION DESCRIPTION | ENGINEER | DATE |
|---|---|---|---|---|---|
| | | | | | |

REGISTERED PROFESSIONAL ENGINEER ★ IMAD ABOULWAFAH ★ No. 51299 ★ Exp. 6-30-14 ★ CIVIL ★ STATE OF CALIFORNIA

CIVIL ENGINEER:
PREPARED BY OR UNDER THE DIRECTION OF:

IMAD ABOULWAFAH
P.E. No.: 51299

DATE
Exp: 06/30/2014

TRACT MAP 38931

CONCEPT GRADING & DRAINAGE PLAN

FOR

TRACT MAP 38931 - LOT 21

ASSESSOR'S PARCEL NO: 4456-038-021

SCALE: AS NOTED

DATE: 12/22/2013

SHEET:

C-1

OF 1 SHEETS

C:\Projects\Piuma Road\Site Plans\Lot 21 - Phase 2\Concept Grading Plan-Lot 21.dwg
12:38:45 12 / 21 / 2013