VICINITY MAP

NO SCALE
T.G. PAGE 628 J-1 & 629 A-1

BENCHMARK:

BM: Y9143 ELEV=600.675

L&BN IN CONC WK AROUND FLAGPOLE @ FIRE STA (#67) 15.5M(51') N/O & 24M(79') W/O C/L INT COLD CYN RD & PIUMA RD

MALIBU QUAD 2008

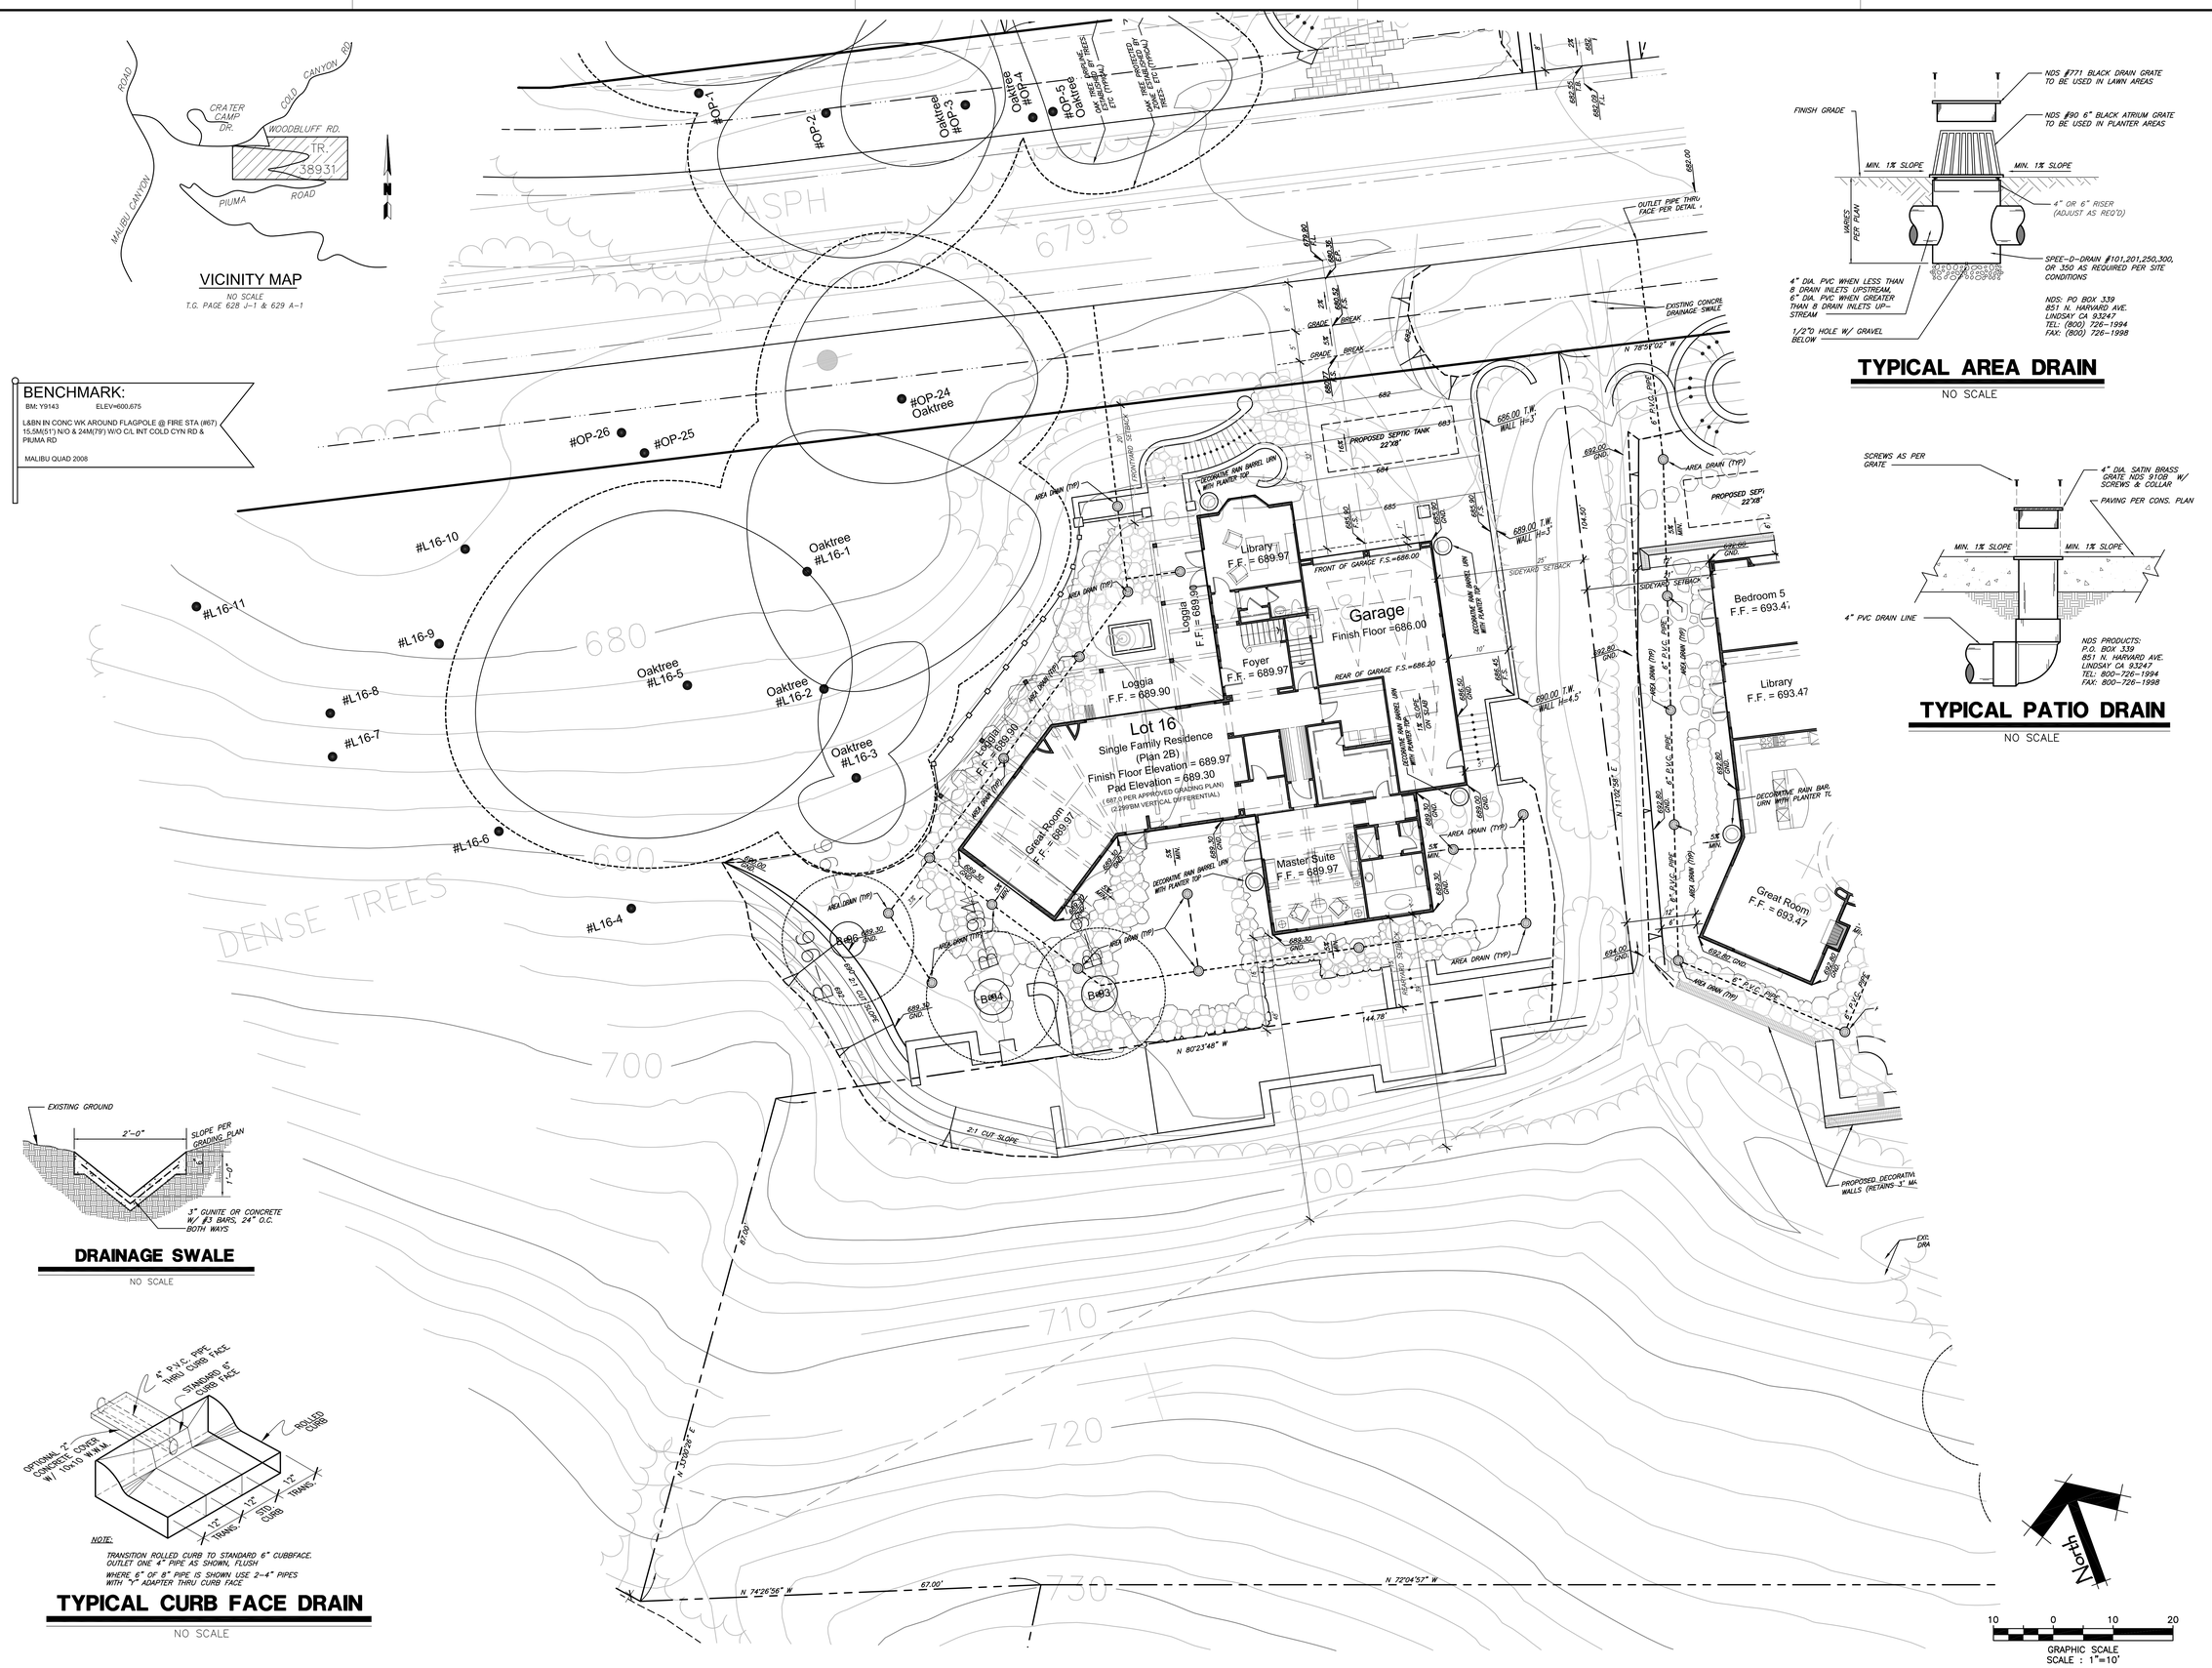

TYPICAL AREA DRAIN

NO SCALE

TYPICAL PATIO DRAIN

NO SCALE

DRAINAGE SWALE

NO SCALE

NOTE:

TRANSITION ROLLED CURB TO STANDARD 6" CUBBFACE.
OUTLET ONE 4" PIPE AS SHOWN, FLUSH

WHERE 6" OF 8" PIPE IS SHOWN, USE 2-4" PIPES WITH "Y" ADAPTER THRU CURB FACE

TYPICAL CURB FACE DRAIN

NO SCALE

885 Patriot Drive, Unit C
Moorpark, California 93021
Phone: 805-522-2622
Fax: 805-426-8016
email: CDD@civildesignanddrafting.com
Civil Design & Drafting inc.

REVISION BLOCK

REV#	APPR	DATE	REVISION DESCRIPTION	ENGINEER	DATE

REGISTERED PROFESSIONAL ENGINEER ★ IMAD ABOUJAWDAH ★ No. 51299 Exp. 6-30-14 ★ CIVIL ★ STATE OF CALIFORNIA

CIVIL ENGINEER:
PREPARED BY OR UNDER THE DIRECTION OF:
IMAD ABOUJAWDAH
P.E. No.: 51299
DATE Exp: 06/30/2014

TRACT MAP 38931

CONCEPT GRADING & DRAINAGE PLAN
FOR
TRACT MAP 38931 - LOT 16
ASSESSOR'S PARCEL NO: 4456-038-016

SCALE: AS NOTED
DATE: 12/22/2013

SHEET:
C-1
OF 1 SHEETS

C:\Projects\Piuma Road\Site Plans\Lot 16 - Phase 2\Concept Grading Plan-Lot 16.dwg
11:32:06 12 / 21 / 2013