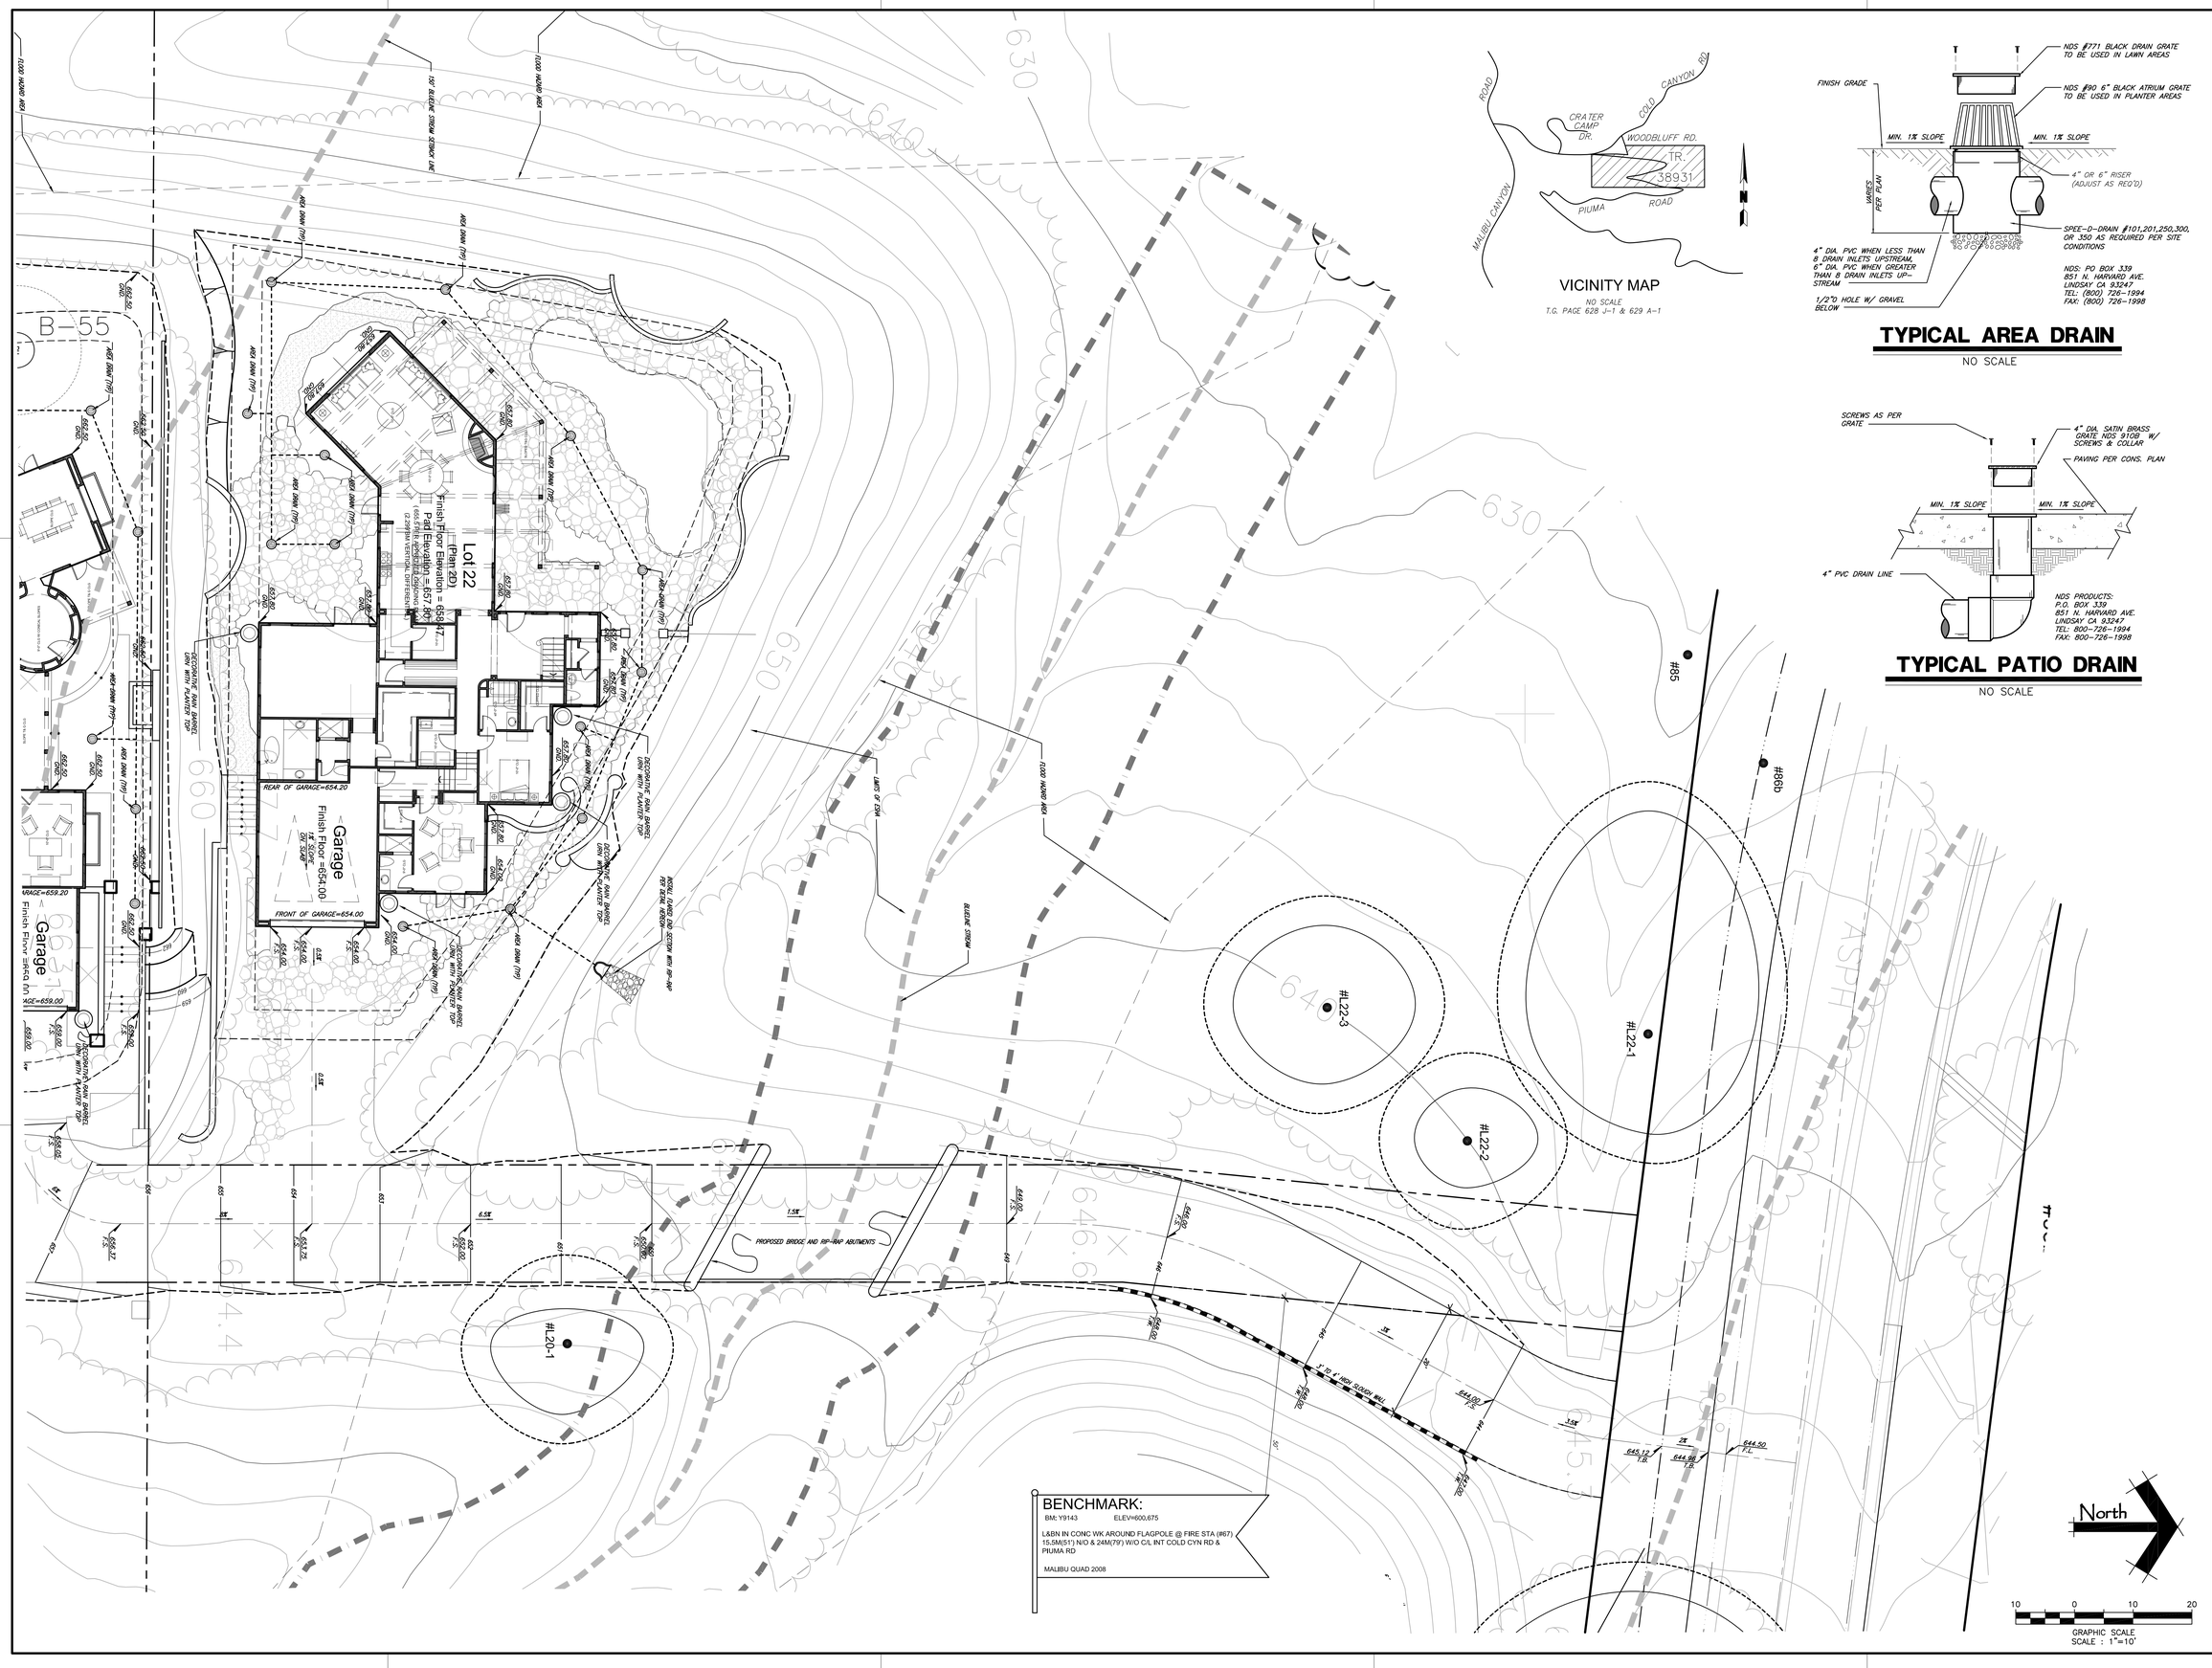

895 Patriot Drive, Unit C
Moorpark, California 93021
Phone: 805-522-2822
Fax: 805-426-8016
email: CDD@civildesignandrafting.com
Civil Design & Drafting inc.

REVISION BLOCK

REV#	APPR	DATE	REVISION DESCRIPTION	ENGINEER	DATE

REGISTERED PROFESSIONAL ENGINEER IMAD ABOULAWDAH No. 51299 Exp. 6-30-14 CIVIL STATE OF CALIFORNIA

CIVIL ENGINEER:
PREPARED BY OR UNDER THE DIRECTION OF:
IMAD ABOULAWDAH
P.E. No.: 51299
DATE Exp: 06/30/2014

TRACT MAP 38931

CONCEPT GRADING & DRAINAGE PLAN

FOR

TRACT MAP 38931 - LOT 22

ASSESSOR'S PARCEL NO: 4456-038-022

SCALE: AS NOTED DATE: 12/22/2013

SHEET:

C-1

OF 1 SHEETS

C:\Projects\Piuma Road\Site Plans\Lot 22 - Phase 2\Concept Grading Plan-Lot 22.dwg
10:31:36 12 / 21 / 2013