NOTE: NO GRADING IMPROVEMENT PROPOSED

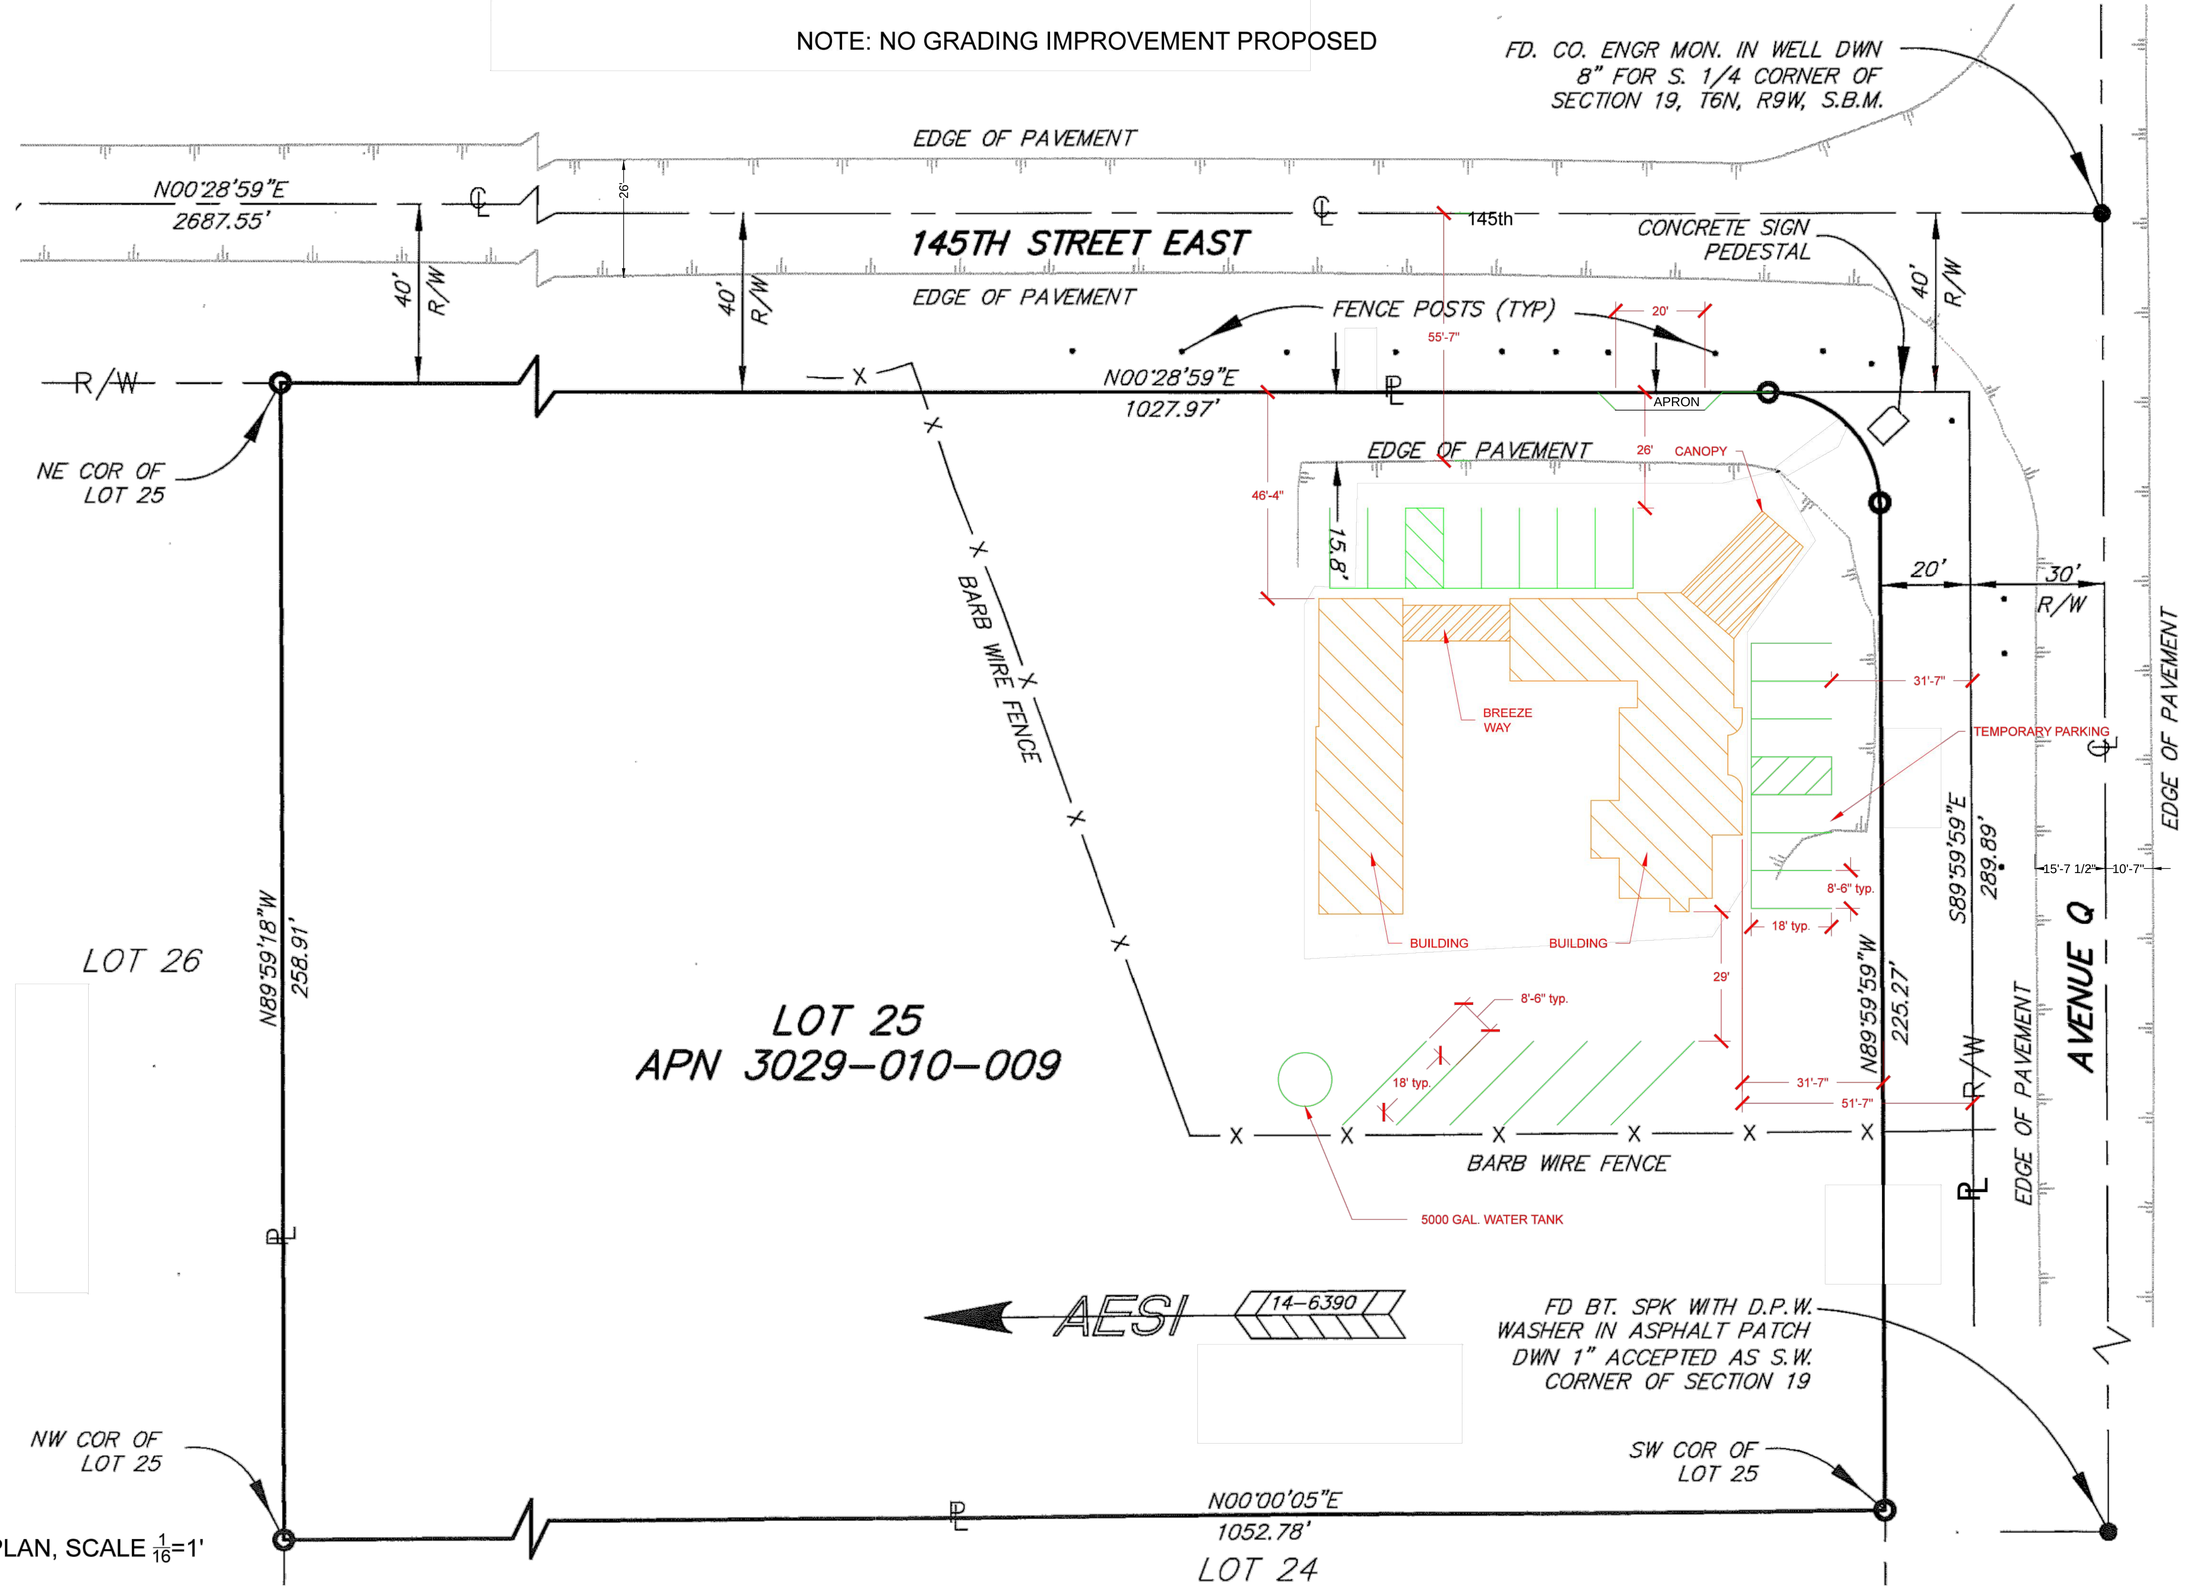

SITE PLAN, SCALE $\frac{1}{16}$=1'

PROPERTY OWNER:
JAN-PETER FLACK
(310)396-2211

APPLICANT:
JAN-PETER FLACK
(310)396-2211

DESIGNER:
RAMON BARUIO
(310)562-5383
RBPLANDESIGN@GMAIL.COM
4273 CANOGA AVE.
WOODLAND HILLS, CA. 91364

THE FOUR ACES
14499 EAST AVENUE Q
PALMDALE, CA. 93591

PROJECT TITLE
MOVIE SET

FILE NAME: 4aces.dwg
DRAWN BY: A. LAM
CHECKED BY: R. BAGUIO
DATE: 10-22-14

SITE PLAN

A2.0

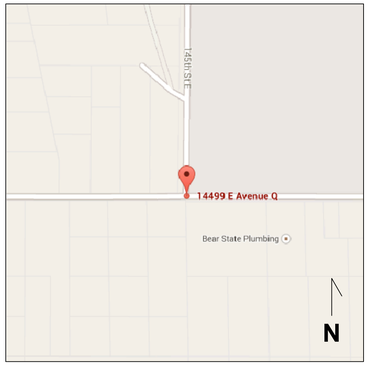

VICINITY MAP

AERIAL MAP

APN: 302-901-0009
TOTAL: 3,185 SQ. FT.

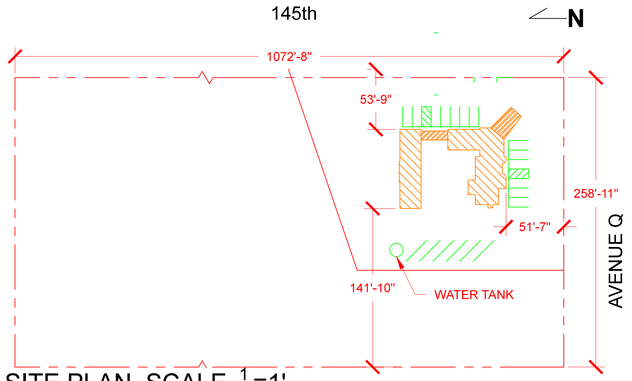

SITE PLAN, SCALE $\frac{1}{64}$=1'

SOUTH ELEVATION

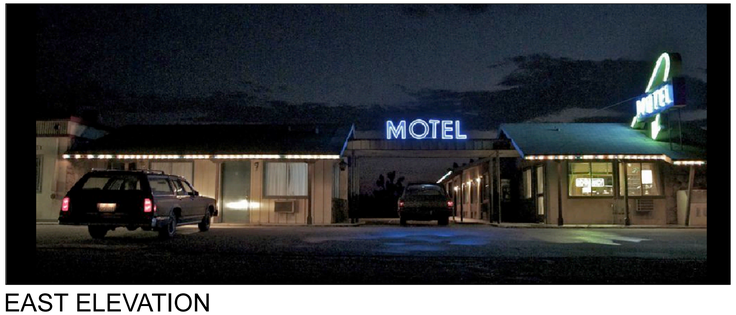

EAST ELEVATION

THE FOUR ACES

PARCEL MAP

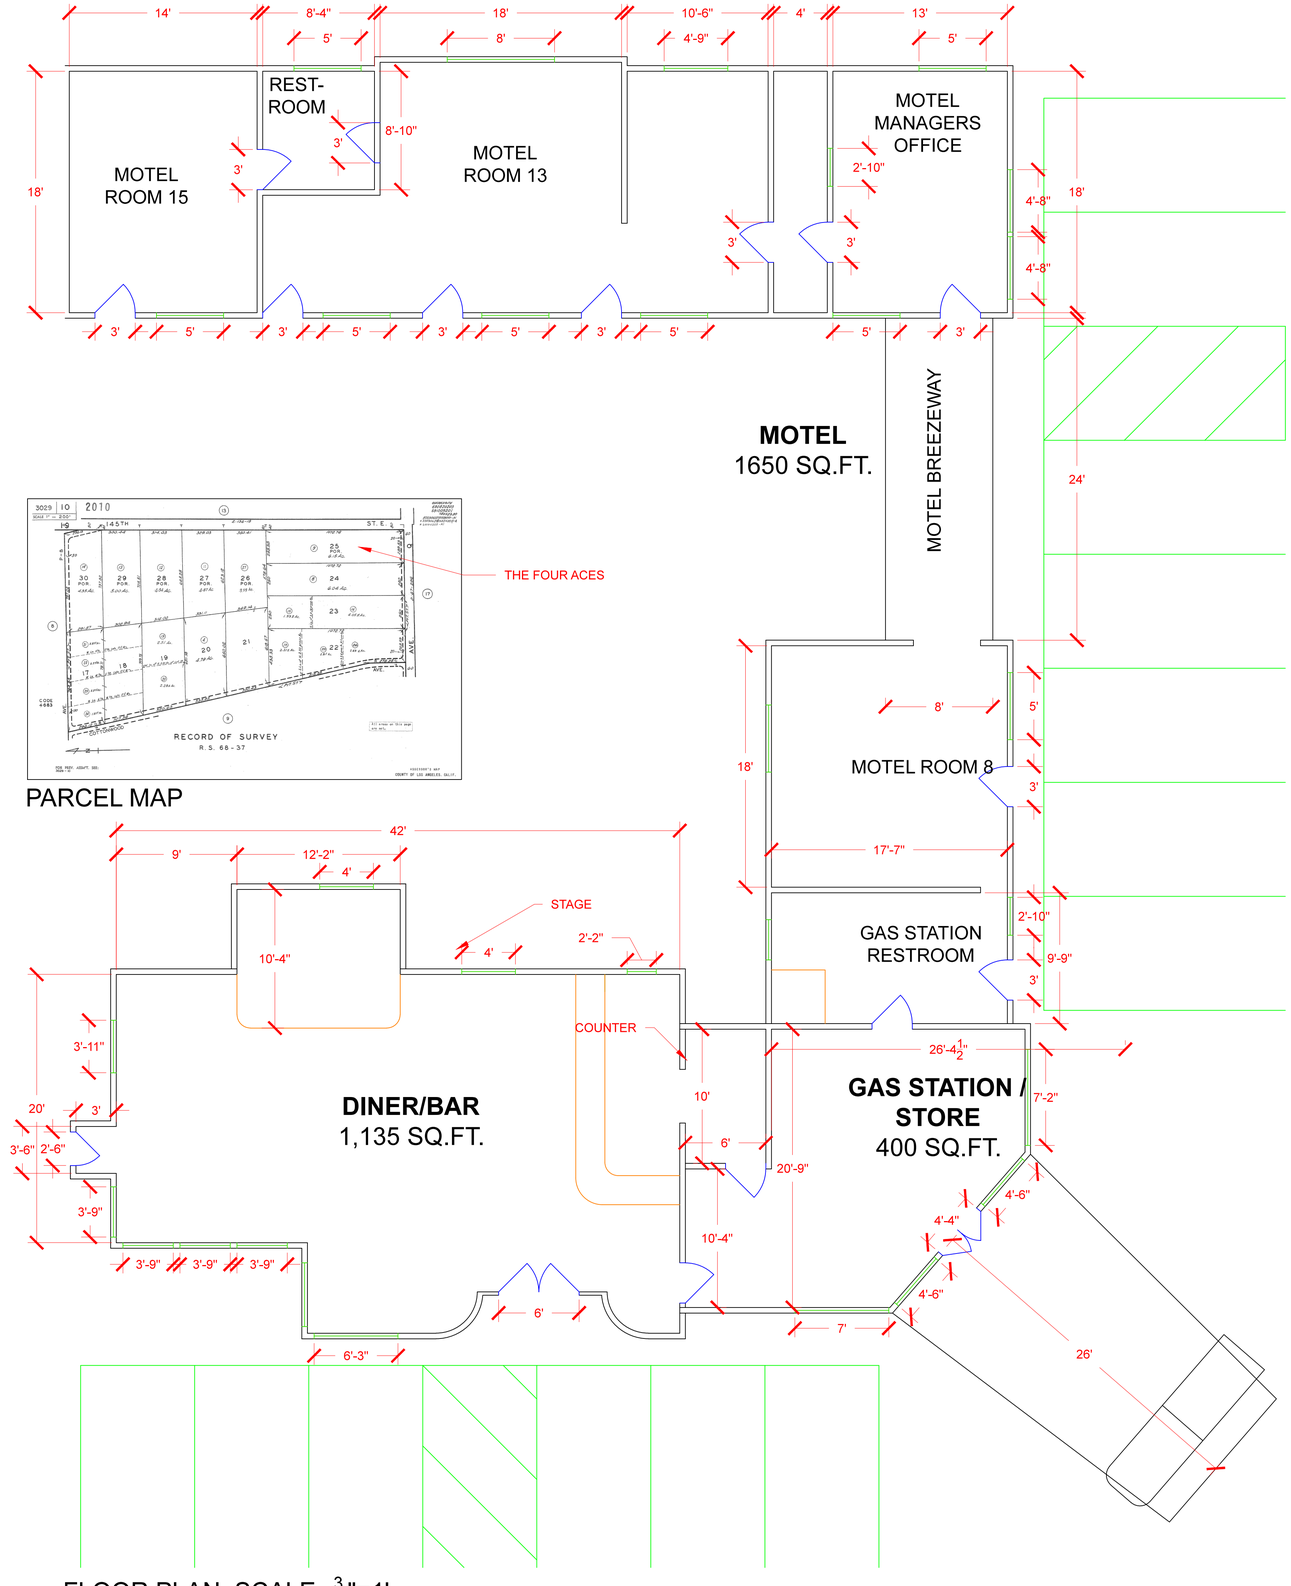

FLOOR PLAN, SCALE: $\frac{3}{16}$"=1'

PROPERTY OWNER:
JAN-PETER FLACK
(310)396-2211

APPLICANT:
JAN-PETER FLACK
(310)396-2211

DESIGNER:
RAMON BARUIO
(310)562-5383
RBPLANDESIGN@GMAIL.COM
4273 CANOGA AVE.
WOODLAND HILLS, CA. 91364

THE FOUR ACES
14499 EAST AVENUE Q
PALMDALE, CA. 93591

PROJECT TITLE

MOVIE SET

FILE NAME: 4aces.dwg
DRAWN BY: A. LAM
CHECKED BY: R. BAGUIO
DATE: 2-1-14

FLOOR PLAN

CS1.0