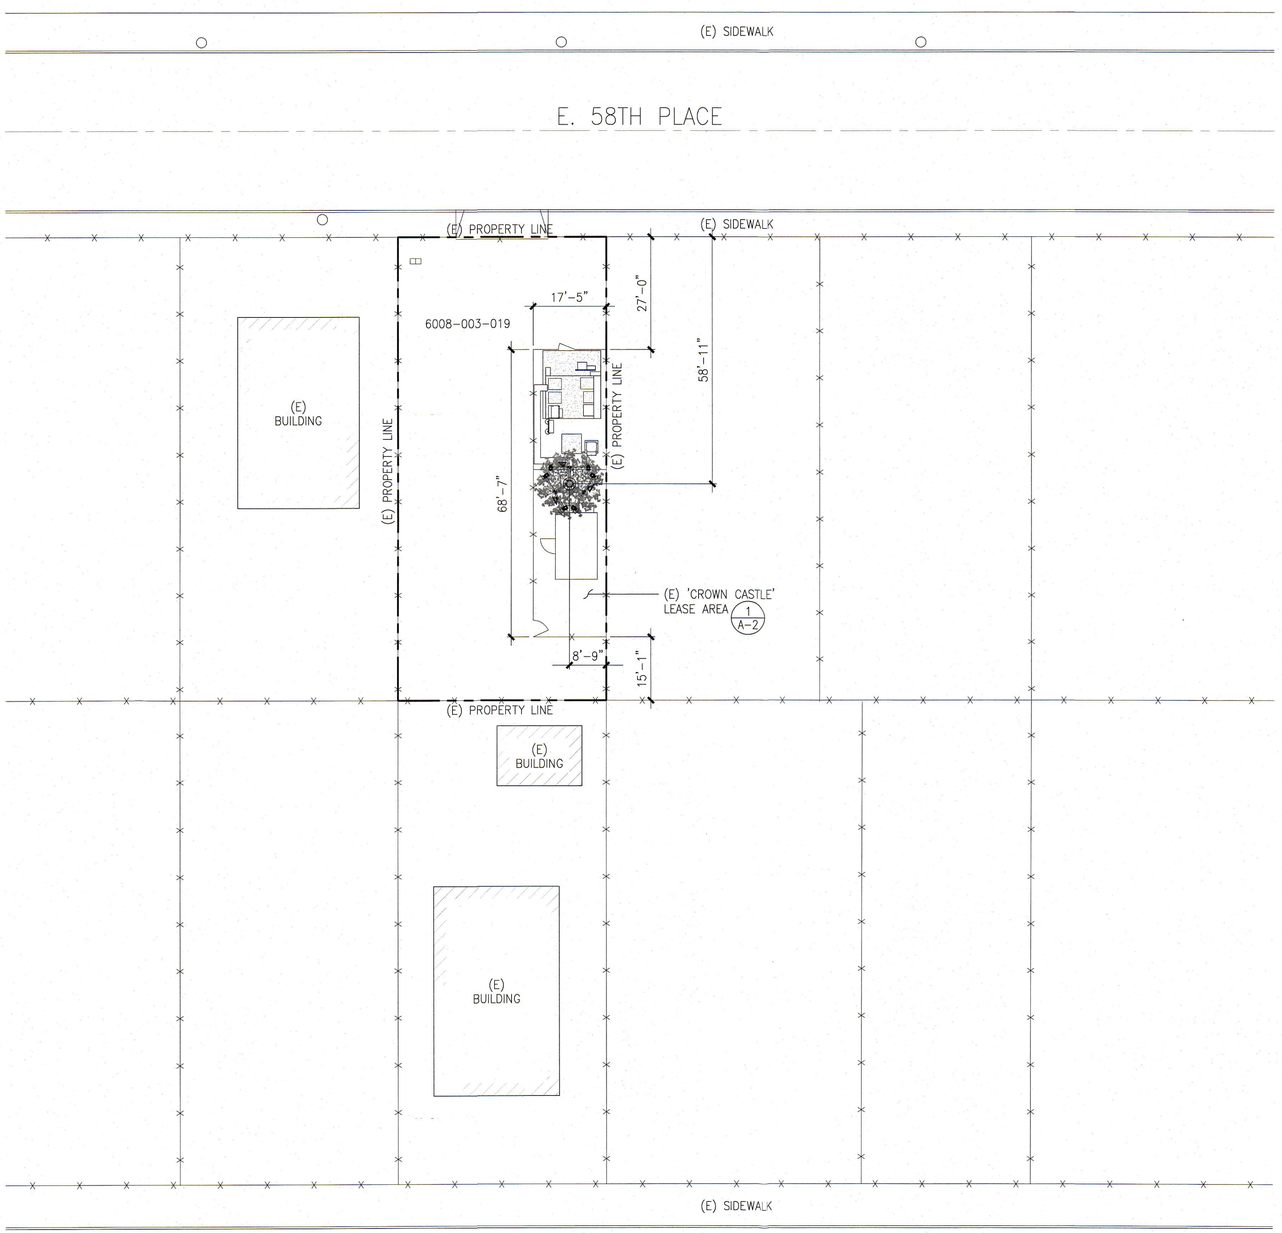

SITE PLAN

NORTH | SCALE 1/16"=1'-0" | 0 4' 8' 16' 32' | 1

REV	DATE/BY	DESCRIPTION
0	07/07/14 APP	ISSUED FOR ZONING RENEWAL

CLIENT

CROWN CASTLE

510 Castillo Street, Suite 302
Santa Barbara, California 93101
(877)486-9377
www.crowncastle.com

CONSULTANT

core
DEVELOPMENT SERVICES

2749 Saturn Street
Brea, California 92821
(714)729-8404 (714)333-4441 fax
www.core.us.com

CONSULTANT

APPROVALS

APPROVED BY	INITIALS	DATE
LANDLORD		
SITE ACQ.		
ZONING		
RF		
INTERCONNECT		
UTILITY		
CONST.		
PROJ. MGR.		

SITE INFORMATION

SITE NAME:
878028 – SALOME

SITE ADDRESS:
1150 E. 58TH PLACE
LOS ANGELES, CA 90011

LOS ANGELES COUNTY

SHEET TITLE

SITE PLAN

DRAWING INFORMATION

DRAWN BY	CHECKED BY	ISSUE DATE
APP	APP	06/23/2015

SHEET NUMBER

A-1