SHELF PLAN

Cabinet Key #	Length (L) - inches	Total # of shelves	# of shelves devoted to alcoholic beverages	Total linear inches of shelves	Total linear inches of shelves devoted to alcoholic beverages	% of shelf space devoted to alcoholic beverages
1	96	16	0	1536	0	—
2	528	1	0	528	0	—
3	48	32	0	1536	0	—
4	48	66	0	3168	0	—
5	240	2	0	480	0	—
6	240	2	0	480	0	—
7	72	3	0	216	0	—
8	72	3	0	216	0	—
9	240	2	0	480	0	—
10	240	2	0	480	0	—
11	72	3	0	216	0	—
12	72	3	0	216	0	—
13	144	1	0	144	0	—
14	144	1	0	144	0	—
15	144	1	0	144	0	—
16	144	1	0	144	0	—
17	144	1	0	144	0	—
18	96	2	0	192	0	—
19	440	2	0	880	0	—
20	440	2	0	880	0	—
21	72	3	0	216	0	—
22	72	3	0	216	0	—
23	192	2	0	384	0	—
24	192	2	0	384	0	—
25	72	3	0	216	0	—
26	72	3	0	216	0	—
27	576	4	0	2304	0	—
28	55	13.5	0	742.5	0	—
29	96	5	0	480	0	—
30	96	5.5	0	528	0	—
31	96	5.5	0	528	0	—
32	96	5.5	0	528	0	—
33	72	3	0	216	0	—
34	72	3	0	216	0	—
35	48	10	0	480	0	—
36	48	10	0	480	0	—
37	48	10	0	480	0	—
38	48	10	0	480	0	—
39	48	5	0	240	0	—
40	48	5	0	240	0	—
41	48	5	0	240	0	—
42	48	5	0	240	0	—
43	48	5	0	240	0	—
44	48	5	0	240	0	—
45	576	4	0	2016	0	—
46	576	4	0	2016	0	—
47	576	4	0	2016	0	—
48	576	4	0	2016	0	—
49	576	4	0	2016	0	—
50	576	4	0	2016	0	—
51	576	4	0	2016	0	—
52	576	4	0	2016	0	—
53	576	4	0	2016	0	—
54	576	4	0	2016	0	—
55	48	5	0	240	0	—
56	48	5	0	240	0	—
57	48	5	0	240	0	—
58	48	5	0	240	0	—
59	48	5	0	240	0	—
60	48	5	0	240	0	—
61	48	5	0	240	0	—
62	48	5	0	240	0	—
63	48	5	0	240	0	—
64	48	5	0	240	0	—
65	576	4	0	2304	0	—
66	576	4	0	2304	0	—
67	576	4	0	2304	0	—
68	576	4	0	2304	0	—
69	576	4	0	2304	0	—
70	576	4	0	2304	0	—
71	576	4	0	2304	0	—
72	576	4	0	2304	0	—
73	576	4	0	2304	0	—
74	576	4	0	2304	0	—
75	576	4	0	2304	0	—
76	48	5	0	240	0	—
77	48	5	0	240	0	—
78	48	5	0	240	0	—
79	48	5	0	240	0	—
80	48	5	0	240	0	—
81	48	5	0	240	0	—
82	48	5	0	240	0	—
83	48	5	0	240	0	—
84	144	1	1	144	144	100%
85	144	1	1	144	144	100%
86	144	1	1	144	144	100%
87	576	4	0	2304	0	—
88	576	4	0	2304	0	—
89	576	4	0	2304	0	—
90	576	4	0	2304	0	—
91	576	4	0	2304	0	—
92	108	2	0	216	0	—
93	108	2	0	216	0	—
94	108	2	0	216	0	—
95	108	2	0	216	0	—
96	108	2	0	216	0	—
97	108	2	0	216	0	—
98	108	2	0	216	0	—
99	108	2	0	216	0	—
100	576	4	0	2304	0	—
101	96	5	0	480	0	—
102	96	5	0	480	0	—
103	96	5	0	480	0	—
104	96	5	0	480	0	—
105	96	5	0	480	0	—
106	96	5	0	480	0	—
107	96	5	0	480	0	—
108	96	5	0	480	0	—
109	96	5	0	480	0	—
110	96	5	0	480	0	—
111	96	5	0	480	0	—
112	96	5	0	480	0	—
TOTAL	18896	336	26	88192	1152	4.07%

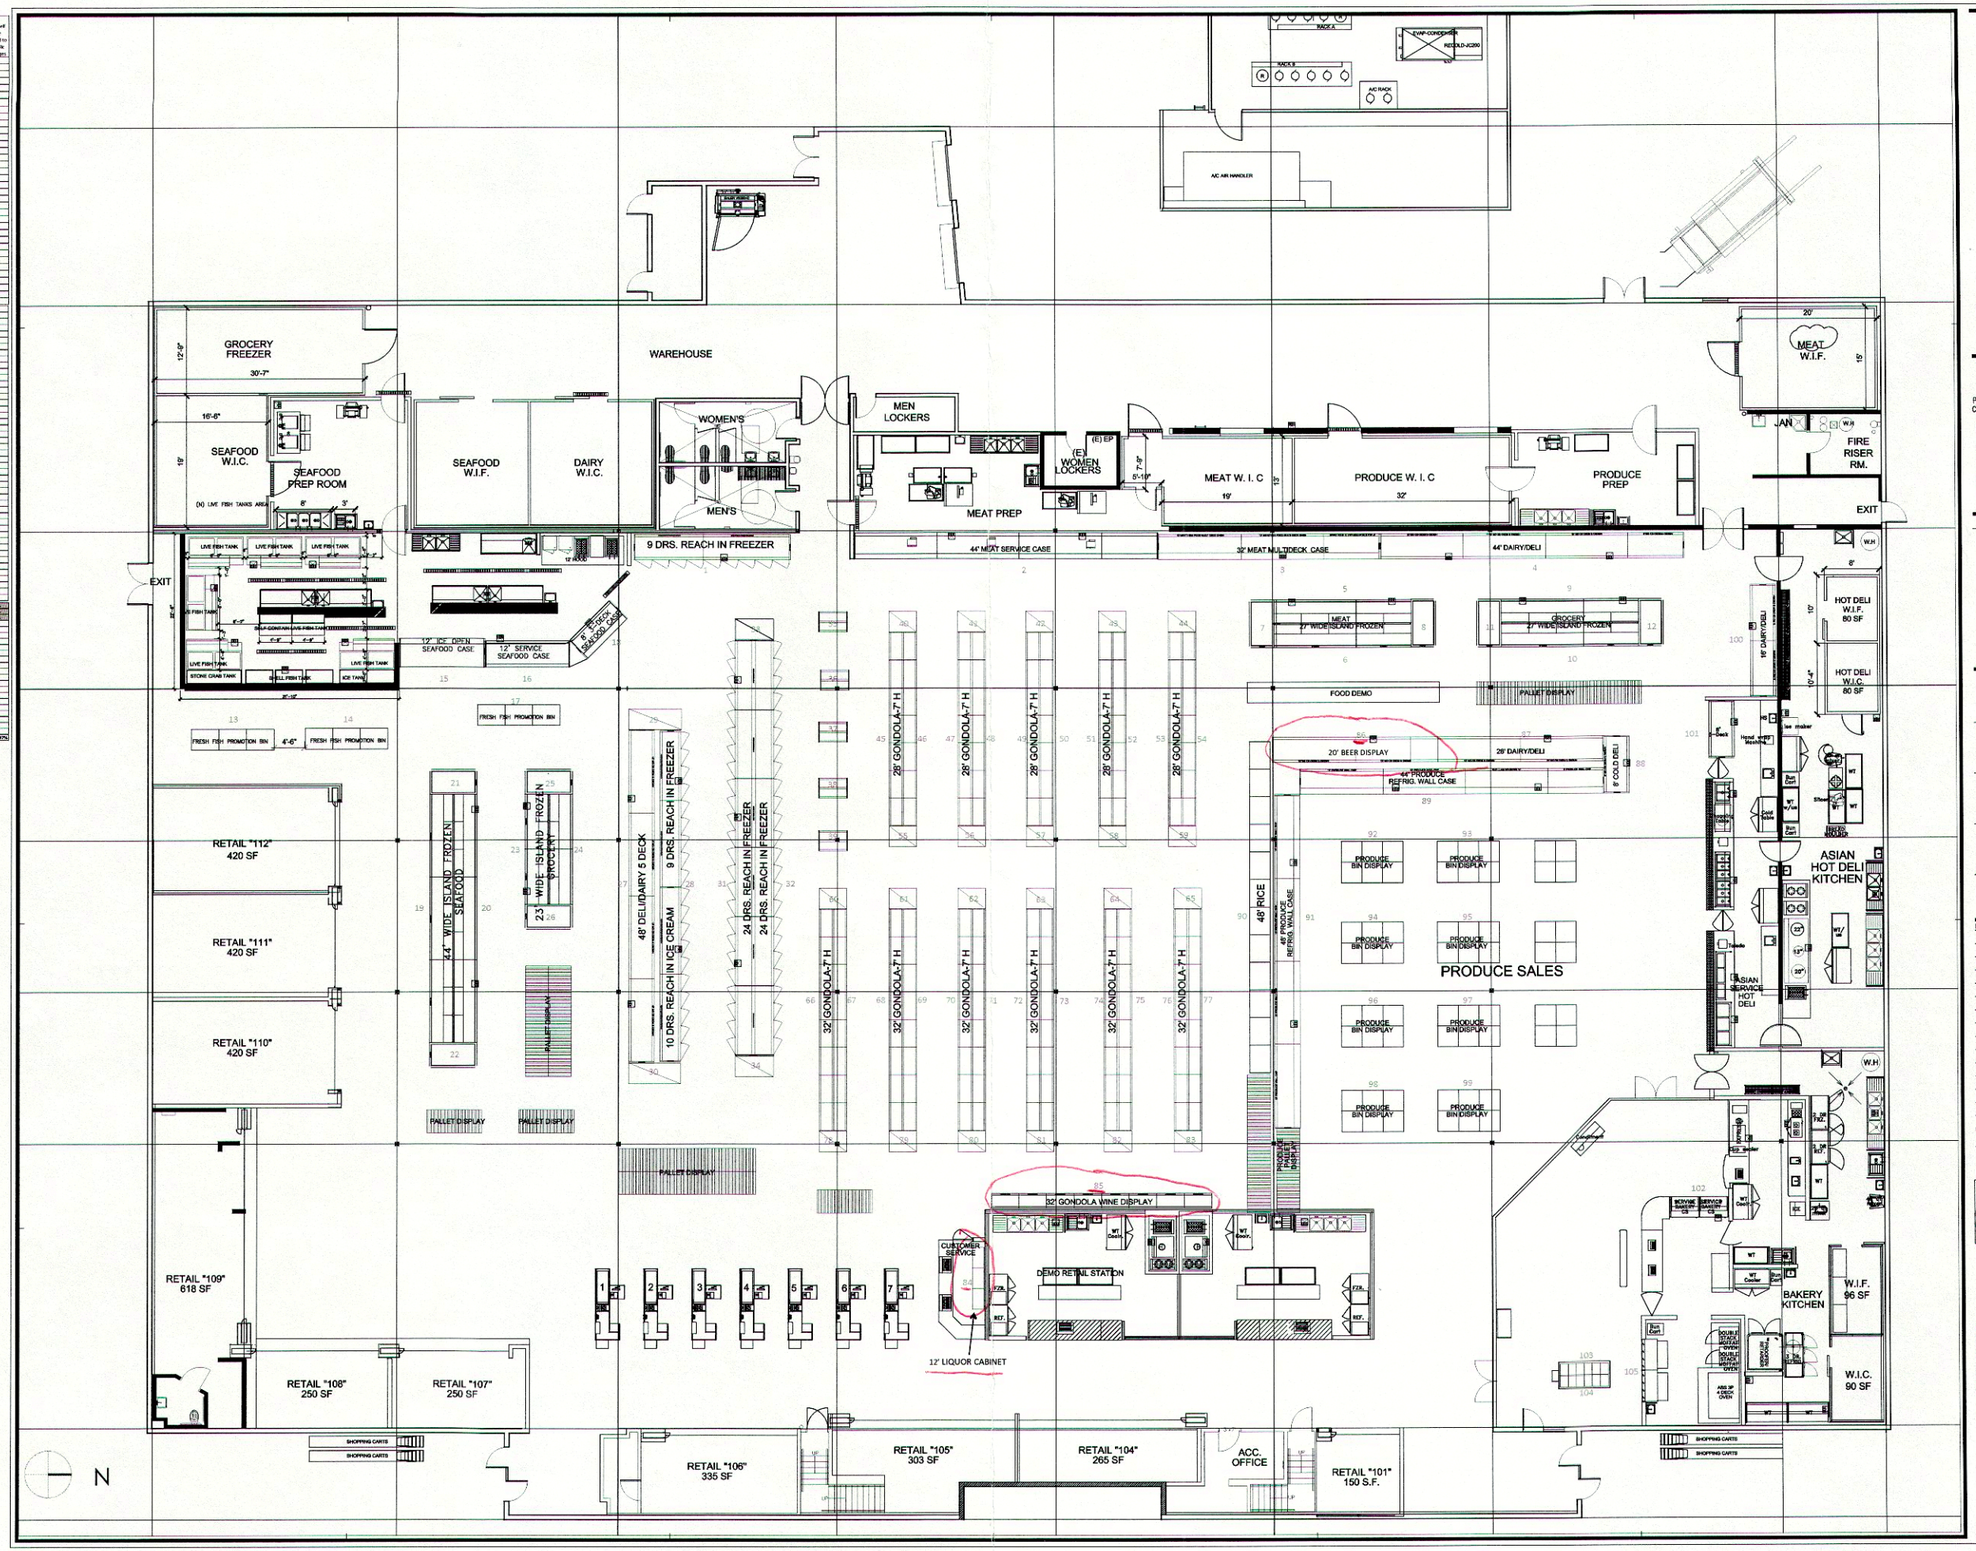

TAWA SUPERMAKET, INC.

6363 REGIO AVE.
BUENA PARK, CA 90620
TEL.(714) 521-8899
FAX (714) 994-3388
http://www.99ranch.com

THESE DRAWINGS ARE THE PROPERTY OF THE ARCHITECT. THE DESIGNS SHOWN AND DESCRIBED HERIN INCLUDING ALL TECHNICAL DRAWINGS ARE PROPRIETARY AND CANNOT BE COPIED, DUPLICATED OR COMMERCIALLY EXPLOITED, IN WHOLE OR IN PART. THE DRAWINGS AND SPECIFICATIONS SHALL NOT BE USED BY THE OWNER ON OTHER PROJECTS, FOR ADDITIONS TO THIS PROJECT, OR FOR COMPLETION OF THIS PROJECT BY OTHERS. THE OWNER AGREES TO HOLD HARMLESS, INDEMNIFY AND DEFEND THE ARCHITECT AGAINST ALL DAMAGES, CLAIMS AND LOSSES, INCLUDING DEFENSE COSTS, ARISING OUT OF ANY REUSE OF THE PLANS AND SPECIFICATIONS WITHOUT THE WRITTEN AUTHORIZATION OF THE ARCHITECT OF RECORD.

STAMP

REVISIONS:

PROJECT:

168 MARKET

#806
17120 COLIMA RD.
HACIENDA HEIGHTS, CA. 91745

PROJECT #:
DRAWN BY: DL
DATE:
CHECKED BY: DANNY AU-BT
SCALE: 3/32" = 1'- 00

SHEET TITLE:

SHELF PLAN

SHEET NO:

A-1.3