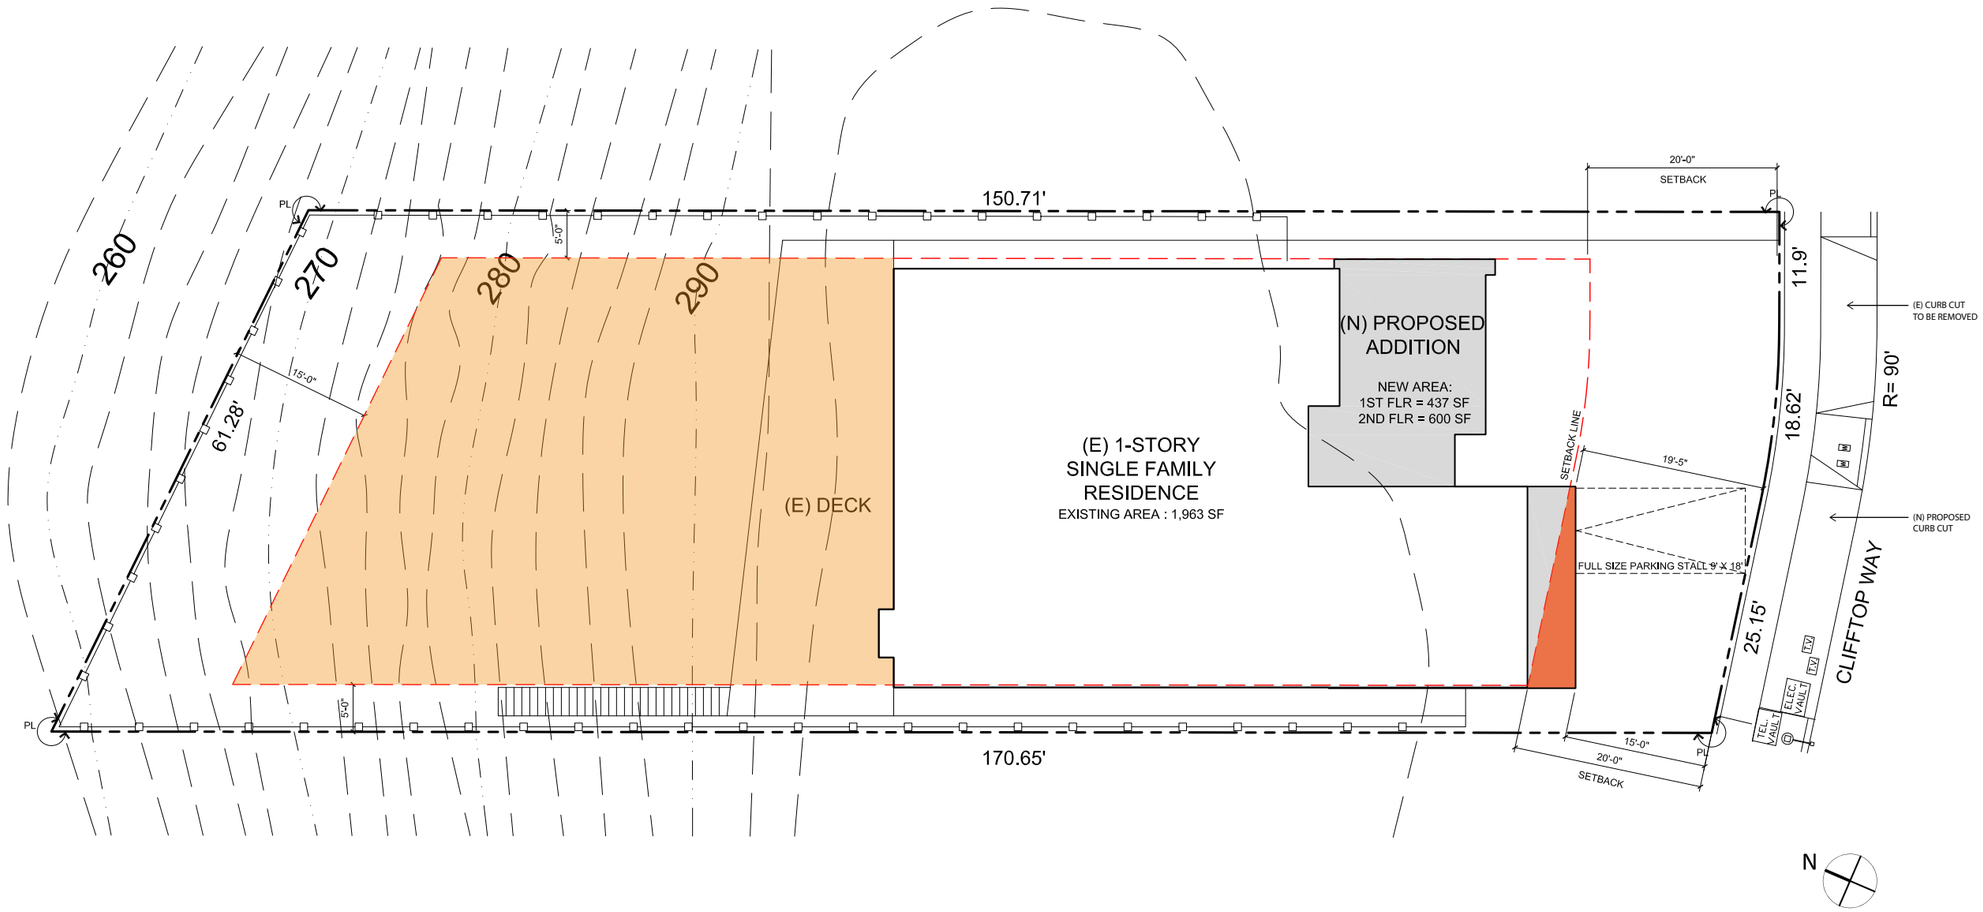

EPSTEIN RESIDENCE
18449 CLIFFTOP WAY
SITE PLAN

OKB

SCALE: 1/16" = 1'-0"
DATE: 3.26.15