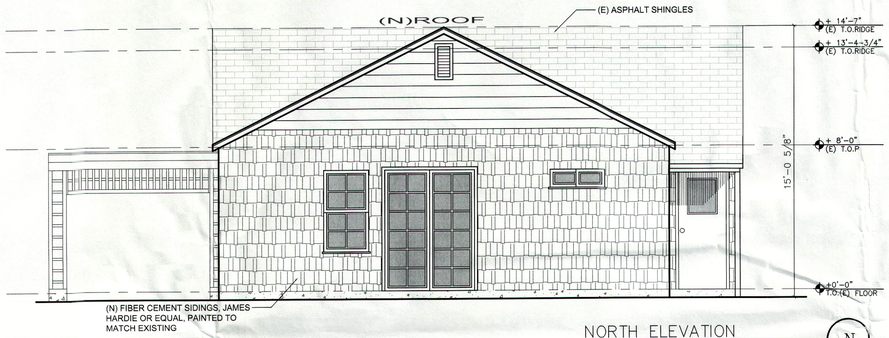

NORTH ELEVATION
SCALE: 1/4" = 1'-0"
N

SOUTH ELEVATION
SCALE: 1/4" = 1'-0"
S

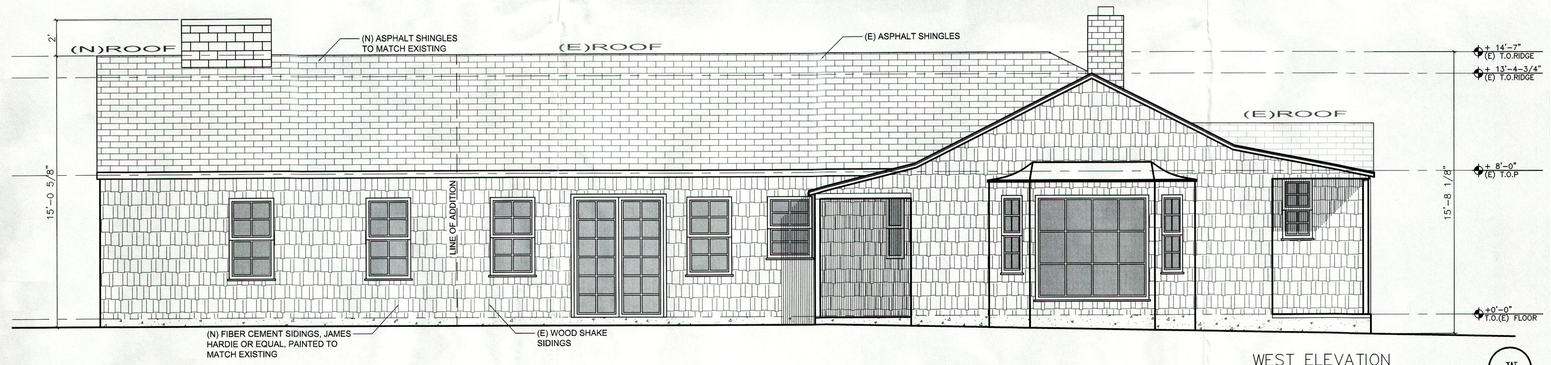

WEST ELEVATION
SCALE: 1/4" = 1'-0"
W

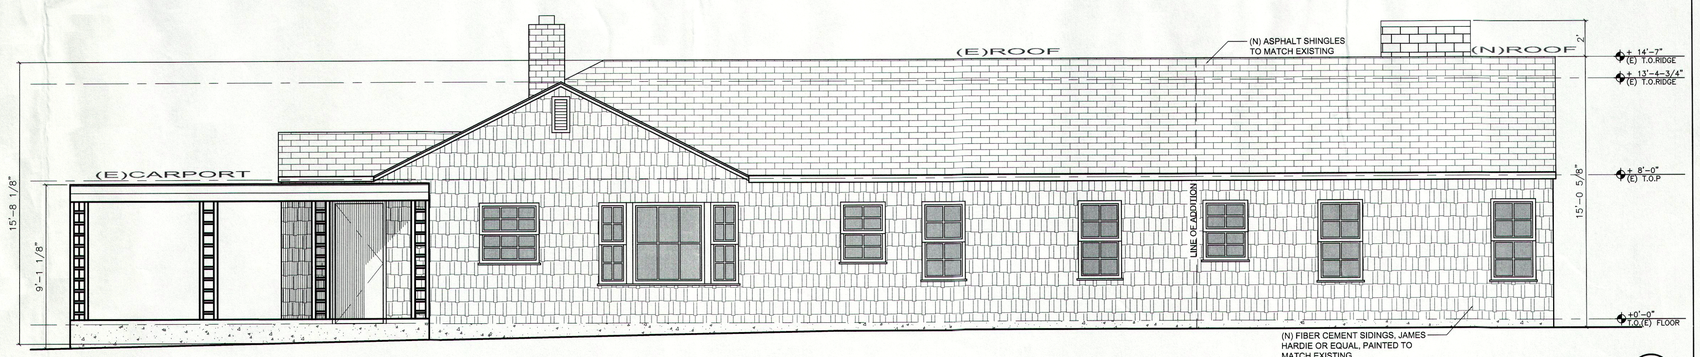

EAST ELEVATION
SCALE: 1/4" = 1'-0"
E

PRINTS ISSUED		
DATE	PURPOSE	NO.

FOR CONSTRUCTION:

REVISIONS		
DATE	ITEM	NO.

RASH STUDIO
CREATE . COLLABORATE . PLAY
1010 N CENTRAL AVE., SUITE 460
GLENDALE, CA 91202
626.376.1863

KWEI CONSULTING ENGINEERS
1010 N CENTRAL AVE SUITE 460
GLENDALE, CA 91202
PHONE (949) 395-6954
E-MAIL: KWEICONSULTINGING@YAHOO.COM

DISCRETIONARY OAK TREE PERMIT

These documents are not to be reproduced or used for any other purpose other than originally intented unless authorized in writing by the designer.

Contractor/Individual shall verify all field conditions for conformance to drawing before starting construction. All meansurements are subject to verification by the Contractor and he shall notify the designer of any discrepances prior to fabrication of construction.

Owner: Contractor/ Individual:

PROJECT NUMBER C0001

SIMMONDS HOME ADDITION

1185 MORADA PL,
ALTADENA, CA 91001

OWNER	KENDALL	917-414-6731
DESIGNER	RICHARD SU	626-376-1863
STRUCTURE	PETER KWEI	949-395-6954
T24	RICHARD SU	626-376-1863
SURVEY	TRITECH	
ARBORIST	MCKINLEY	

PROPOSAL HOME ADDITION

ELEVATIONS
SHEET TITLE

SCALE: 1/4"=1'-0"

SHEET NUMBER
A-3
OF ____ SHEETS