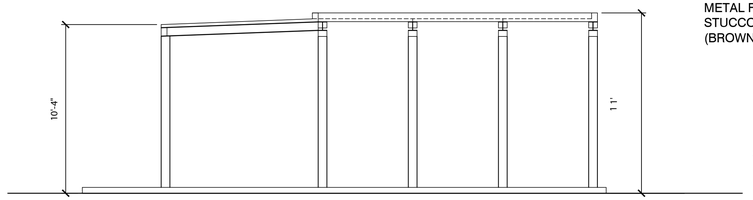

1 — EAST ELEVATION: PERGOLA
1/4" = 1'-0"

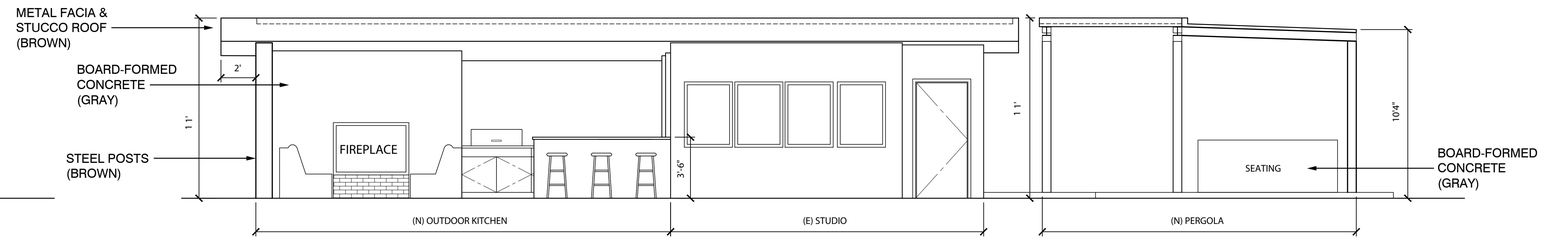

2 — NORTH ELEVATION: PERGOLA & OUTDOOR KITCHEN
1/4" = 1'-0"

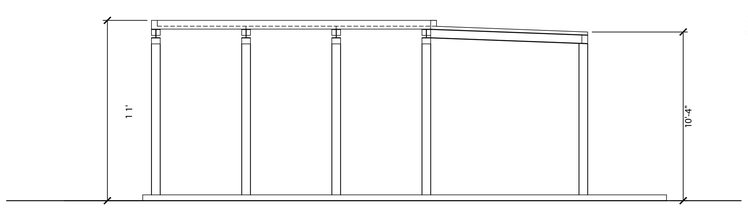

1 — WEST ELEVATION: PERGOLA
1/4" = 1'-0"

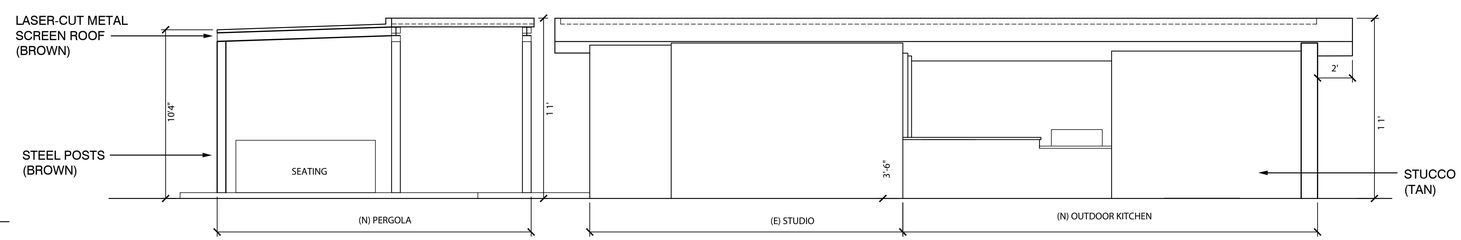

2 — SOUTH ELEVATION: PERGOLA & OUTDOOR KITCHEN
1/4" = 1'-0"

REVISIONS	BY

DRAWN BY:
CADbuilt, Inc.
11373 Broadview Drive
Moorpark, CA 93021
(805) 529-4975

DOMINGUEZ RESIDENCE
22262 Swenson Drive
Topanga, CA 90290
APN: 4448-024-033

EXTERIOR ELEVATIONS
Applicant: Dianne & Dan Dominguez
22262 Swenson Drive, Topanga, CA 90290
(310) 455-2805

SCALE
1/4" = 1'-0"

DATE
03/19/15

SHEET NO.
A3