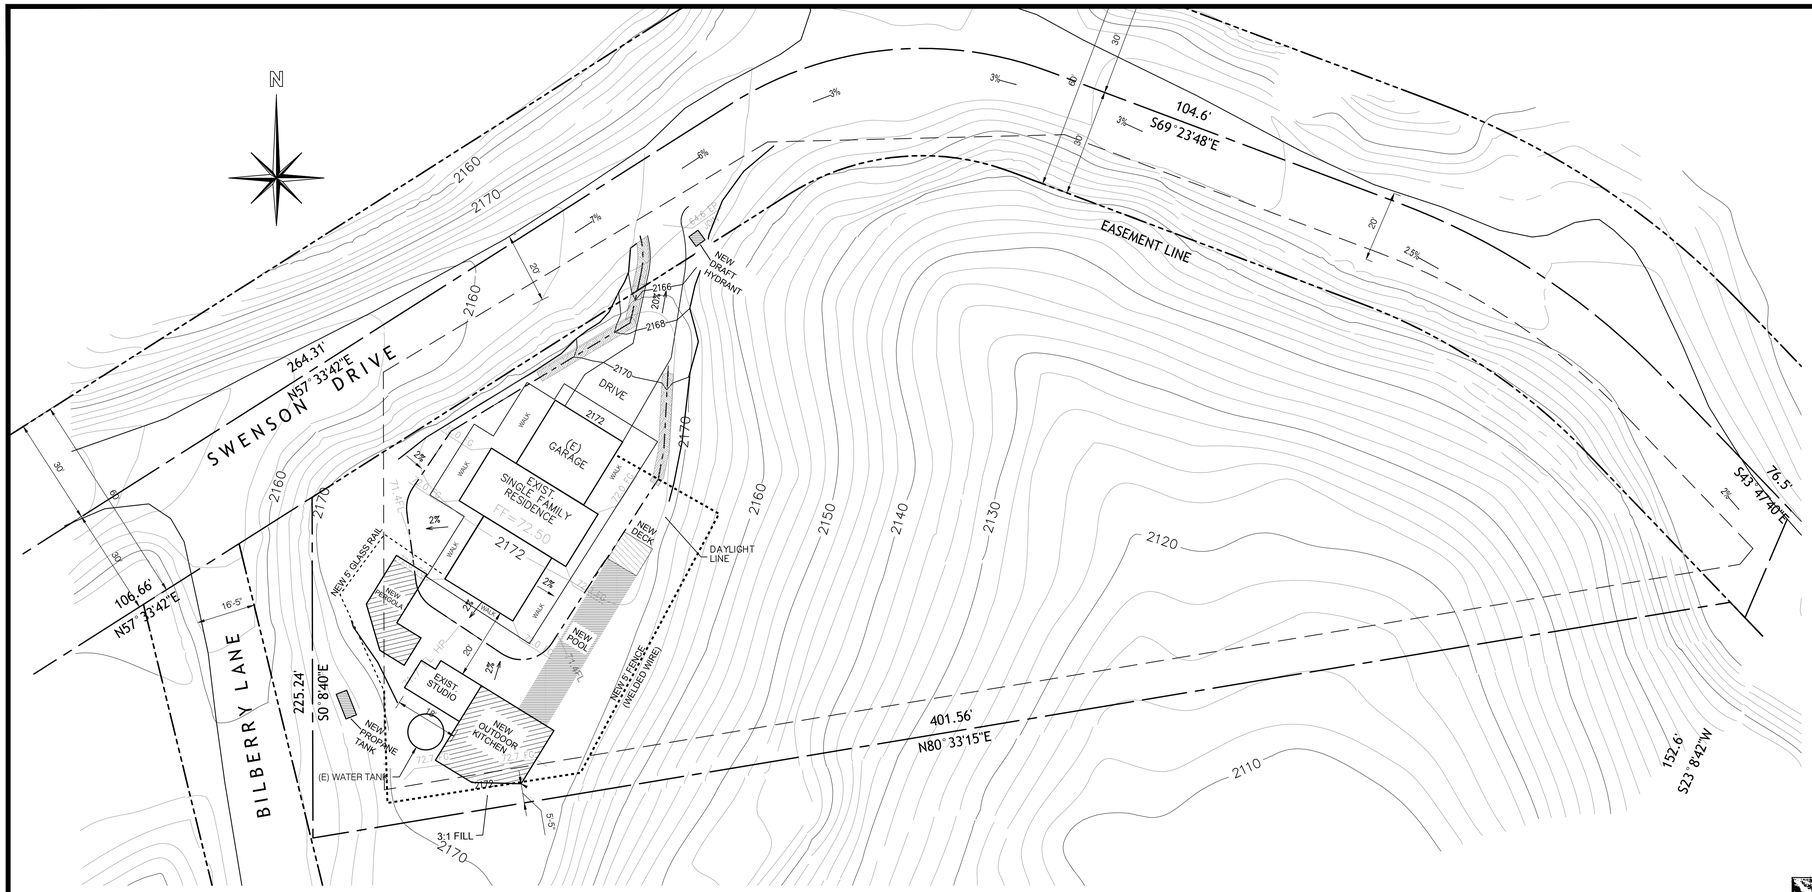

SITE PLAN

1" = 20'

SHEET INDEX

A1 SITE PLAN, PROJECT DATA
A2 FLOOR PLAN & ROOF PLAN
A3 EXTERIOR ELEVATIONS

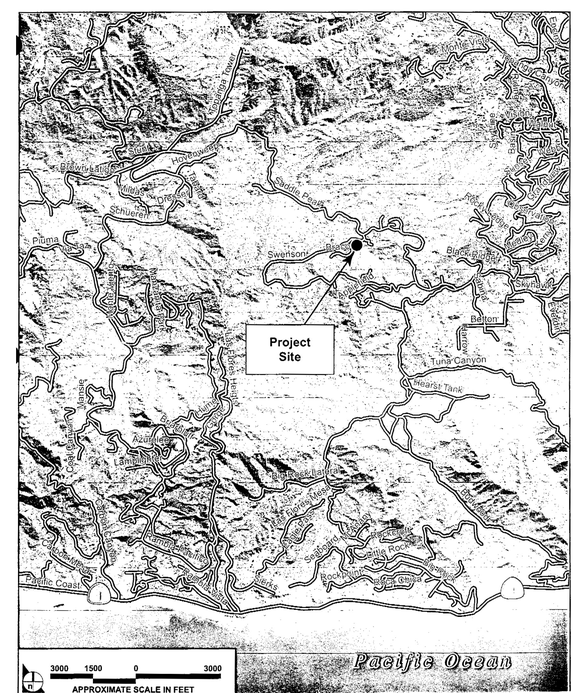

SOURCE: AirPhoto USA – 2006, Impact Sciences, Inc. – October 2006

EXHIBIT 1
4-04-144 (Dominguez)
Vicinity Map

REVISIONS	BY

DRAWN BY:
CADbuilt, Inc.
11373 Broadview Drive
Moorpark, CA 93021
(805) 529-4975

DOMINGUEZ RESIDENCE

22262 Swenson Drive
Topanga, CA 90290
APN: 4448-024-033

SITE PLAN, PROJECT DATA

Applicant: Dianne & Dan Dominguez
22262 Swenson Drive, Topanga, CA 90290
(310) 455-2805

SCALE
1"=20'

DATE
09/15/14

SHEET NO.
A1