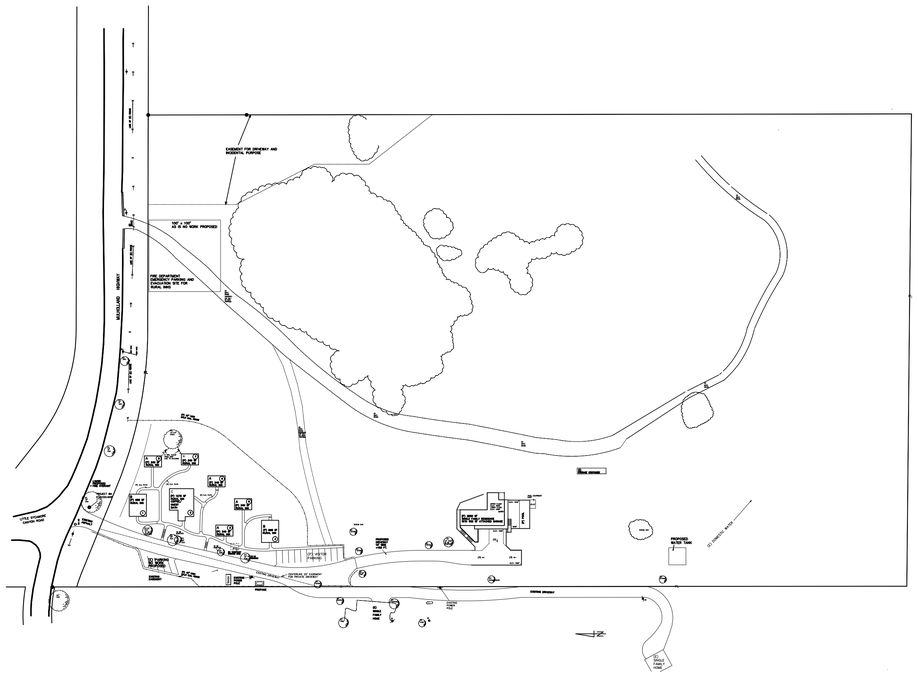
EASEMENT FOR DRIVEWAY AND INCIDENTAL PURPOSES
LIMIT OF NEW WORK PROPOSED
FIRE DEPARTMENT EMERGENCY PARKING AND TURNAROUND PER FIRE MARSHALL
MULHOLLAND HIGHWAY
LITTLE SYCAMORE CANYON ROAD
PROPOSED WATER TANK
PROPOSED STORAGE CONTAINER
PROPOSED POOL
PROPOSED RURAL INN 'C' 1,278 SQ.FT.
PROPOSED RURAL INN 'B' 3,141 SQ.FT.
PROPOSED RURAL INN 'A' 3,141 SQ.FT.
PROPOSED RURAL INN 'A' 3,141 SQ.FT.
PROPOSED RURAL INN 'A' 3,141 SQ.FT.
PROPOSED RURAL INN 'A' 3,141 SQ.FT.
PROPOSED RURAL INN 'A' 3,141 SQ.FT.
PROPOSED RURAL INN 'A' 3,141 SQ.FT.
PROPOSED RURAL INN 'A' 3,141 SQ.FT.
PROPOSED SINGLE FAMILY RESIDENCE 2,650 SQ.FT. ATTACHED FOUR CAR TANDEM GARAGE 902 SQ.FT.
EXISTING STORAGE CONTAINER
PROPOSED RURAL INN 'A' 3,141 SQ.FT.
PROPOSED RURAL INN 'A' 3,141 SQ.FT.
PROPOSED RURAL INN 'A' 3,141 SQ.FT.
PROPOSED RURAL INN 'A' 3,141 SQ.FT.
PROPOSED RURAL INN 'A' 3,141 SQ.FT.
PROPOSED RURAL INN 'A' 3,141 SQ.FT.
PROPOSED RURAL INN 'A' 3,141 SQ.FT.

REV. 3-4-2015
REV. 3-5-2015
REV. 4-17-2015

EASEMENT FOR DRIVEWAY AND INCIDENTAL PURPOSE

100' x 100' AS IS NO WORK PROPOSED

FIRE DEPARTMENT EMERGENCY PARKING AND EVACUATION SITE FOR RURAL INNS

MULHOLLAND HIGHWAY

LINE OF (E) FENCE

PRESENT 6'x30' SEEPAGE PIT

FUTURE 6'x28' SEEPAGE PIT

FUTURE 6'x30' SEEPAGE PIT

(P) 42" HIGH SPLIT RAIL FENCE

A (P) 349 SF RURAL INN

B (P) 698 SF RURAL INN

C (P) 1278 SF RURAL INN COFFEE/ GUEST BATH

(P) D.G. PATH

HOME PROPOSED FIRE HYDRANT

PROJECT DM EL=1550.00

LITTLE SYCAMORE CANYON ROAD

EXISTING ASPHALT

(E) PARKING NO WORK PROPOSED

EXISTING EASEMENT

(P) VISITOR PARKING

EXISTING DRIVEWAY

CENTERLINE 20' EASEMENT FOR PRIVATE DRIVEWAY

EXISTING POWER POLE

PROPANE

(P) TEMPORARY STORAGE SHED

(P) 2650 SF SINGLE FAMILY RESIDENCE WITH 902 SF ATTACHED GARAGE

(P) POOL

POOL EQUIPMENT SHED

(E) STORAGE CONTAINER

PROPOSED DRIVEWAY NO MORE THAN 150 FT.

PROPOSED WATER TANK

(E) SINGLE FAMILY HOME

EXISTING DRIVEWAY

200' OAKS SET BACK

SITE PLAN WITH TOPOGRAPHY

SCALE: 1"= 40'

S—CONCEPTS
TEL: (805) 498-7827

EVERETT & DEANNE ROLLINS SINGLE FAMILY HOME
VISITOR SERVING RURAL INNS
33528 MULHOLLAND HWY
MALIBU, CA 90265. PHONE: 310 457 2048

DATE: 12-22-2014
SCALE: 1"=40'
DRAWN: U.BUERLI
JOB: ROLLINS

SHEET
A—1
OF 7 SHEETS

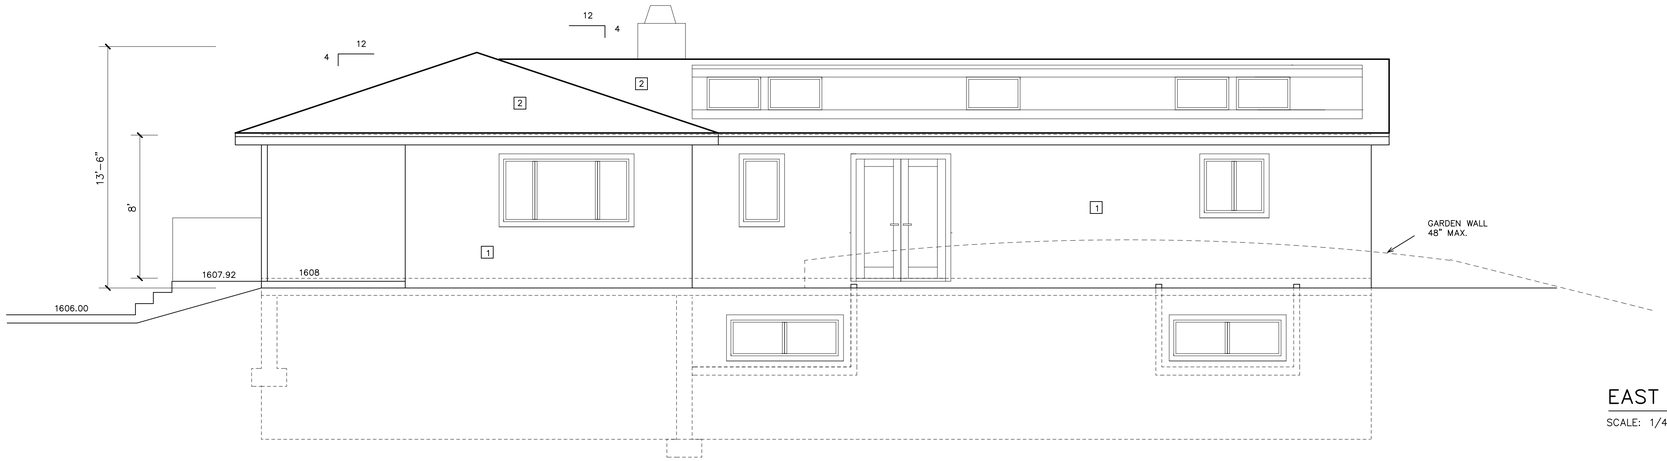

MATERIALS:

1 HARDIE SIDING

2 CLASS "A" COMPOSTITION SHINGLE ROOF

3 POURED IN PLACE CONCRETE

COLORS AND EXTERIOR MATERIALS SHALL BE COMPATIBLE WITH THE SURROUNDING LANDSCAPE. ACCEPTABLE COLORS SHALL BE LIMITED TO EARTH TONES THAT BLEND WITH THE SURROUNDING ENVIRONMENT, INCLUDING SHADES OF GREEN, BROWN, AND GREY. NO WHITE, LIGHT SHADES, OR BRIGHT TONES.

EAST ELEVATION

SCALE: 1/4"=1'

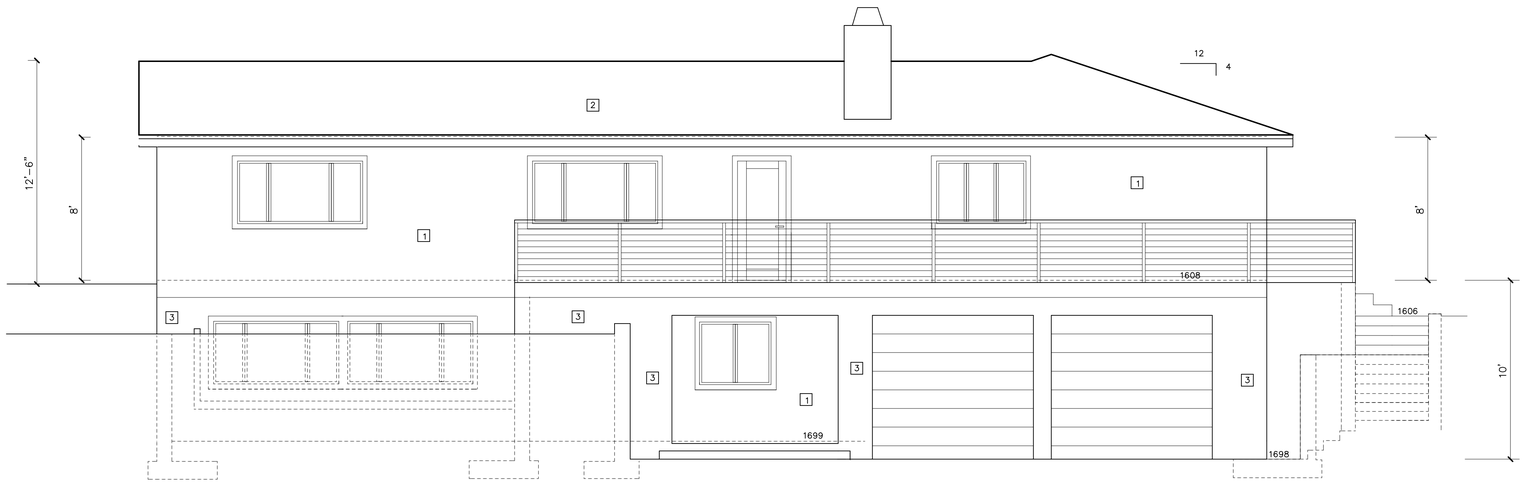

FRONT/WEST ELEVATION

SCALE: 1/4"=1'

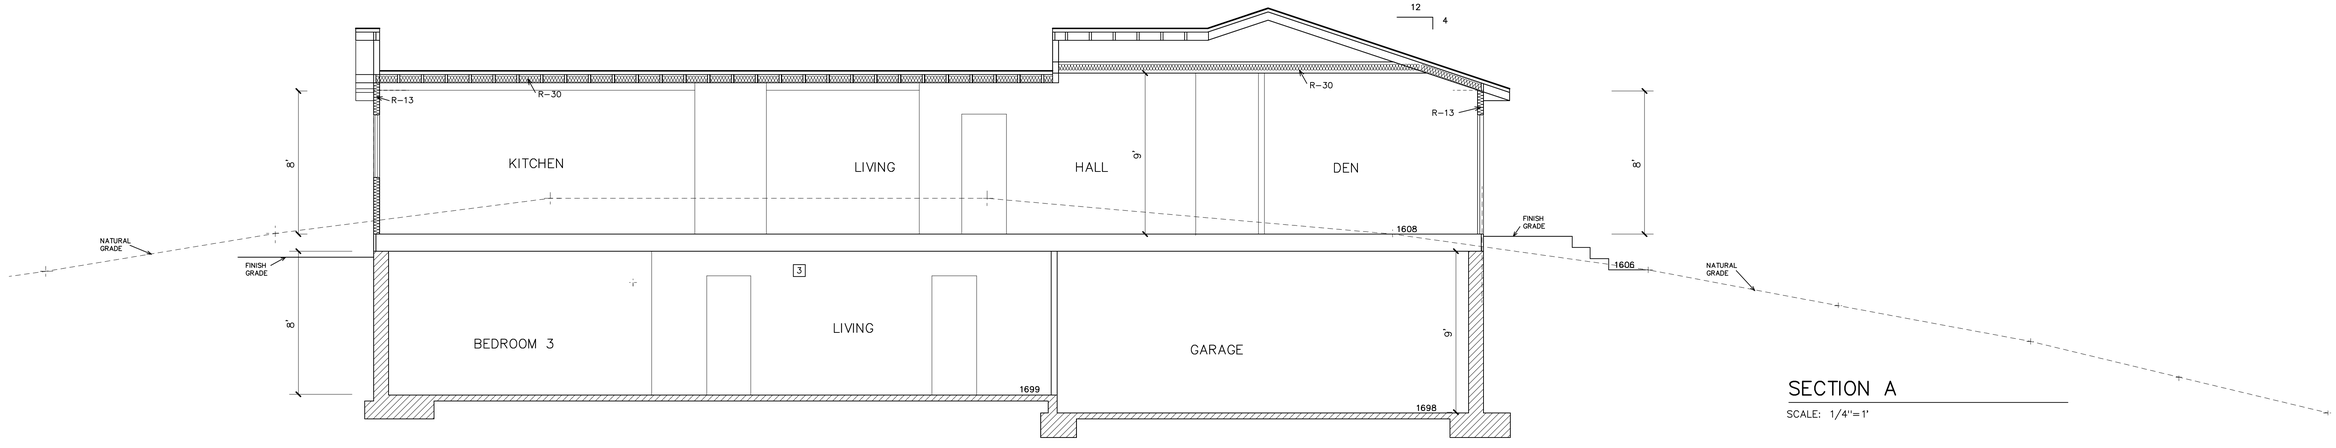

SECTION A

SCALE: 1/4"=1'

REV: 3-5-2015
REV. 4-17-2015

FRONT/WEST AND EAST ELEVATION AND SECTION A

S-CONCEPTS
TEL: (805) 499-7827

EVERETT AND DEANNE ROLLINS
SINGLE FAMILY HOME
33528 MULHOLLAND HWY
MALIBU, CA 90265, PHONE: 310 457 2048

DATE: 1-11-2015

SCALE: 1/4"=1'

DRAWN: U.BUERLI

JOB: ROLLINS

SHEET

A-4

OF 7 SHEETS

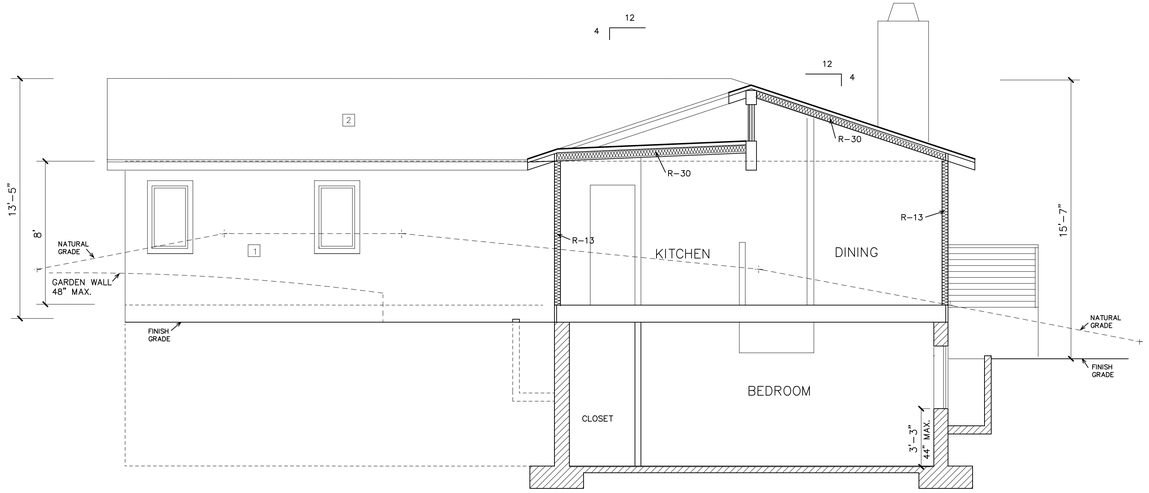

SECTION B

SCALE: 1/4"=1'

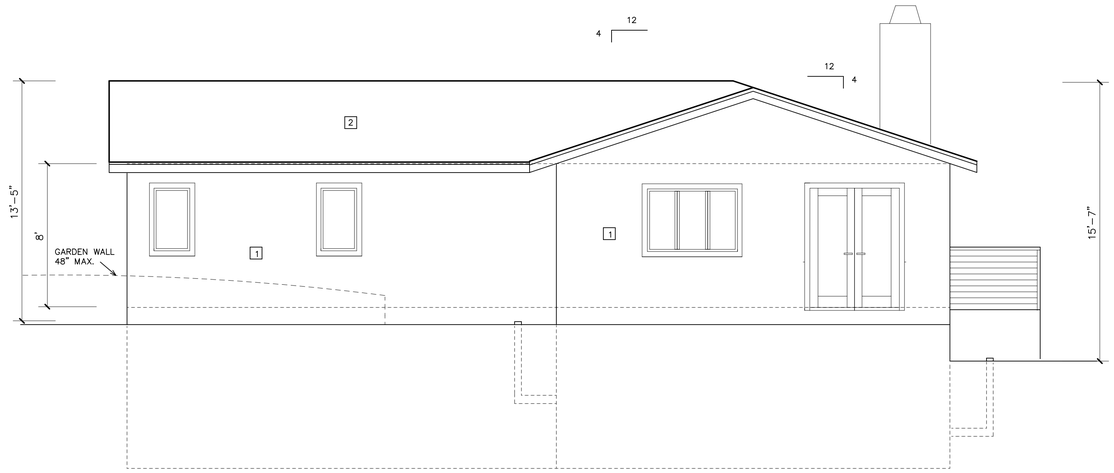

NORTH ELEVATION

SCALE: 1/4"=1'

MATERIALS:

1 HARDIE SIDING

2 CLASS "A" COMPOSITION SHINGLE ROOF

3 POURED IN PLACE CONCRETE

COLORS AND EXTERIOR MATERIALS SHALL BE COMPATIBLE WITH THE SURROUNDING LANDSCAPE. ACCEPTABLE COLORS SHALL BE LIMITED TO EARTH TONES THAT BLEND WITH THE SURROUNDING ENVIRONMENT.
INCLUDING SHADES OF GREEN, BROWN, AND GREY.
NO WHITE, LIGHT SHADES, OR BRIGHT TONES.

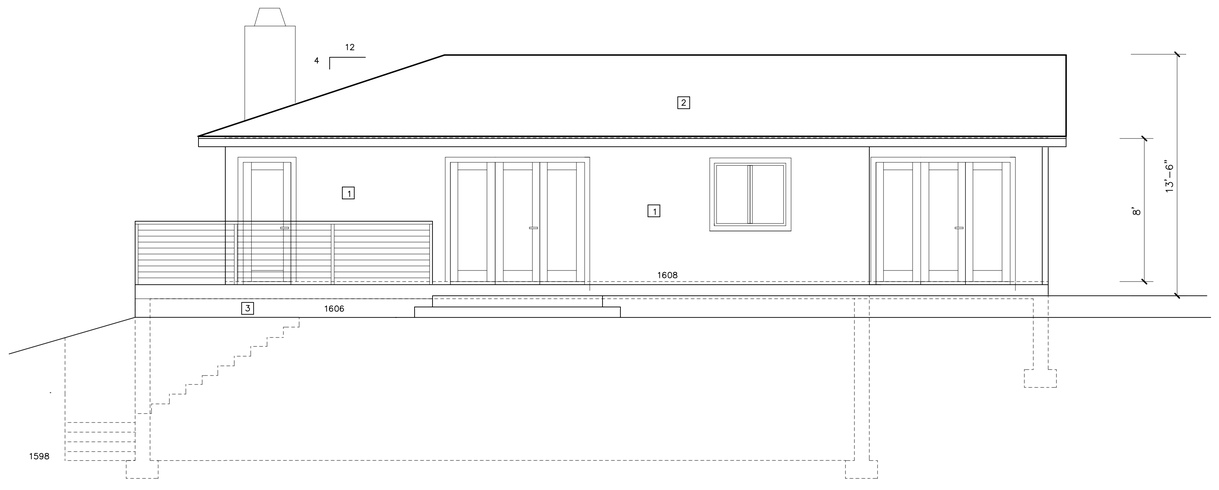

SOUTH ELEVATION

SCALE: 1/4"=1'

REV: 3-5-2015
REV. 4-17-2015

NORTH AND SOUTH ELEVATIONS AND SECTION B

S-CONCEPTS
TEL: (805) 499-7827

EVERETT AND DEANNE ROLLINS
SINGLE FAMILY HOME
33528 MULHOLLAND HWY
MALIBU, CA 90265, PHONE: 310 457 2048

DATE: 1-11-2015

SCALE: 1/4"=1'

DRAWN: U.BUERLI

JOB: ROLLINS

SHEET

A-5

OF 7 SHEETS

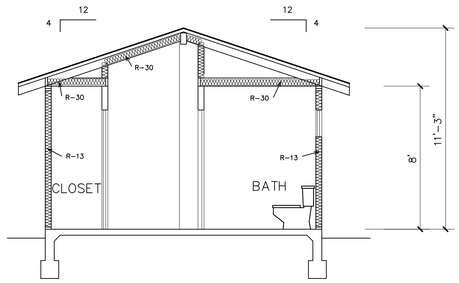

SECTION F

SCALE: 1/4"=1'

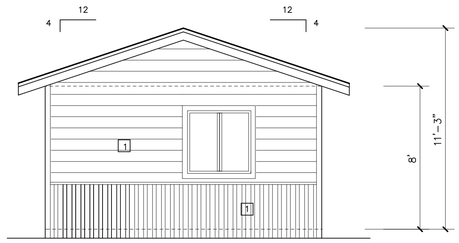

SOUTH ELEVATION

SCALE: 1/4"=1'

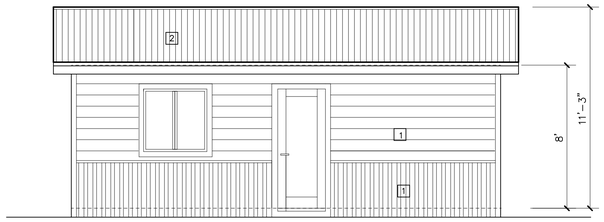

EAST ELEVATION

SCALE: 1/4"=1'

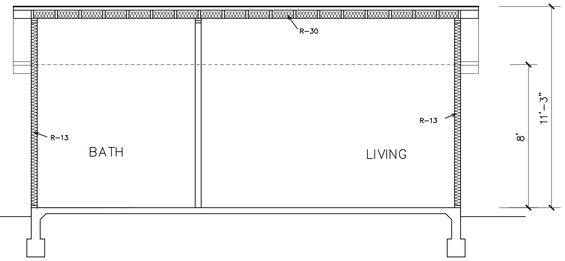

SECTION E

SCALE: 1/4"=1'

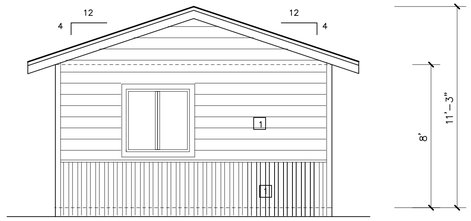

NORTH ELEVATION

SCALE: 1/4"=1'

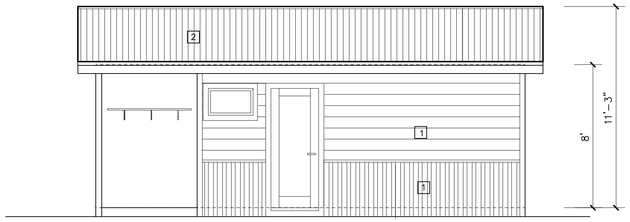

WEST ELEVATION

SCALE: 1/4"=1'

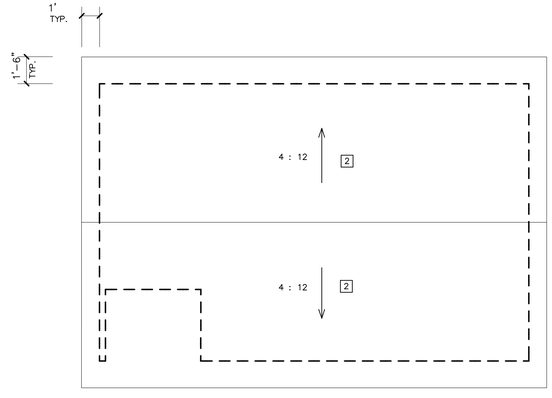

ROOF PLAN

SCALE: 1/4"=1'

MATERIALS:

1 HARDIE SIDING

2 CLASS "A" COMPOSTITION SHINGLE ROOF

COLORS AND EXTERIOR MATERIALS SHALL BE COMPATIBLE WITH THE SURROUNDING LANDSCAPE. ACCEPTABLE COLORS SHALL BE LIMITED TO EARTH TONES THAT BLEND WITH THE SURROUNDING ENVIRONMENT, INCLUDING SHADES OF GREEN, BROWN, AND GREY. NO WHITE, LIGHT SHADES, OR BRIGHT TONES.

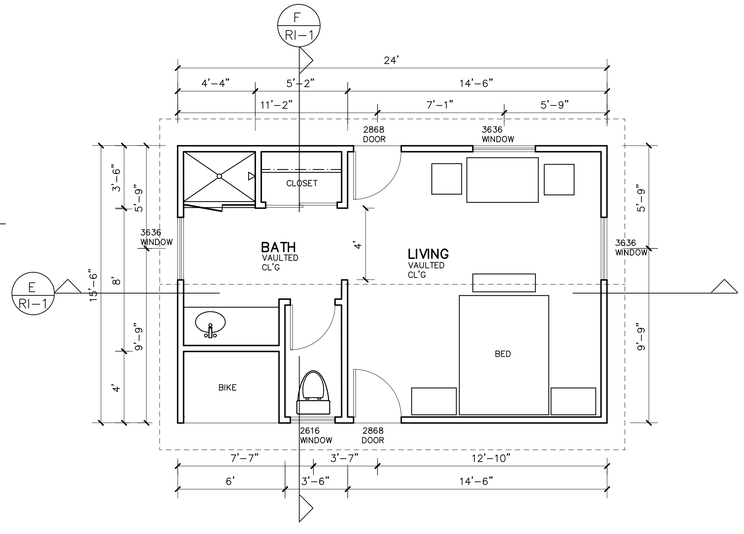

FLOOR PLAN

349 SF

SCALE: 1/4"=1'

REV. 3-23-2015

RURAL INN "A"

S-CONCEPTS
TEL: (805) 499-7827

EVERETT AND DEANNE ROLLINS
RURAL INNS
33528 MULHOLLAND HWY
MALIBU, CA 90265, PHONE: 310 457 2048

DATE: 2-11-2015

SCALE: 1/4"=1'

DRAWN: U.BUERLI

JOB: ROLLINS

SHEET

R.I.-1

OF 4 SHEETS

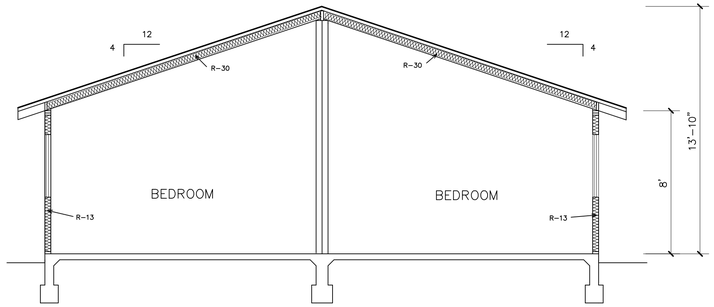

SECTION C

SCALE: 1/4"=1'

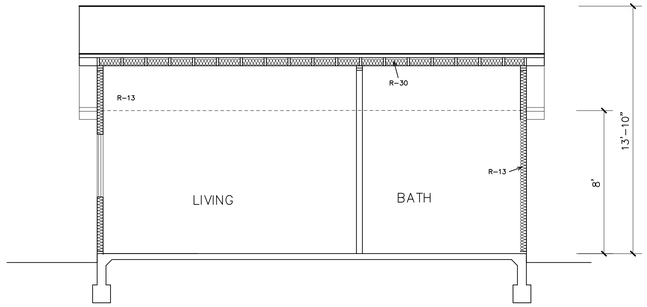

SECTION D

SCALE: 1/4"=1'

SOUTH ELEVATION

SCALE: 1/4"=1'

NORTH ELEVATION

SCALE: 1/4"=1'

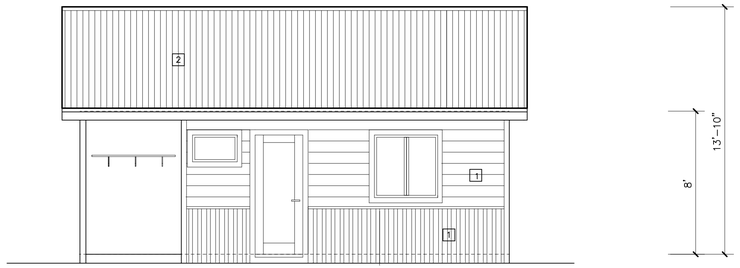

EAST ELEVATION

SCALE: 1/4"=1'

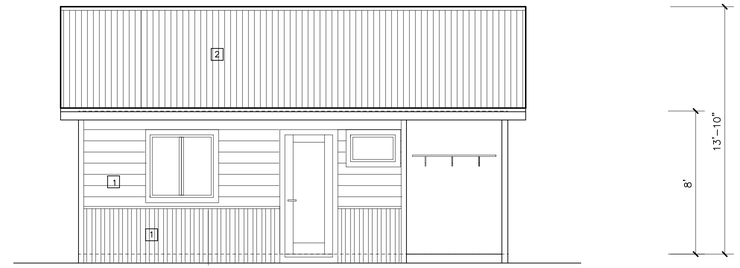

WEST ELEVATION

SCALE: 1/4"=1'

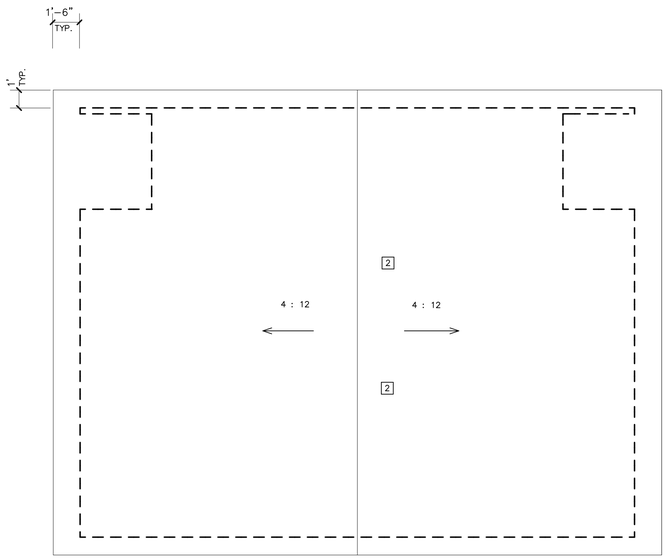

ROOF PLAN

SCALE: 1/4"=1'

MATERIALS:

1 HARDIE SIDING

2 CLASS "A" COMPOSITION SHINGLE ROOF

COLORS AND EXTERIOR MATERIALS SHALL BE COMPATIBLE WITH THE SURROUNDING LANDSCAPE. ACCEPTABLE COLORS SHALL BE LIMITED TO EARTH TONES THAT BLEND WITH THE SURROUNDING ENVIRONMENT. INCLUDING SHADES OF GREEN, BROWN, AND GREY. NO WHITE, LIGHT SHADES, OR BRIGHT TONES.

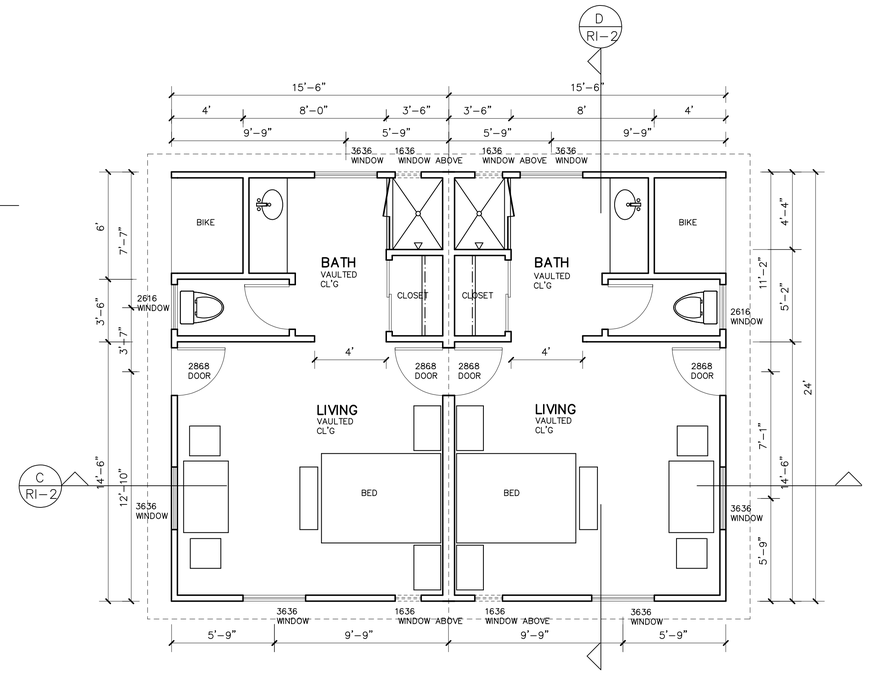

FLOOR PLAN

SCALE: 1/4"=1'

REV. 2-18-2015
REV. 3-23-2015

RURAL INN "B"

S-CONCEPTS
TEL: (805) 499-7827

EVERETT AND DEANNE ROLLINS
RURAL INNS
33528 MULHOLLAND HWY
MALIBU, CA 90265, PHONE: 310 457 2048

DATE: 2-11-2015

SCALE: 1/4"=1'

DRAWN: U.BUERLI

JOB: ROLLINS

SHEET

R.I.-2

OF 4 SHEETS

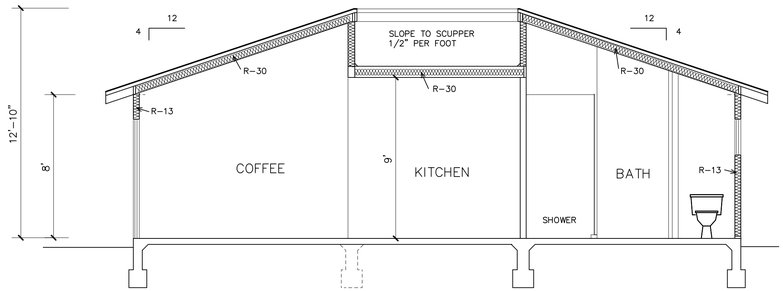

SECTION B

SCALE: 1/4"=1'

EAST ELEVATION

SCALE: 1/4"=1'

WEST ELEVATION

SCALE: 1/4"=1'

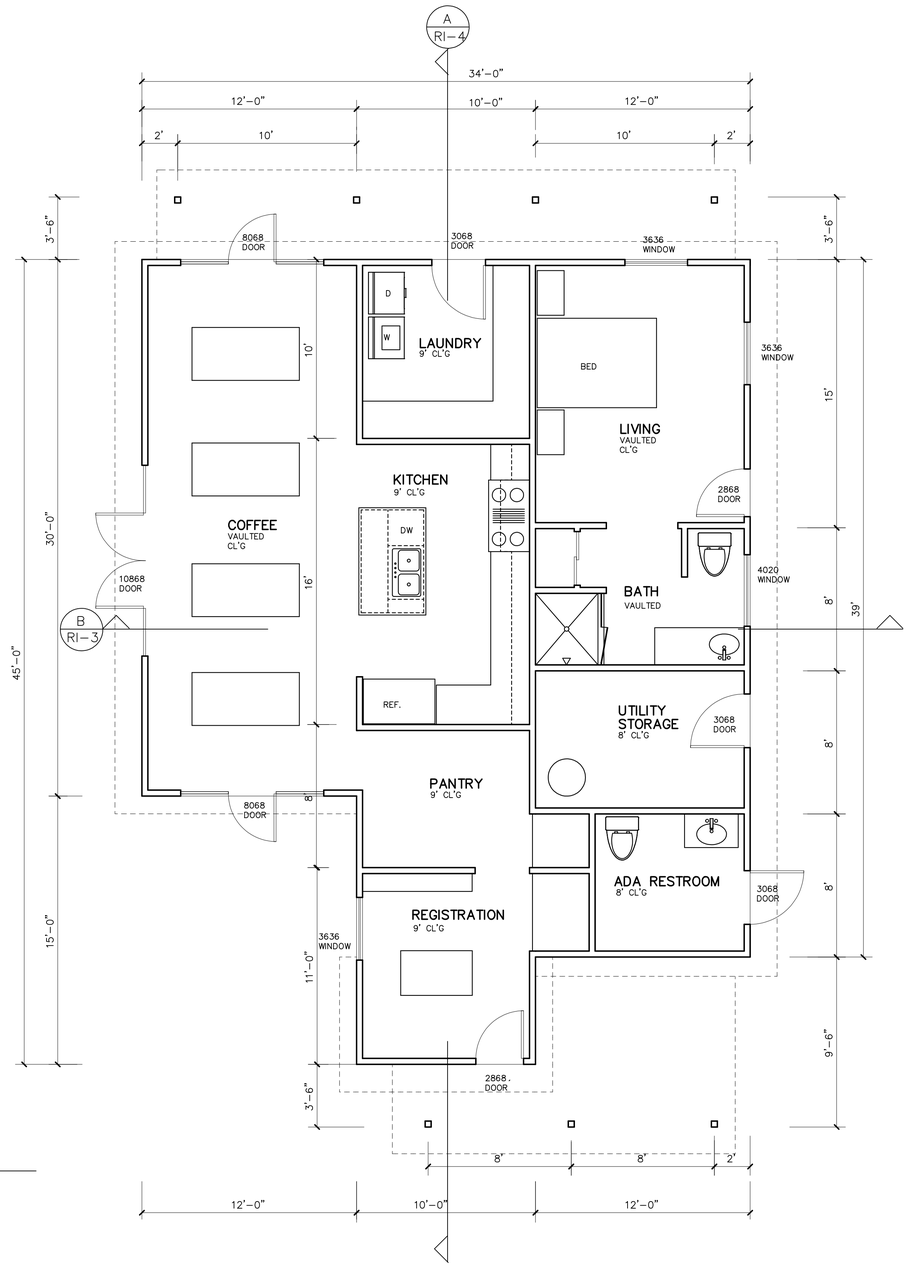

FLOOR PLAN RURAL INN "C"

SCALE: 1/4"=1'

MATERIALS:

1. HARDIE SIDING
2. CLASS "A" COMPOSITION SHINGLE ROOF
3. 7/8" CORRUGATED WEATHERING STEEL A606 CORTEN 18 GAUGE EQUAL TO MATCH EXISTING
4. 4"x4"x 1/4" STEEL POST

COLORS AND EXTERIOR MATERIALS SHALL BE COMPATIBLE WITH THE SURROUNDING LANDSCAPE. ACCEPTABLE COLORS SHALL BE LIMITED TO EARTH TONES THAT BLEND WITH THE SURROUNDING ENVIRONMENT.
INCLUDING SHADES OF GREEN, BROWN, AND GREY. NO WHITE, LIGHT SHADES, OR BRIGHT TONES.

REV. 3-23-2015

RURAL INN "C"

S-CONCEPTS
TEL: (805) 499-7827

EVERETT AND DEANNE ROLLINS
RURAL INNS
33528 MULHOLLAND HWY
MALIBU, CA 90265, PHONE: 310 457 2048

DATE: 2-11-2015

SCALE: 1/4"=1'

DRAWN: U.BUERLI

JOB: ROLLINS

SHEET

R.I.-3

OF 4 SHEETS

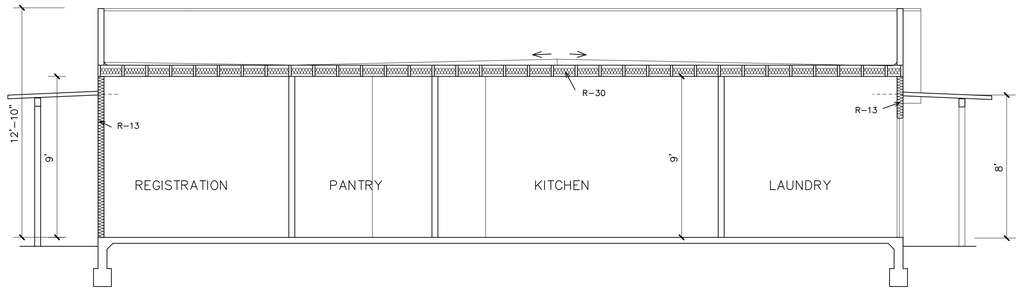

SECTION A

SCALE: 1/4"=1'

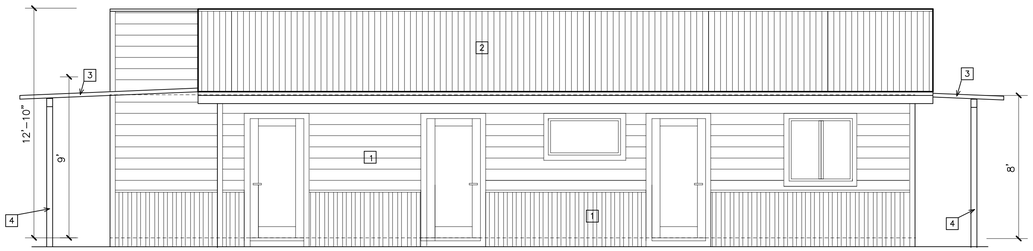

SOUTH ELEVATION

SCALE: 1/4"=1'

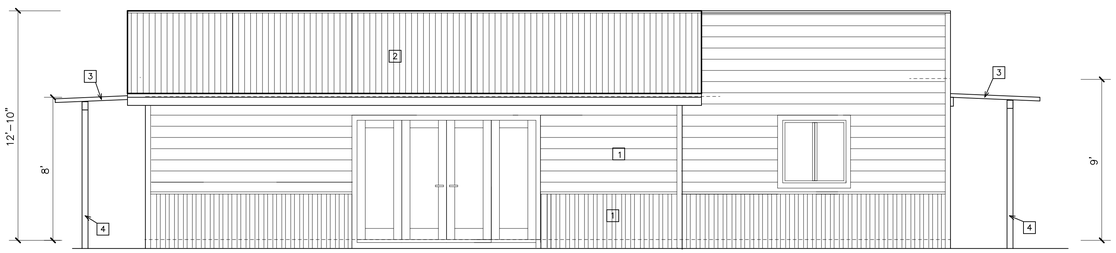

NORTH ELEVATION

SCALE: 1/4"=1'

NOTES:

ROOF COVERING ASSEMBLIES SHALL BE AN ICC-ES OR UL LISTED CLASS "A" FIRE-RESISTIVE ROOF ASSEMBLY COMPLYING WITH ASTM E108 OR UL790.

6. ALL ROOF COVERINGS SHALL BE CLASS"A" AS SPECIFIED IN BUILDING CODE 1505.1.1 (RESIDENTIAL CODE R327.5.2 & R903)

7. ROOF VALLEY FLASHING SHALL BE NOT LESS THAN 0.019-INCH (NO. 26 GALVANIZED SHEET GAGE) CORROSION RESISTANT METAL INSTALLED OVER A MINIMUM 36-INCH WIDE UNDERLAYMENT CONSISTING OF ONE LAYER OF NO 72 ASTM CAP SHEET MEETING RUNNING THE FULL LENGTH OF THE VALLEY. (RESIDENTIAL COE R327.5.3 AND BUILDING CODE 705A.3)

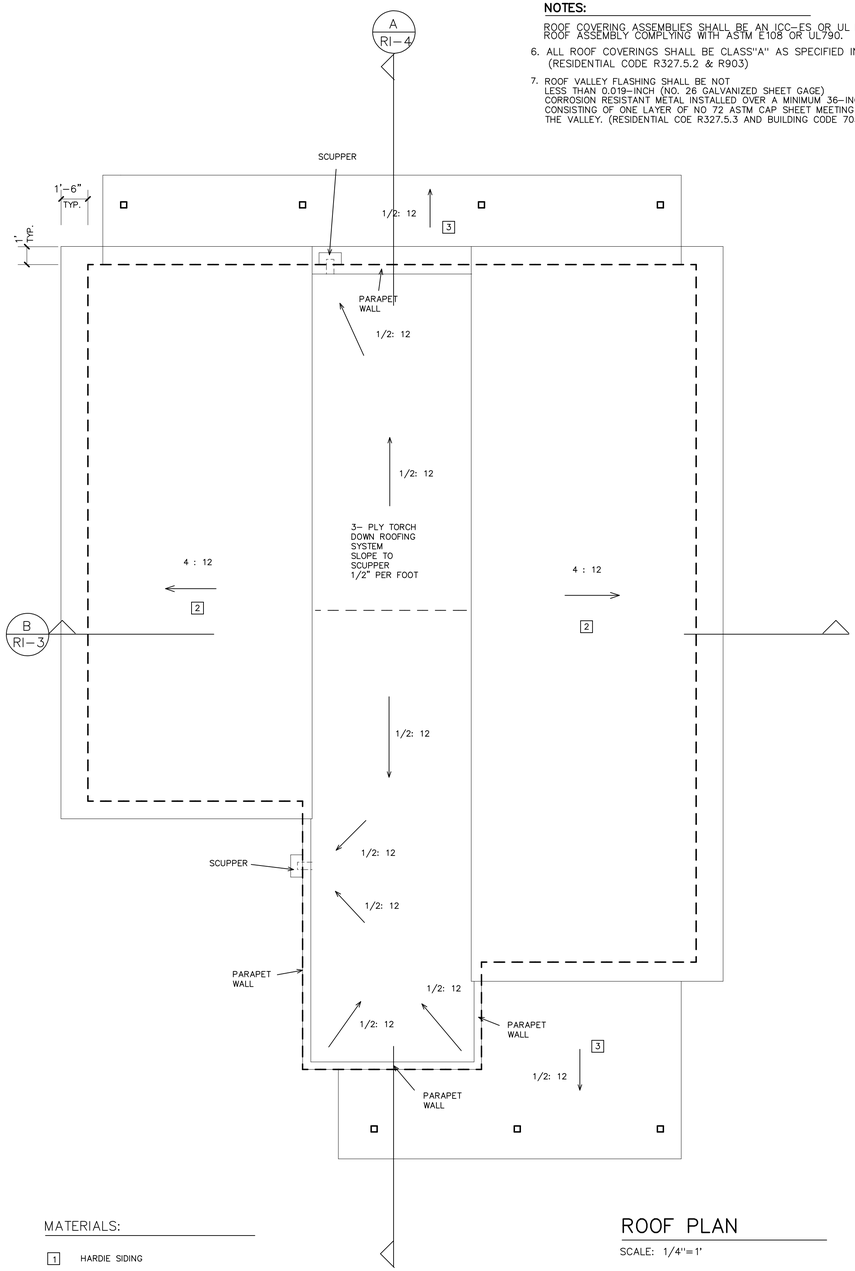

ROOF PLAN

SCALE: 1/4"=1'

MATERIALS:

1	HARDIE SIDING
2	CLASS "A" COMPOSTITION SHINGLE ROOF
3	7/8" CORRUGATED WEATHERING STEEL A606 CORTEN 18 GAUGE EQUAL TO MATCH EXISTING
4	4"x4"x 1/4" STEEL POST

COLORS AND EXTERIOR MATERIALS SHALL BE COMPATIBLE WITH THE SURROUNDING LANDSCAPE. ACCEPTABLE COLORS SHALL BE LIMITED TO EARTH TONES THAT BLEND WITH THE SURROUNDING ENVIRONMENT, INCLUDING SHADES OF GREEN, BROWN, AND GREY. NO WHITE, LIGHT SHADES, OR BRIGHT TONES.

REV. 3-23-2015

RURAL INN "C"

S-CONCEPTS
TEL: (805) 499-7827

EVERETT AND DEANNE ROLLINS
RURAL INNS
33528 MULHOLLAND HWY
MALIBU, CA 90265, PHONE: 310 457 2048

DATE: 1-11-2015

SCALE: 1/4"=1'

DRAWN: U.BUERLI

JOB: ROLLINS

SHEET

R.I.-4

OF 4 SHEETS