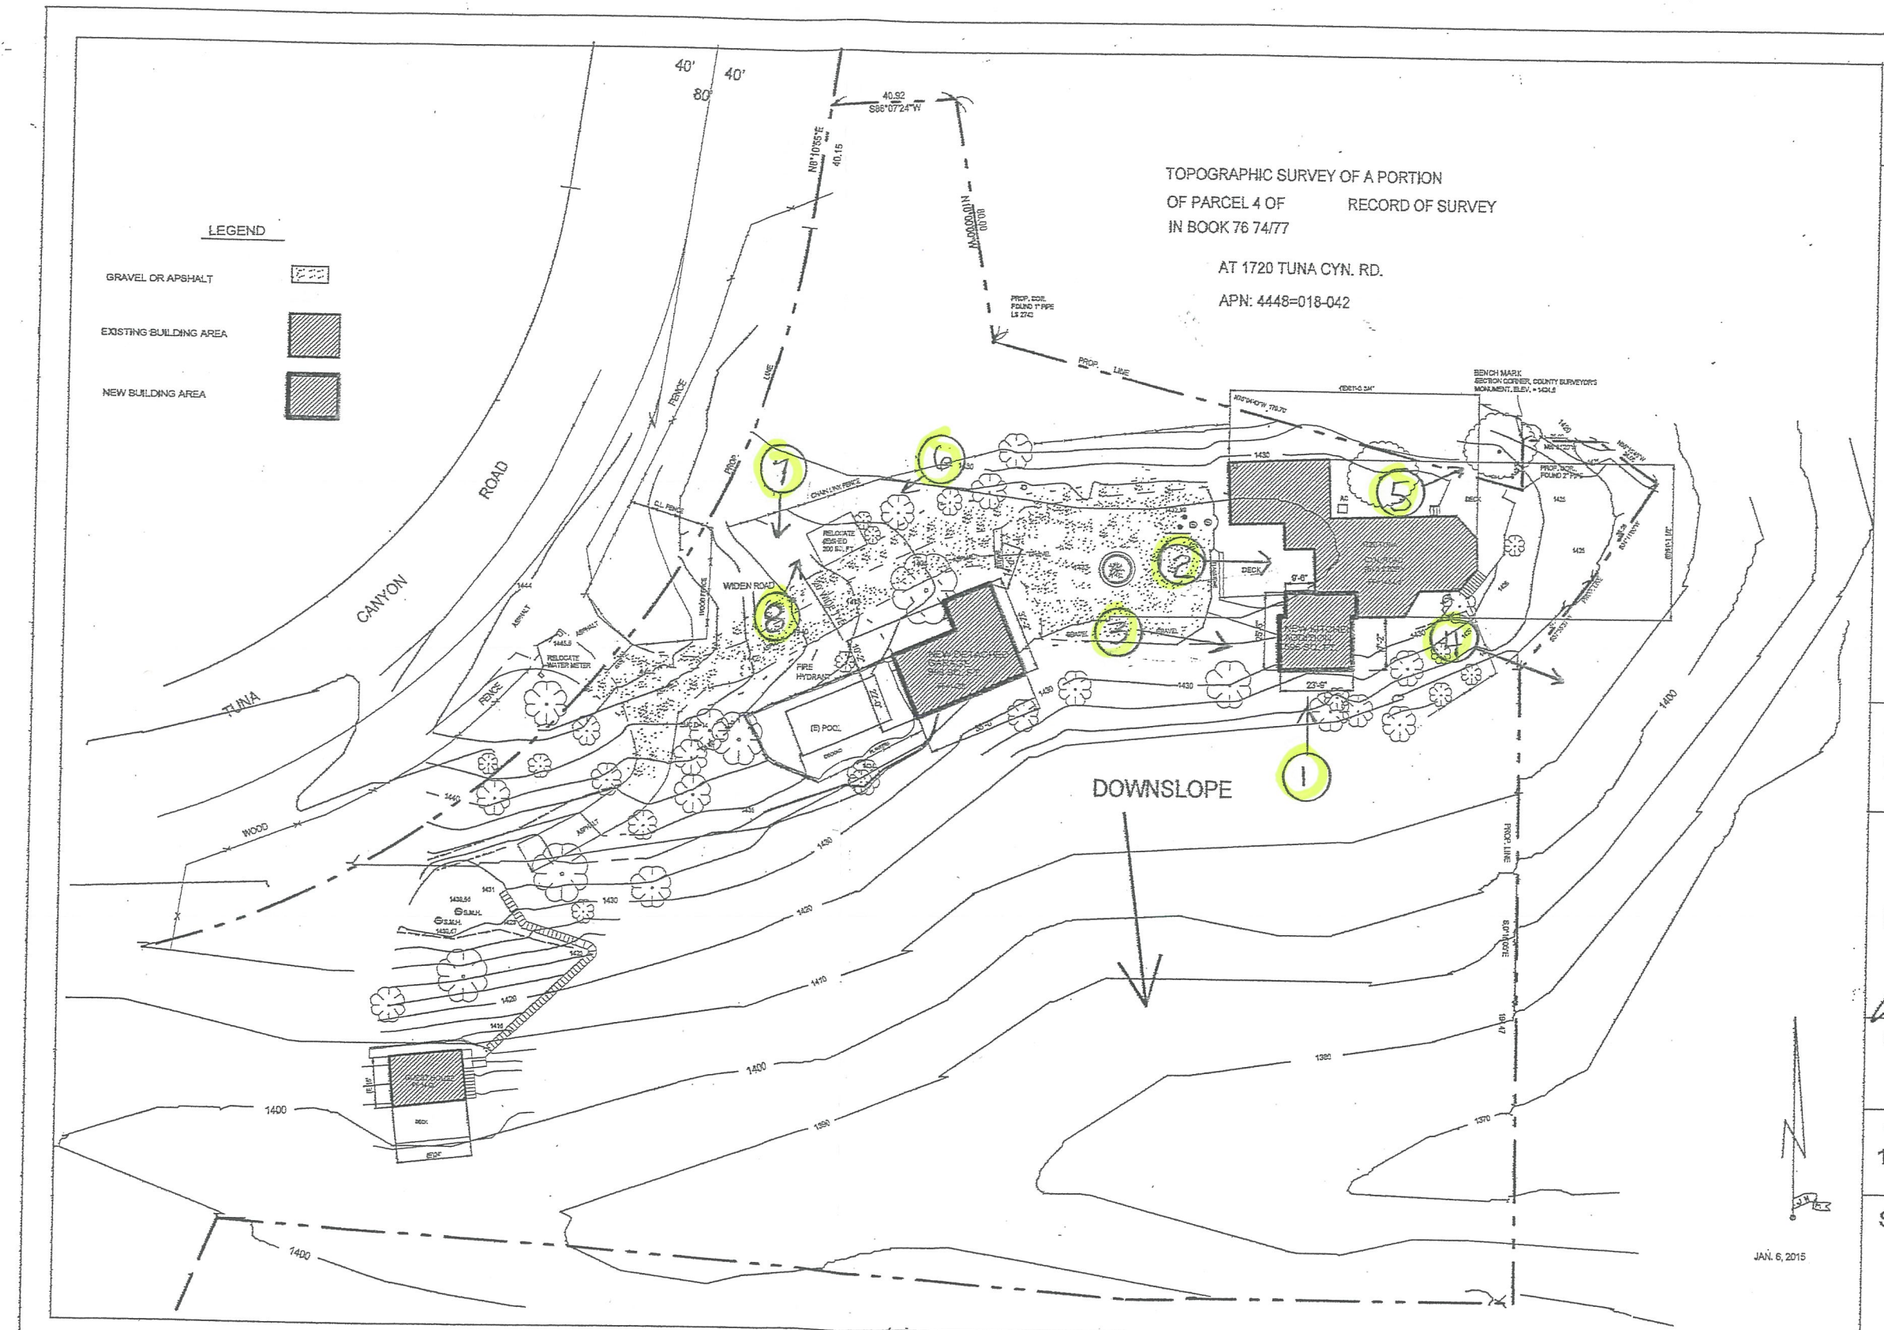

PHOTO KEY MAP

DRAINAGE PLAN
1720 TUNA CANYON ROAD

CLIENT
Angelo & Carmen Papparella
1720 Tuna Canyon Road
Topanga Canyon, CA.

Ronald Chang Architecture
1116 N. Beverly Glen Blvd.
Los Angeles, CA. 90077
T/F 310 709-3805

LICENSED ARCHITECT
EXP.
7/2015
No. 18412
RONALD CHANG
STATE OF CALIFORNIA

Date
04/08/2015

Scale
1" = 40'-0"

Sheet No.
1.1