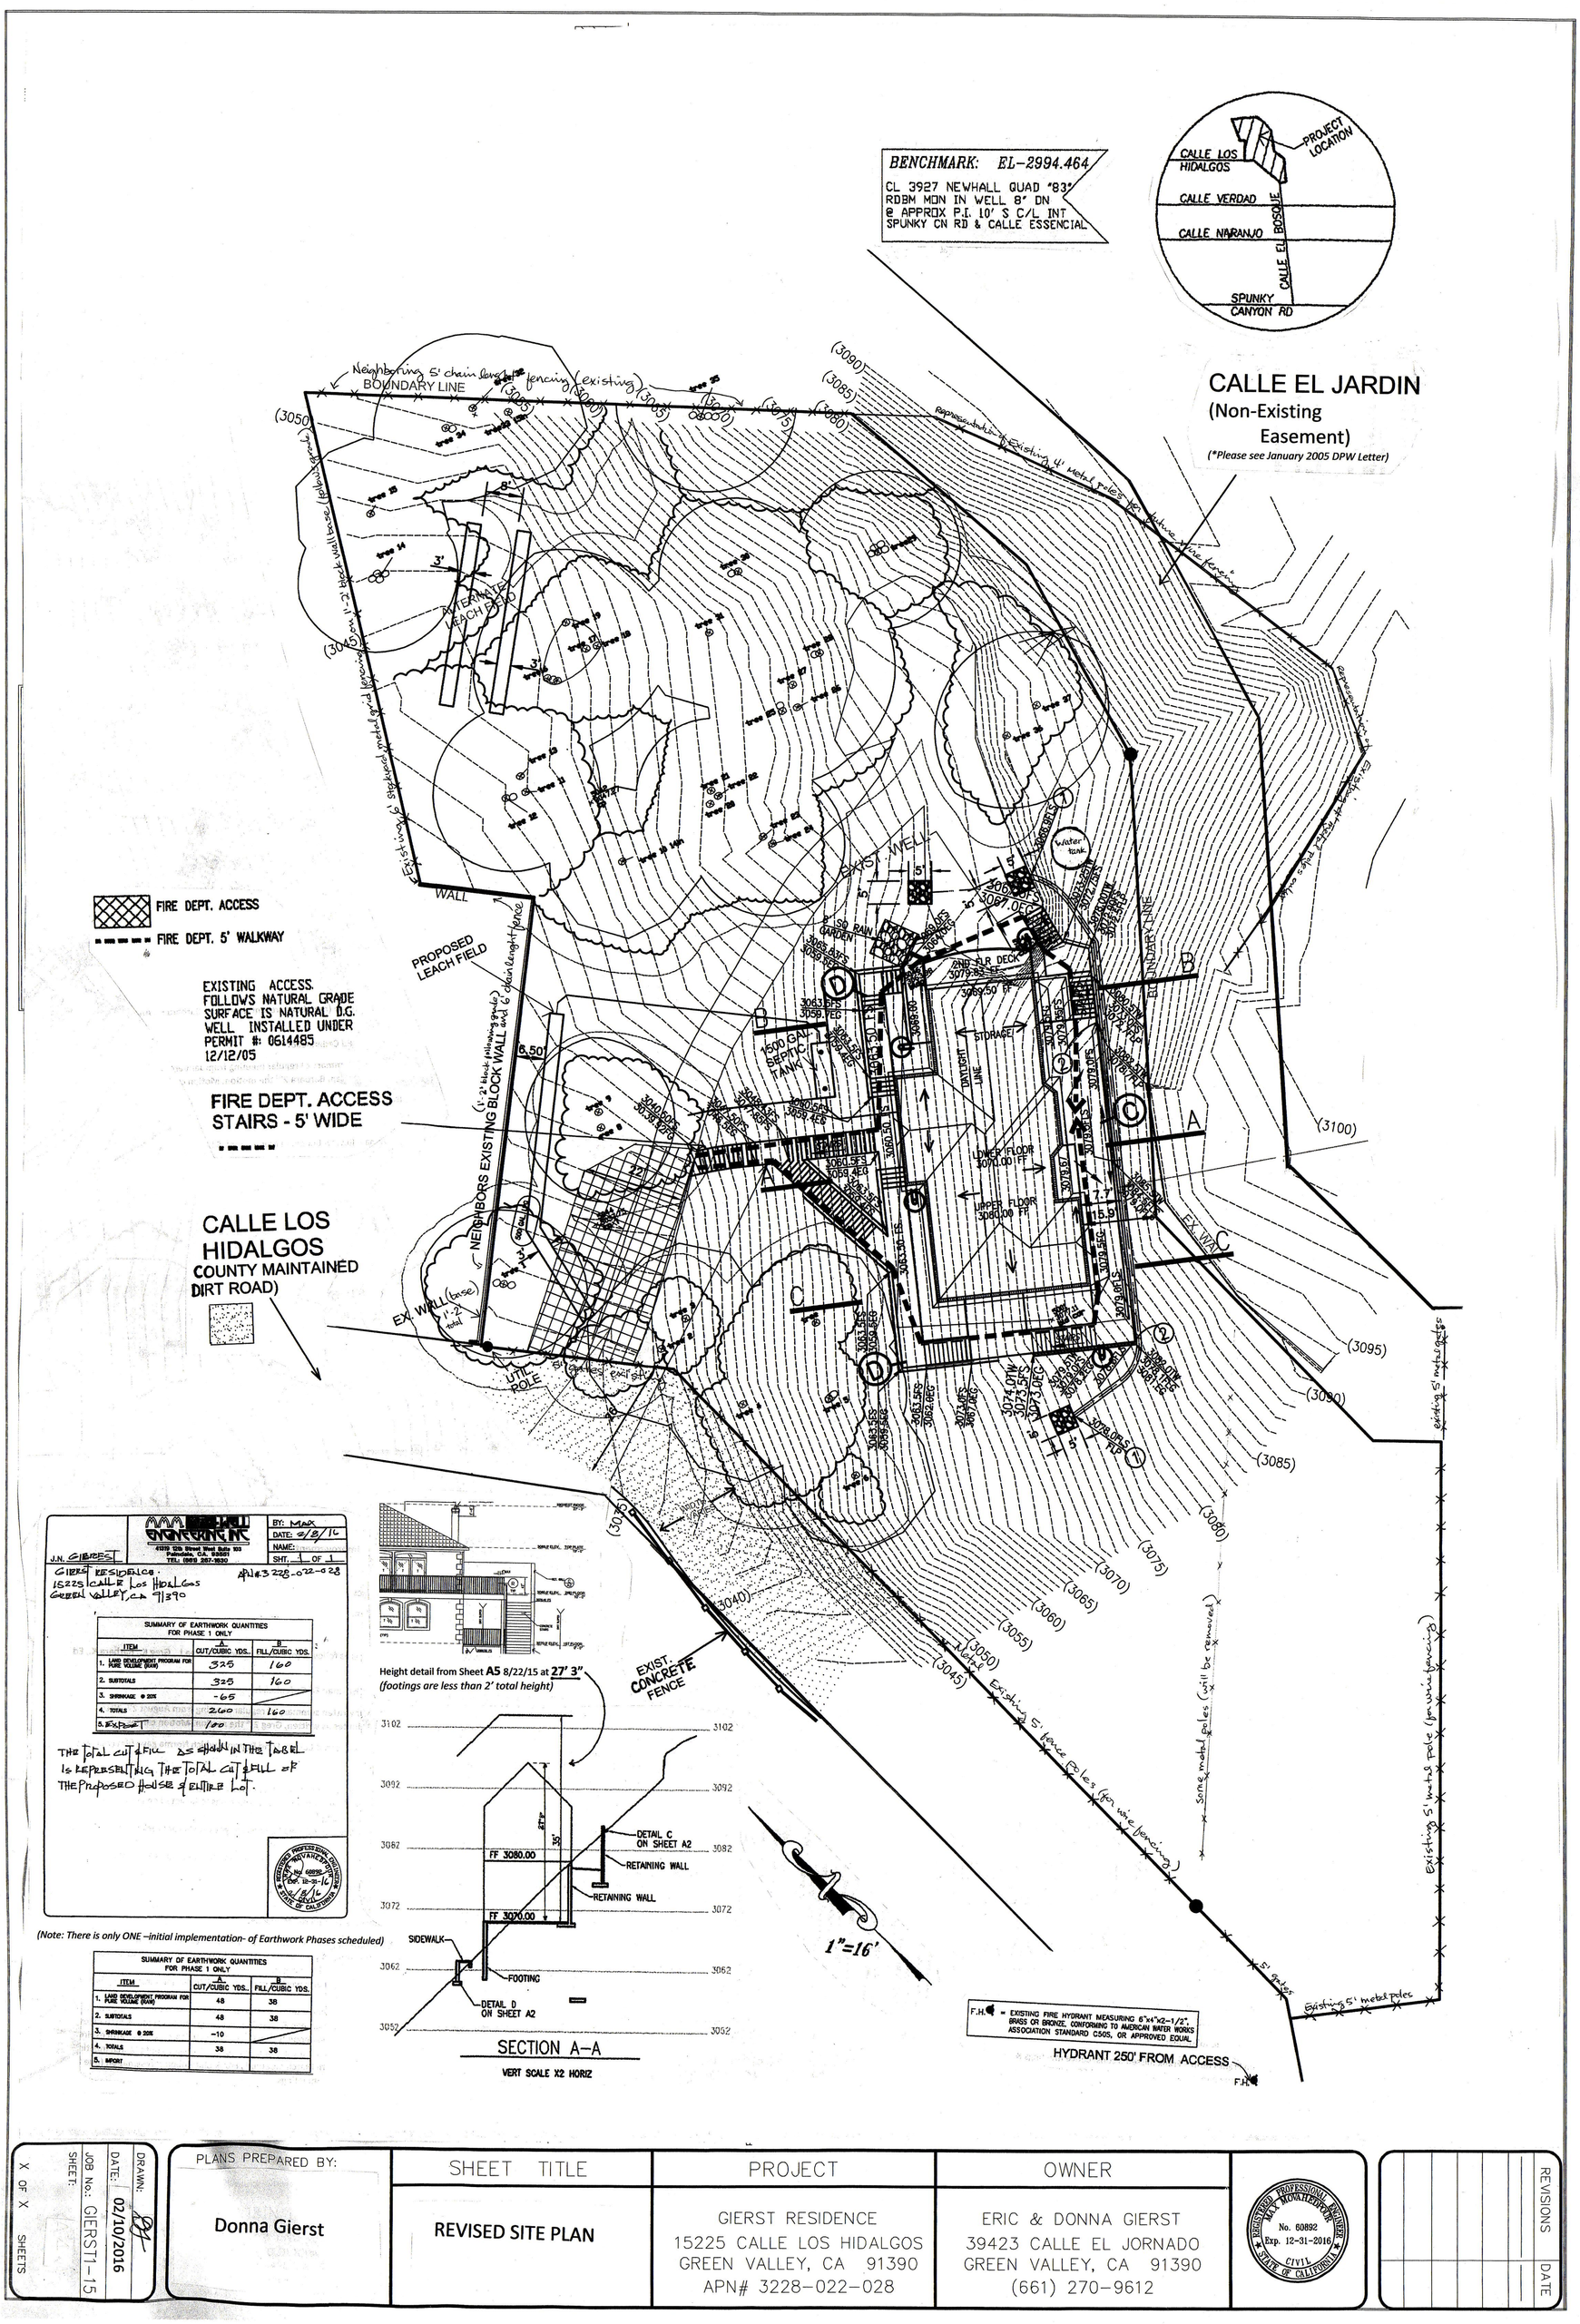

SUMMARY OF EARTHWORK QUANTITIES FOR PHASE 1 ONLY

ITEM	A CUT/CUBIC YDS.	B FILL/CUBIC YDS.
1. LAND DEVELOPMENT PROGRAM FOR PURE VOLUME (RAW)	325	160
2. SUBTOTALS	325	160
3. SHRINKAGE @ 20%	-65	
4. TOTALS	260	160
5. EXPORT	100	

THE TOTAL CUT & FILL AS SHOWN IN THE TABEL IS REPRESENTING THE TOTAL CUT & FILL OF THE PROPOSED HOUSE & ENTIRE LOT.

(Note: There is only ONE –initial implementation- of Earthwork Phases scheduled)

SUMMARY OF EARTHWORK QUANTITIES FOR PHASE 1 ONLY

ITEM	A CUT/CUBIC YDS.	B FILL/CUBIC YDS.
1. LAND DEVELOPMENT PROGRAM FOR PURE VOLUME (RAW)	48	38
2. SUBTOTALS	48	38
3. SHRINKAGE @ 20%	-10	
4. TOTALS	38	38
5. IMPORT		

PLANS PREPARED BY:	SHEET TITLE	PROJECT	OWNER
Donna Gierst	REVISED SITE PLAN	GIERST RESIDENCE 15225 CALLE LOS HIDALGOS GREEN VALLEY, CA 91390 APN# 3228-022-028	ERIC & DONNA GIERST 39423 CALLE EL JORNADO GREEN VALLEY, CA 91390 (661) 270-9612

REGISTERED PROFESSIONAL ENGINEER MAX MONTHEDOUR No. 60892 Exp. 12-31-2016 CIVIL STATE OF CALIFORNIA

REVISIONS | DATE

DRAWN: | DATE: 02/10/2016 | JOB No.: GIERST1-15 | SHEET: X OF X SHEETS